


N5000

N4950

N4900

E4950

E5000

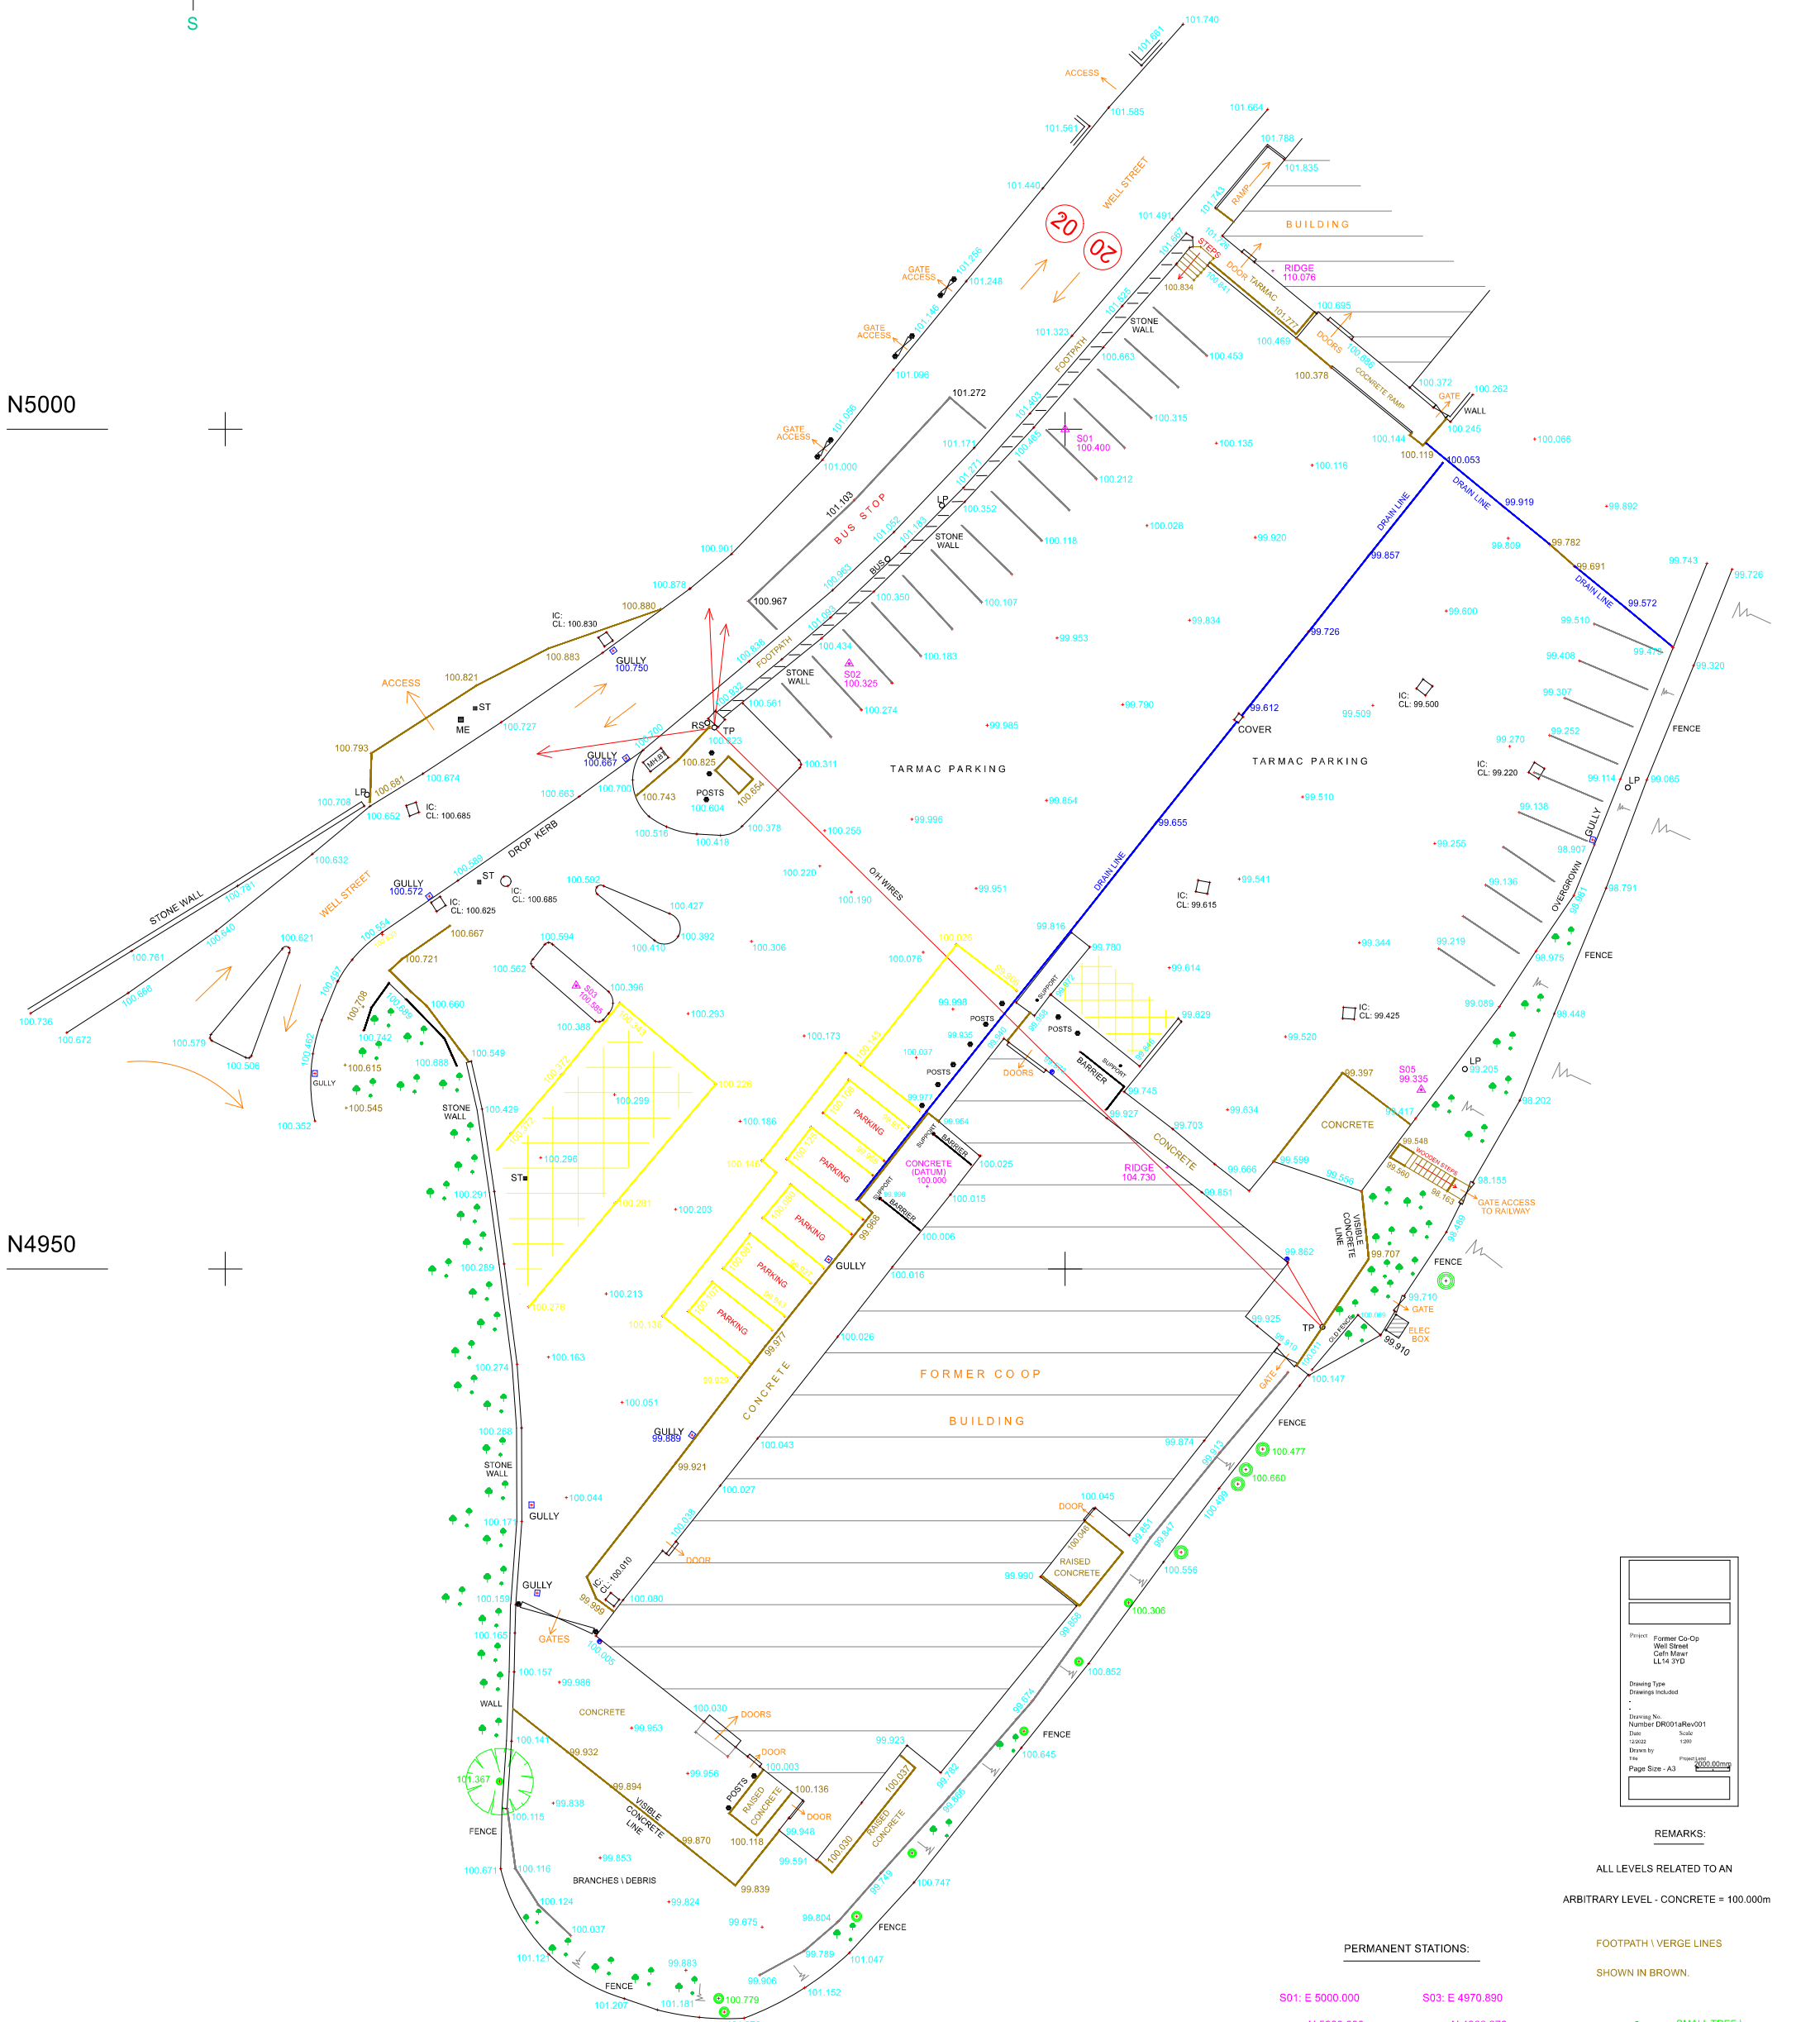

Project	Former Co-Op Well Street Cells Mearr LL14 3YD
Drawing Type	Drawings Included
Drawing No.	Number DR001aRev001
Date	12/2022
Drawn by	1280
Page Size	A3
Project	1000.00m


REMARKS:

ALL LEVELS RELATED TO AN
ARBITRARY LEVEL - CONCRETE = 100.000m

PERMANENT STATIONS:

S01: E 5000.000	S03: E 4970.890
N 5000.000	N 4966.870
L 100.400	L 100.585
S02: E 4987.140	S05: E 5021.200
N 4986.040	N 4960.675
L 100.325	L 99.335

FOOTPATH \ VERGE LINES
SHOWN IN BROWN.

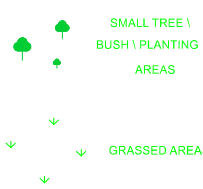

SCALE: 1:200 @ A1
PLAN REF: GDLICO OP101