



Notes;
Opening through to utility and


Project; Ty Llwyd	
Title; Doorway detail Bedroom	Scale (A1); 1:2 / 1:50
Dwg No; Jones exist- 007	Date; 15/06/23
Revision;	

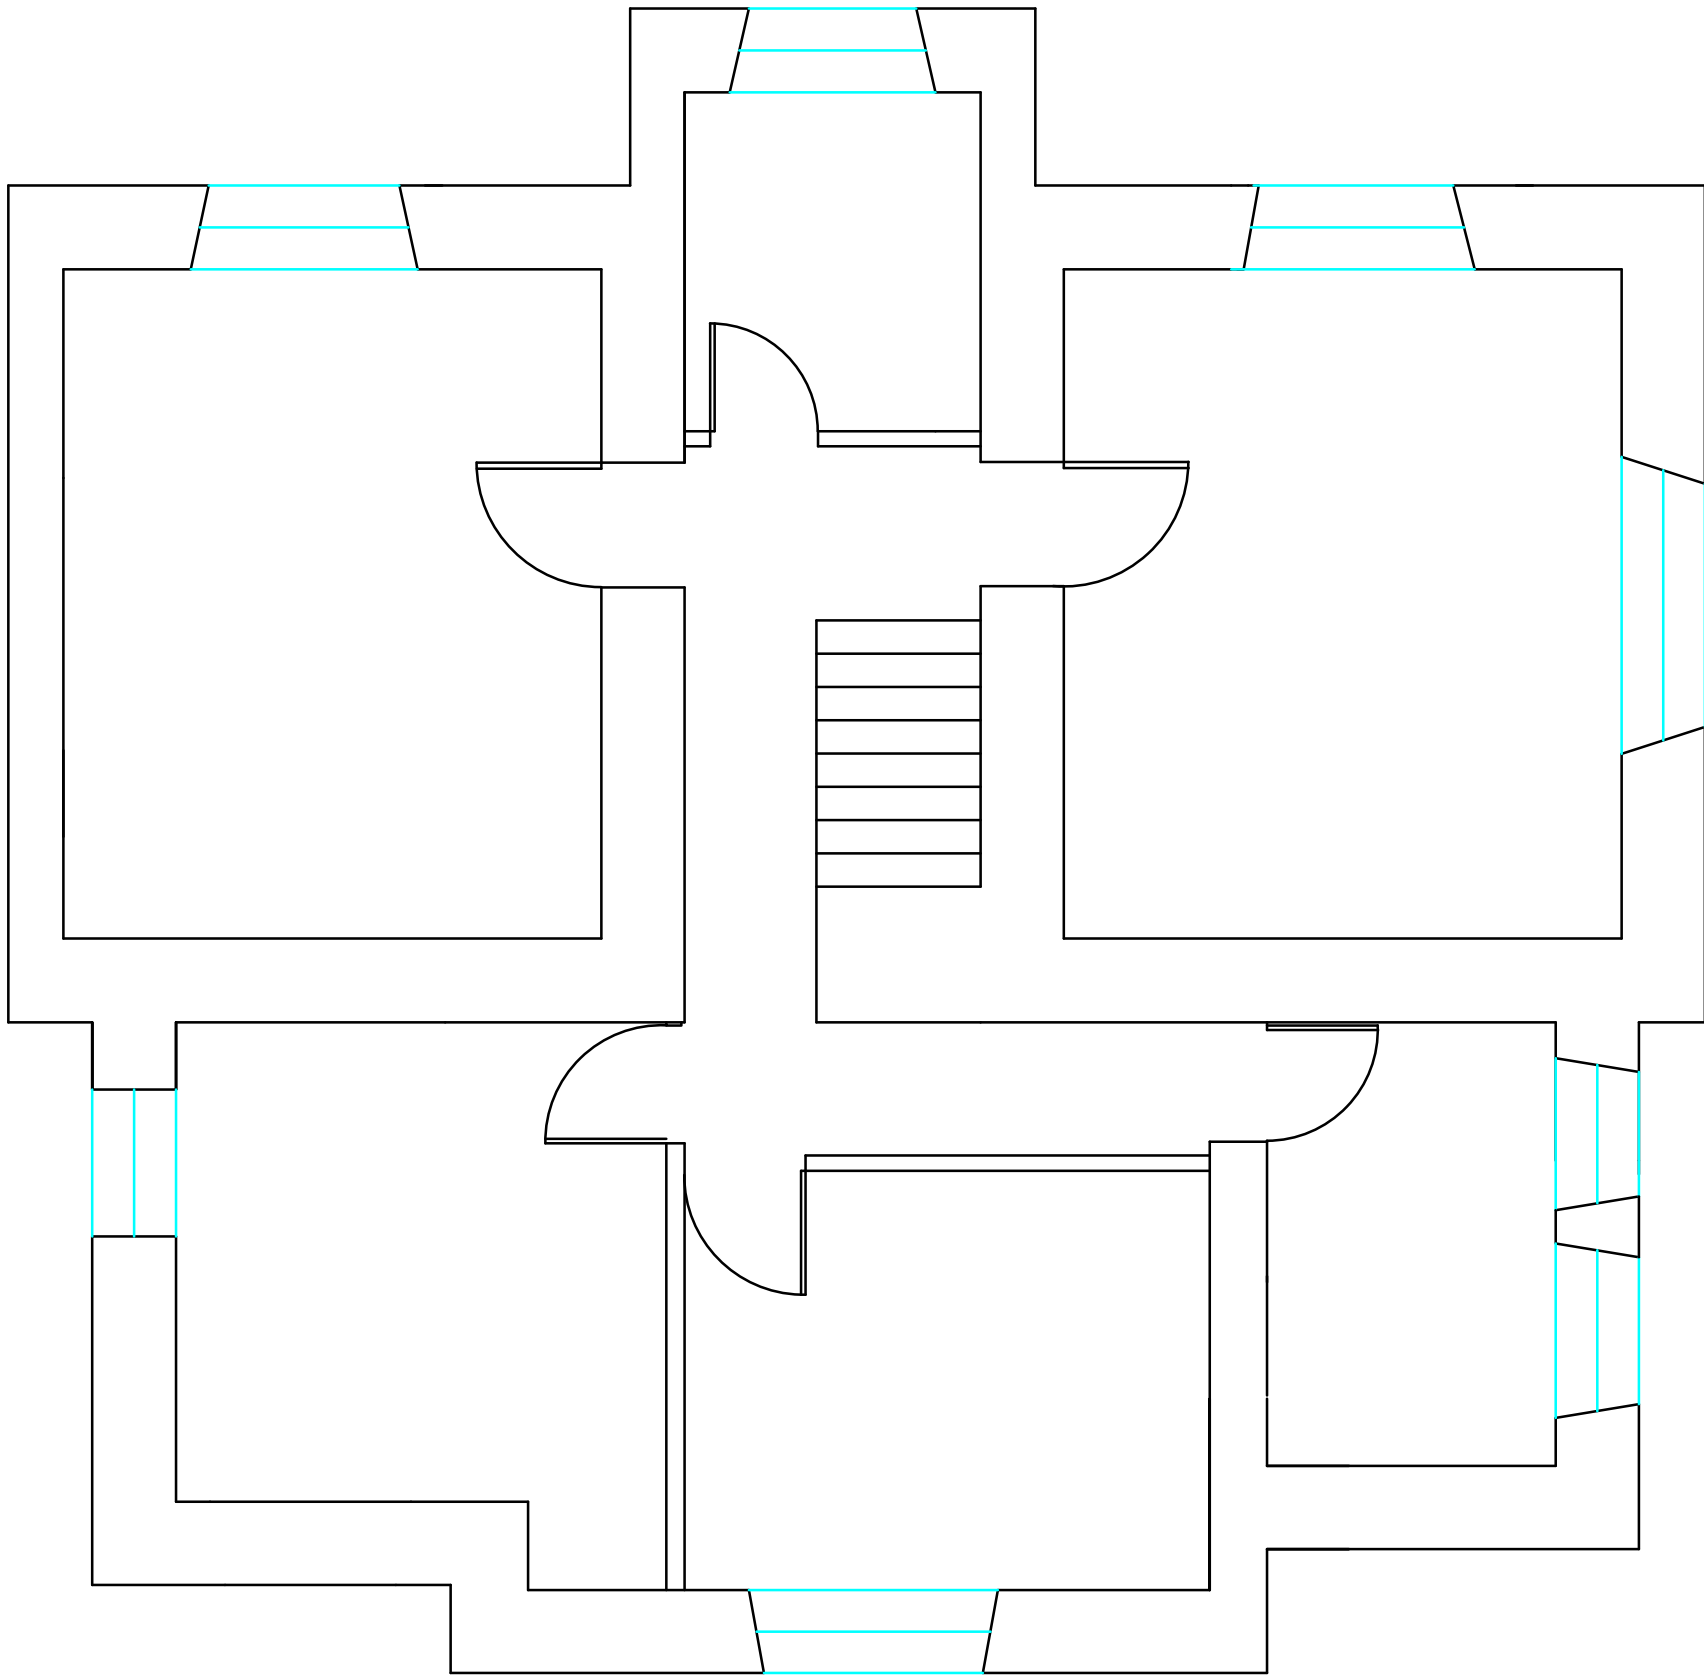

EXISTING

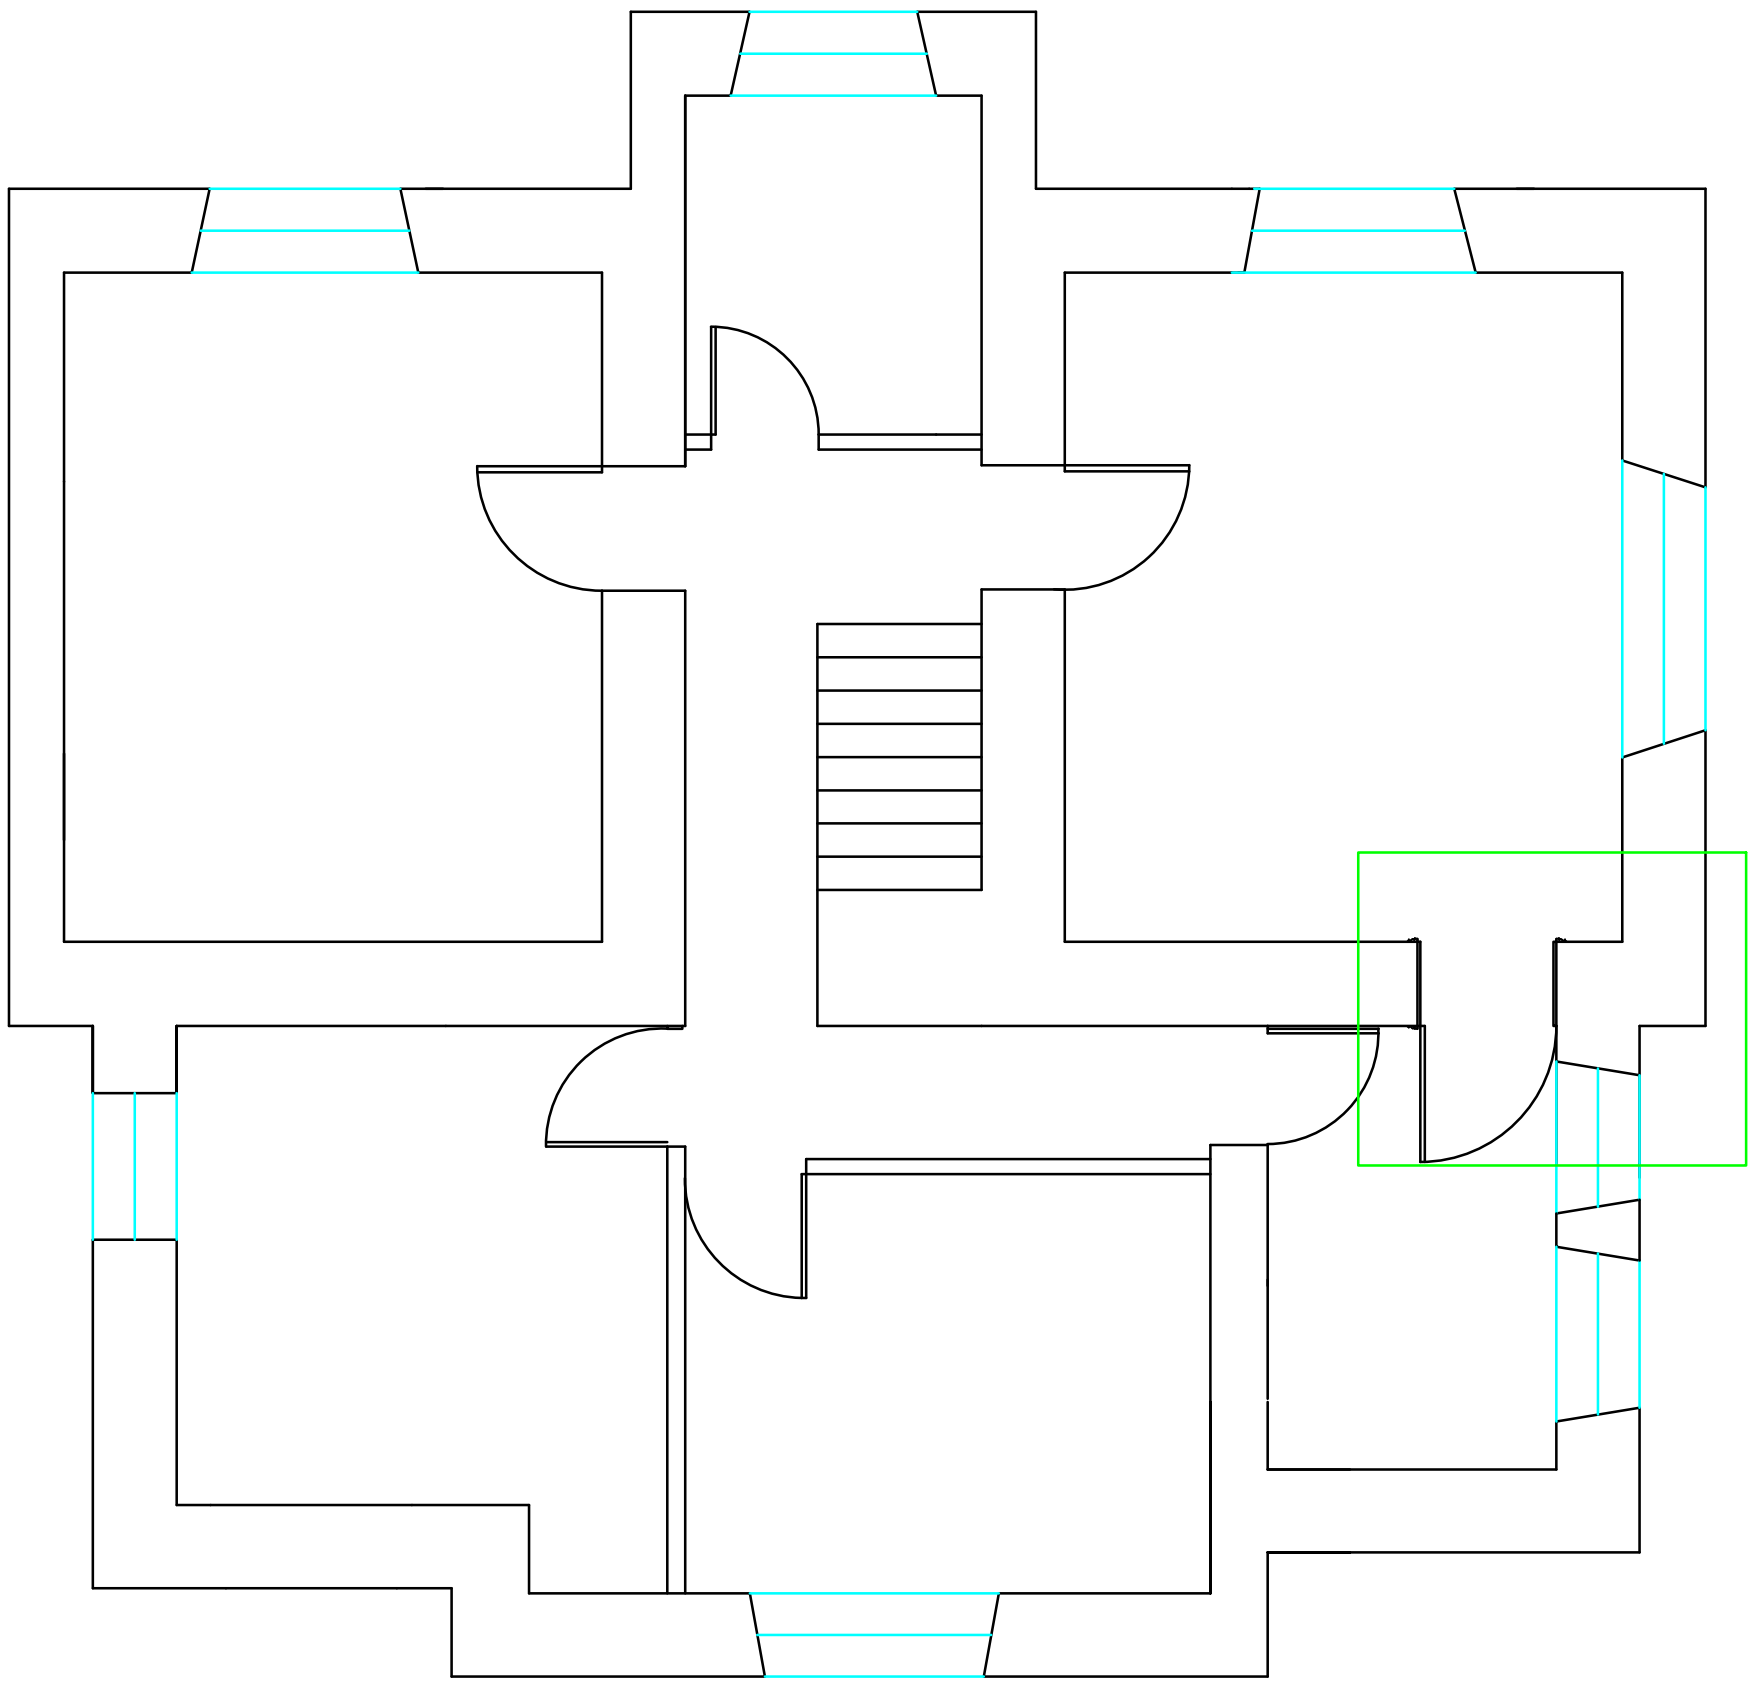

PROPOSED

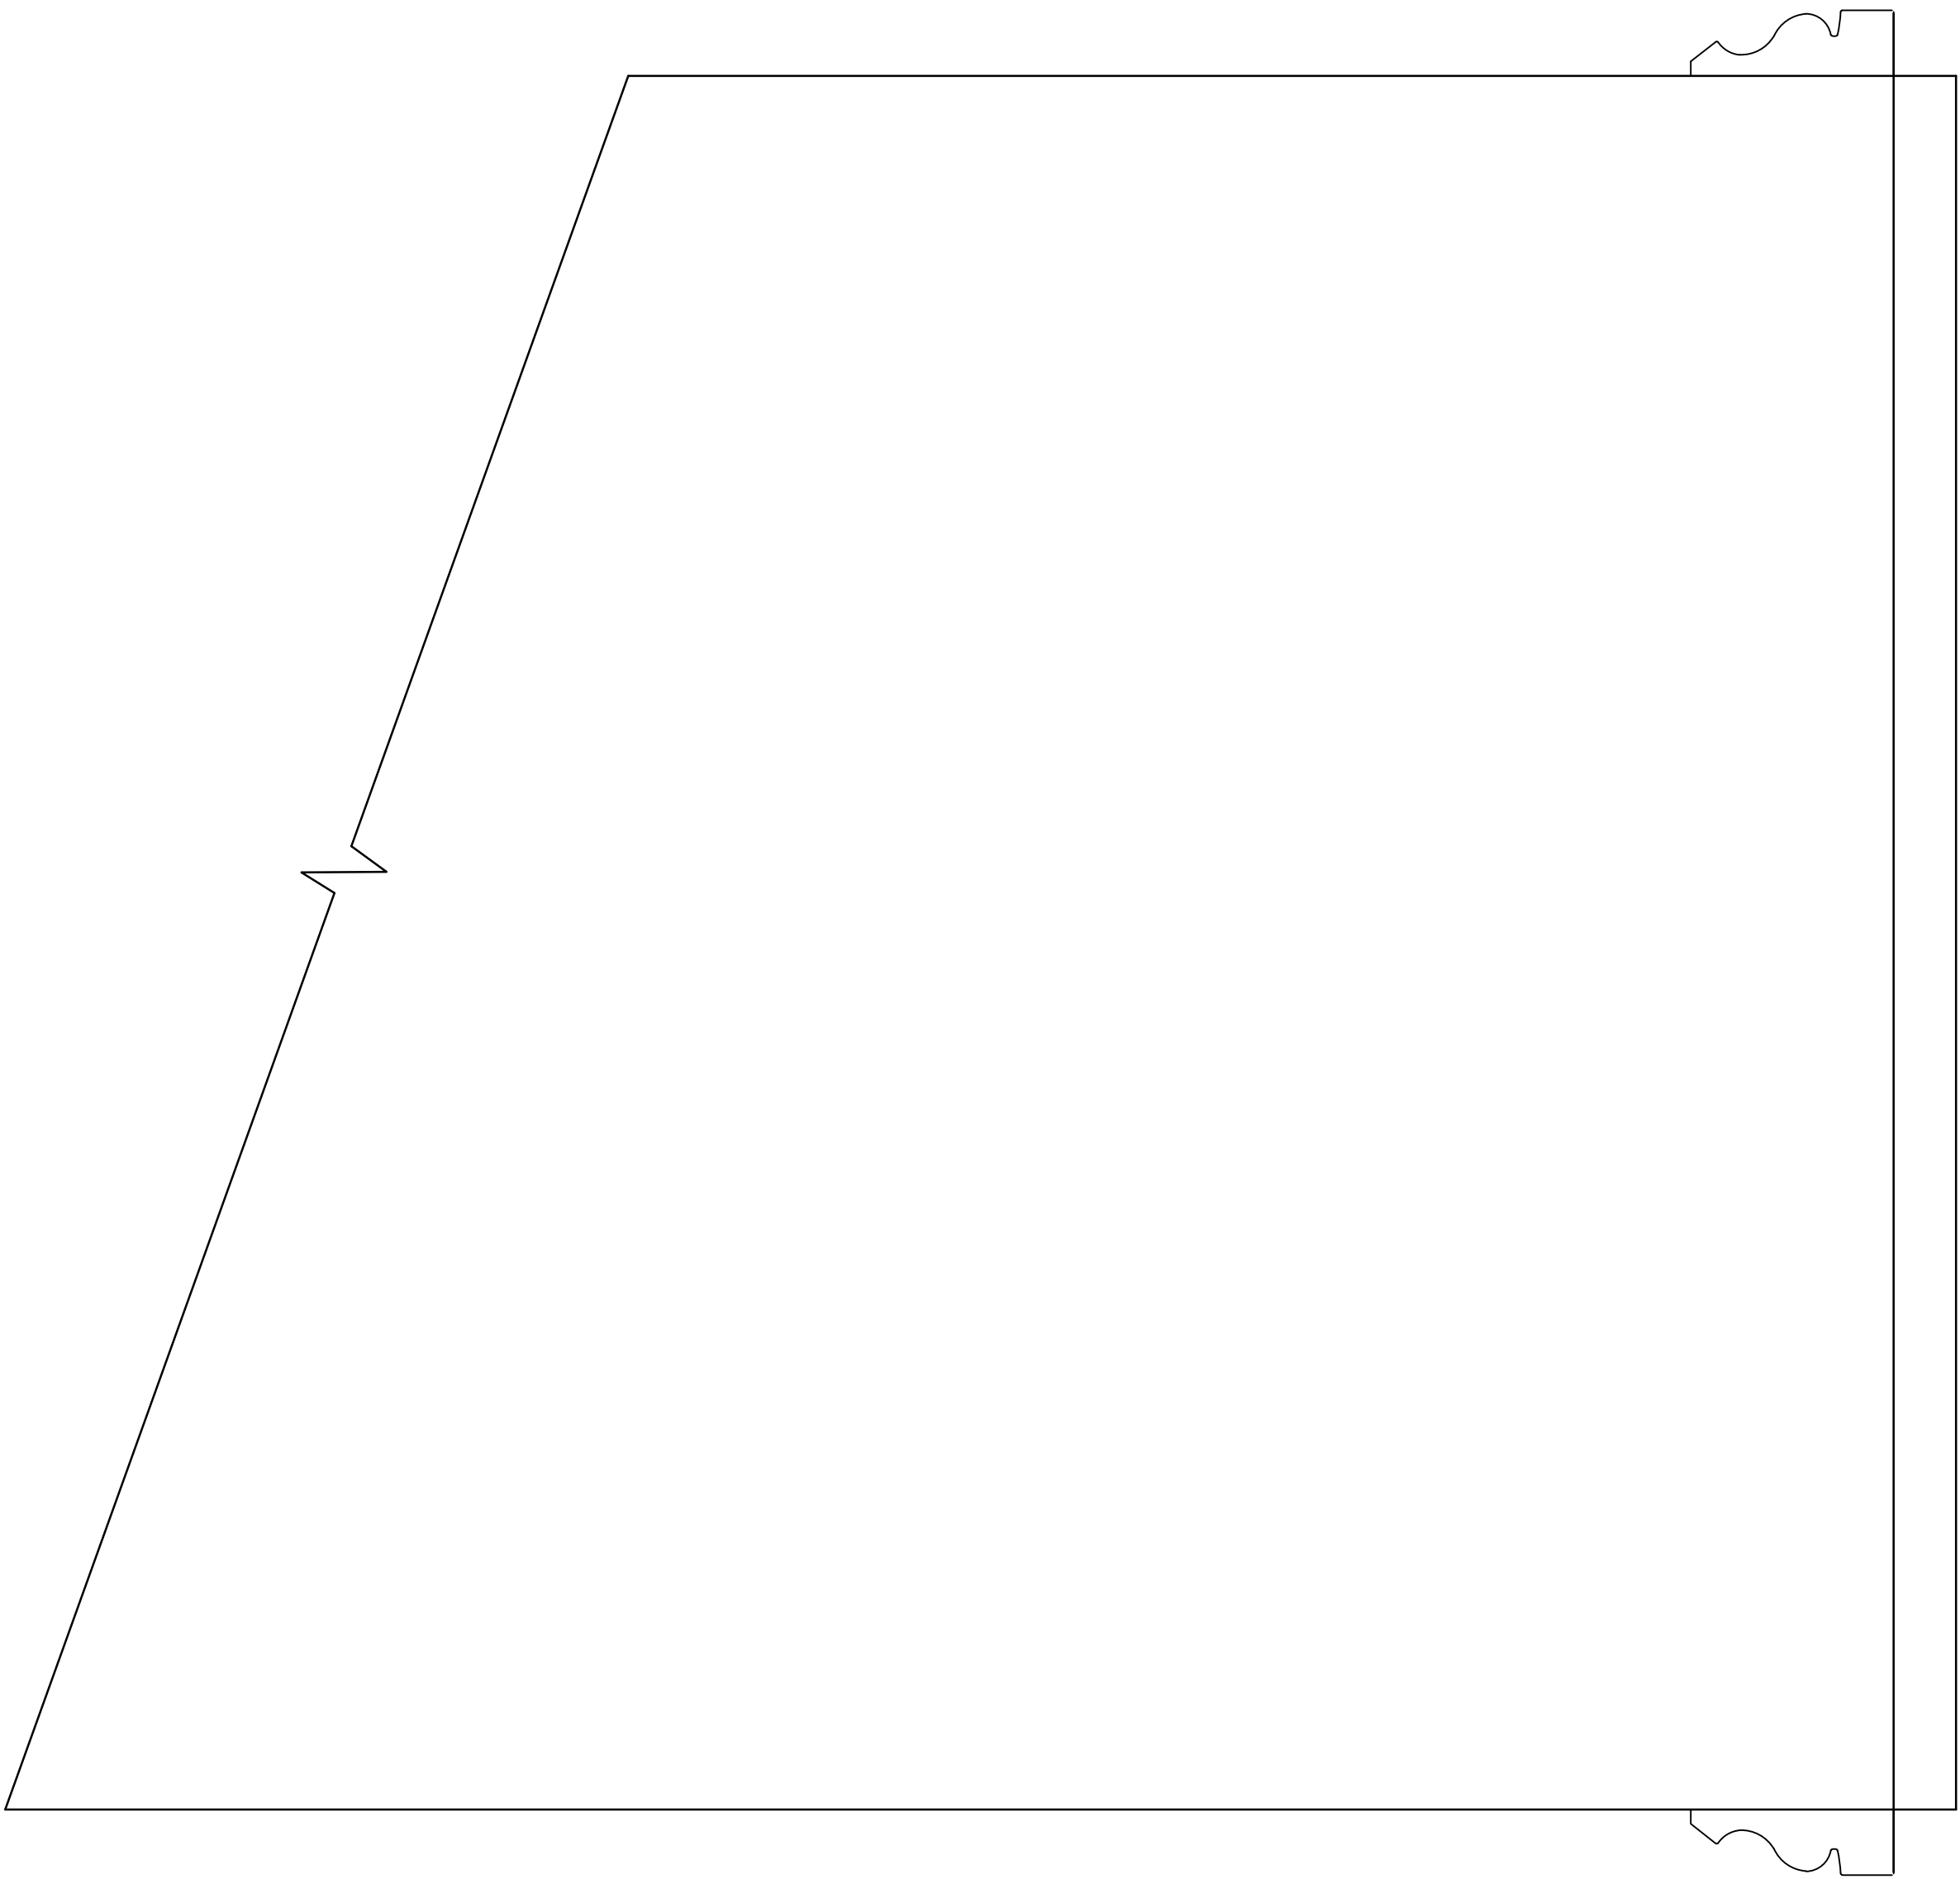

Timber liner with Torus architraves
to match rest of house.