


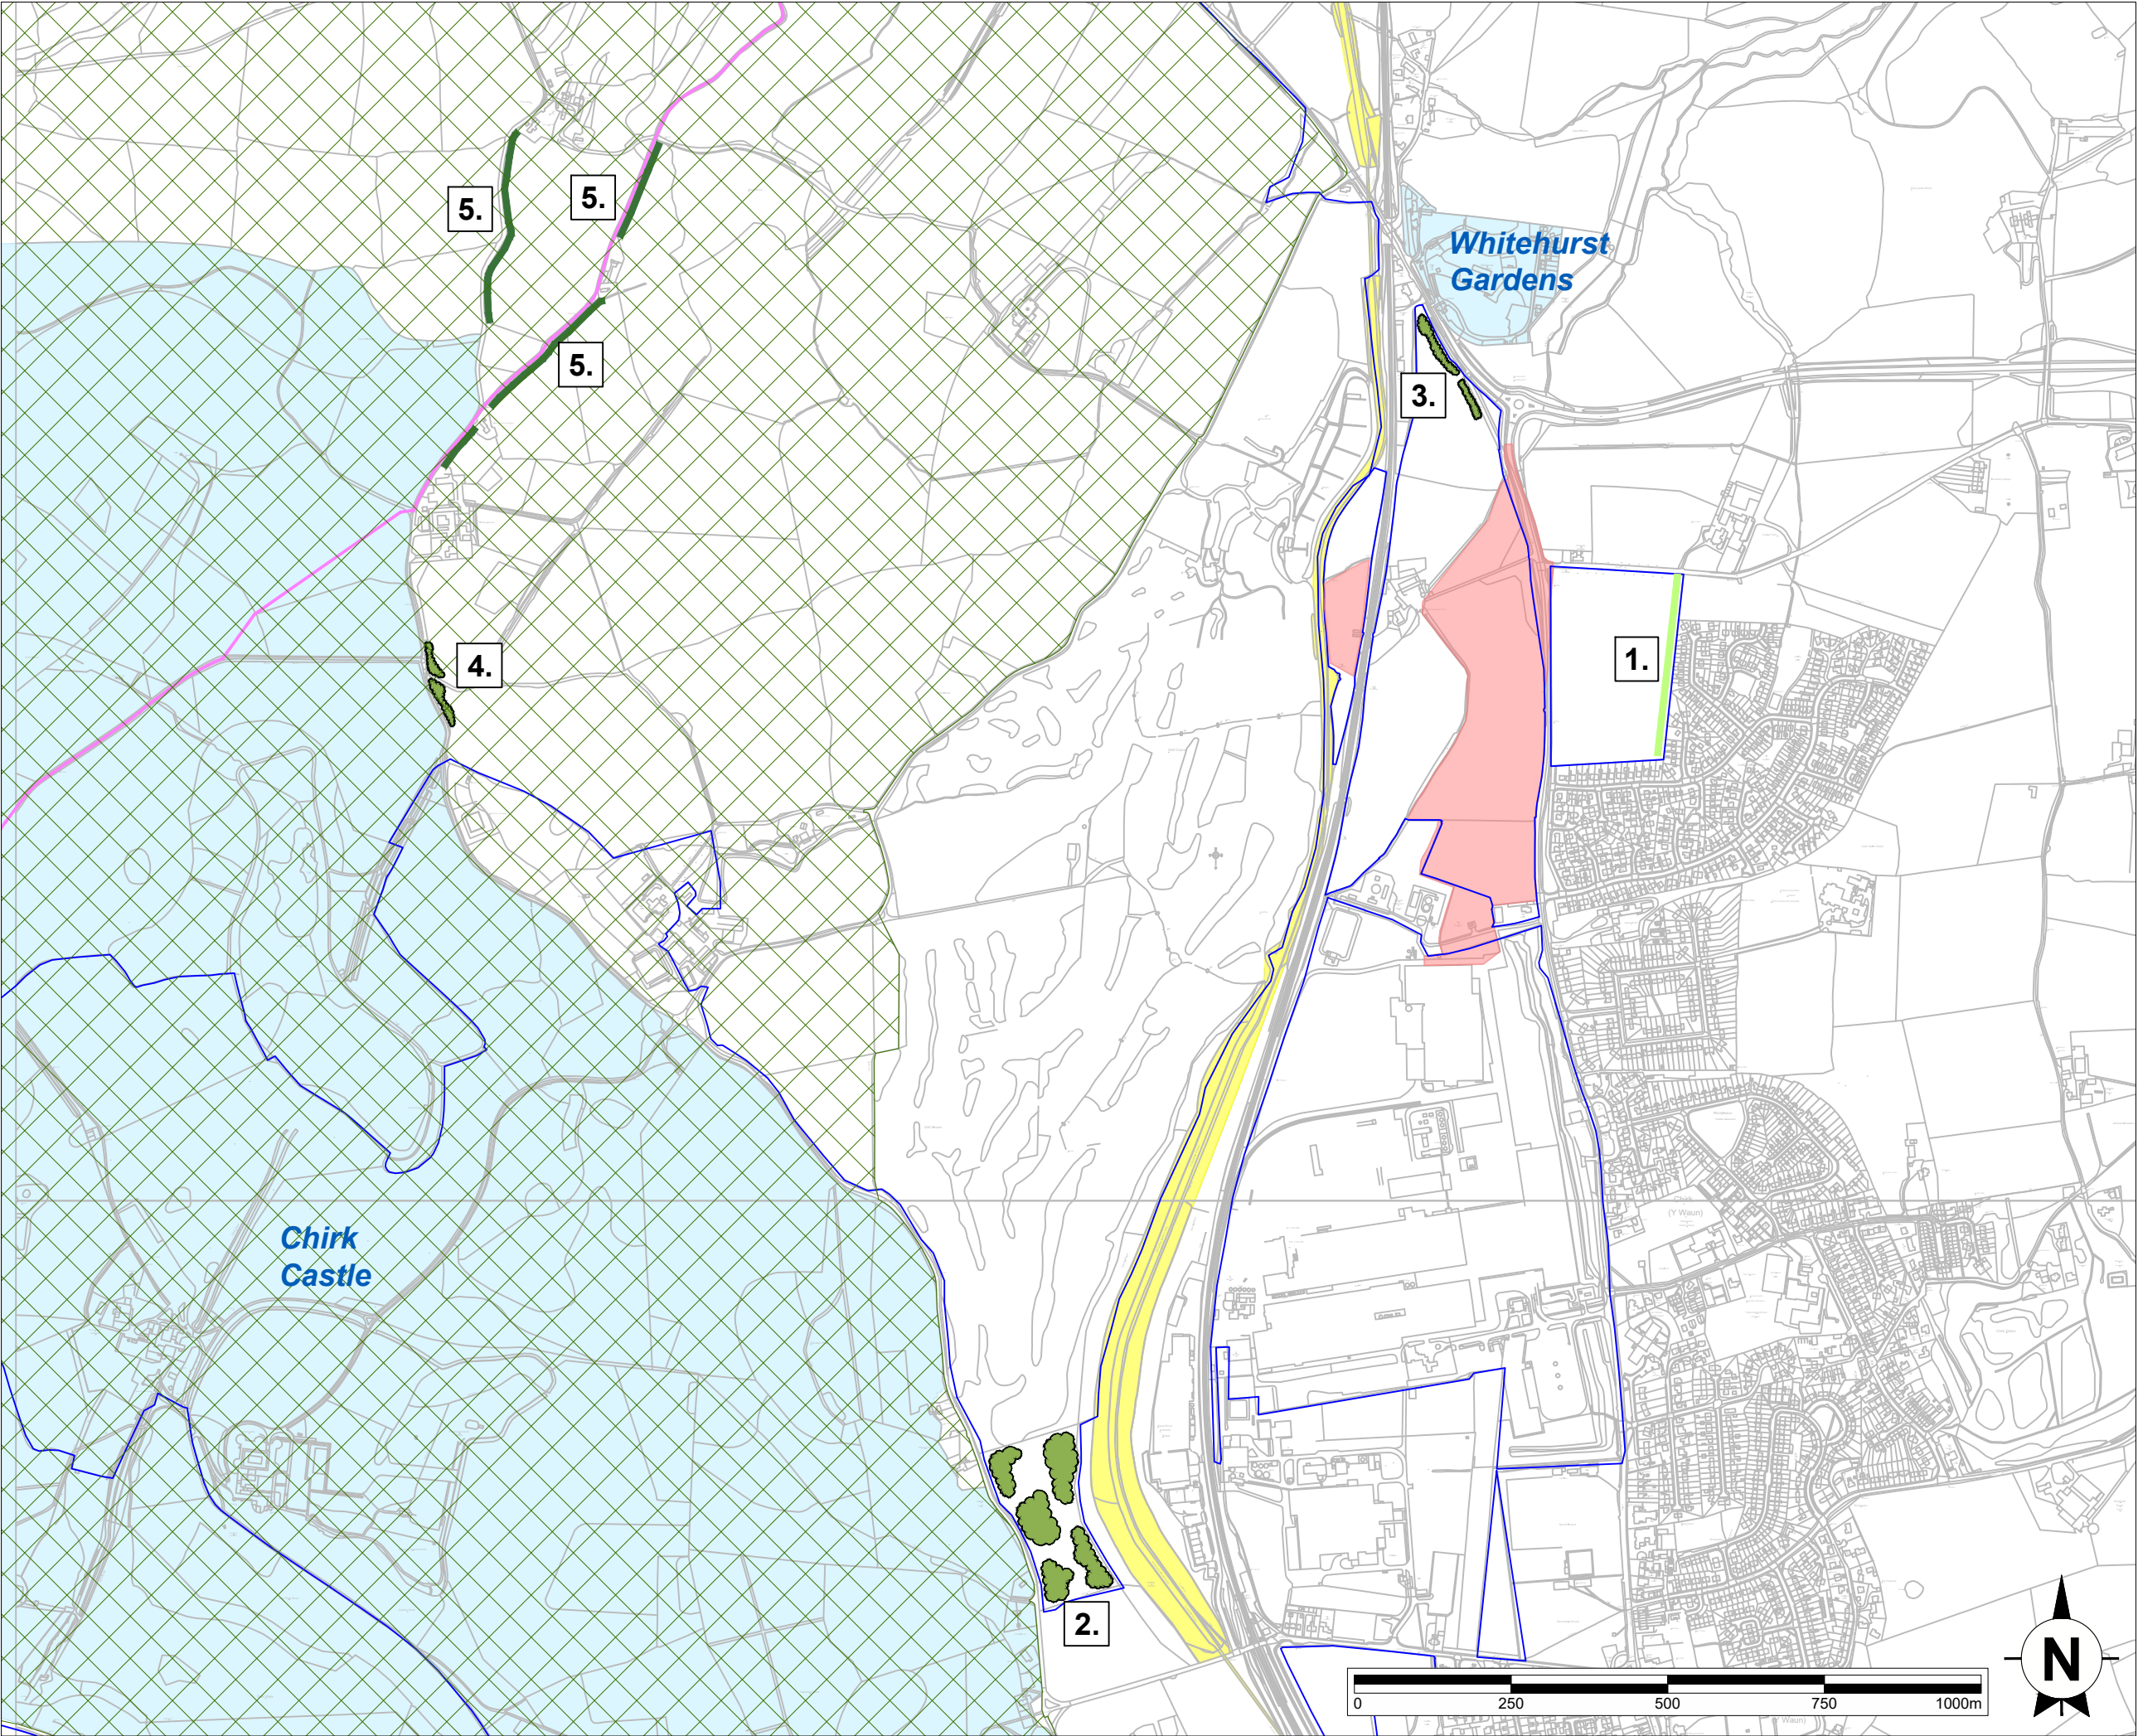

This drawing is the copyright of AXIS P.E.D Limited and may not be loaned, copied or reproduced in any way -or used for any offer, quote, tender or construction purposes without written consent of the company to do so

Follow any figured dimensions - do not scale for construction purposes. IF IN DOUBT ASK.

| Revision History |  | Date |
|------------------|--|------|
|                  |  |      |

**Key:**

- Proposed Development
- Land under the control of the Applicant
- Clwydian Range and Dee Valley Area of Outstanding Beauty (AONB)
- Pontcysyllte Aqueduct and Canal World Heritage Site
- Registered Park and Garden
- National Trail
- New Native Woodland
- New Specimen Tree planting
- Changes to Hedgerow Management

**OFF-SITE LANDSCAPE ENHANCEMENTS**

- Specimen tree planting along the edge of Chirk, to soften views of the edge of Chirk from Chirk Castle, and other locations within the AONB.
- New native woodland belts to increase woodland cover, link existing woodland and enhance biodiversity.
- New native planting south of the A5, to screen the wider Kronospan facility from the road.
- New native planting to reduce the visibility of the wider Kronospan facility from within the AONB
- Changes to hedgerow management along the Offa's Dyke Path National Trail and adjacent minor roads within the AONB

|   |                          |
|---|--------------------------|
| <div><div><div>Cheshire Office:<br/>Well House Barns<br/>Cheshire<br/>CH4 8DH</div><div>South Manchester Office:<br/>Canville House<br/>76 Water Lane<br/>Wilmslow<br/>SK9 5BB</div></div><div>0844 8700 007 - <a href="http://www.axisped.co.uk">www.axisped.co.uk</a></div></div> <div><div>axis</div></div> |                          |
| client:<br>KRONOSPAN   |                          |
| project:<br>KRONOSPAN NORTH ACCESS ROAD   |                          |
| drawing title:<br>PROPOSED DEVELOPMENT -<br>OFF-SITE LANDSCAPE ENHANCEMENTS   |                          |
| date: DECEMBER 2022   | drawn by: AM checked: BC |
| drawing number:<br>Planning Drawing 3b   | status:<br>FOR PLANNING  |
| scale(s): 1:10,000@A3   | rev:<br>A                |
| planning environment design   |                          |