


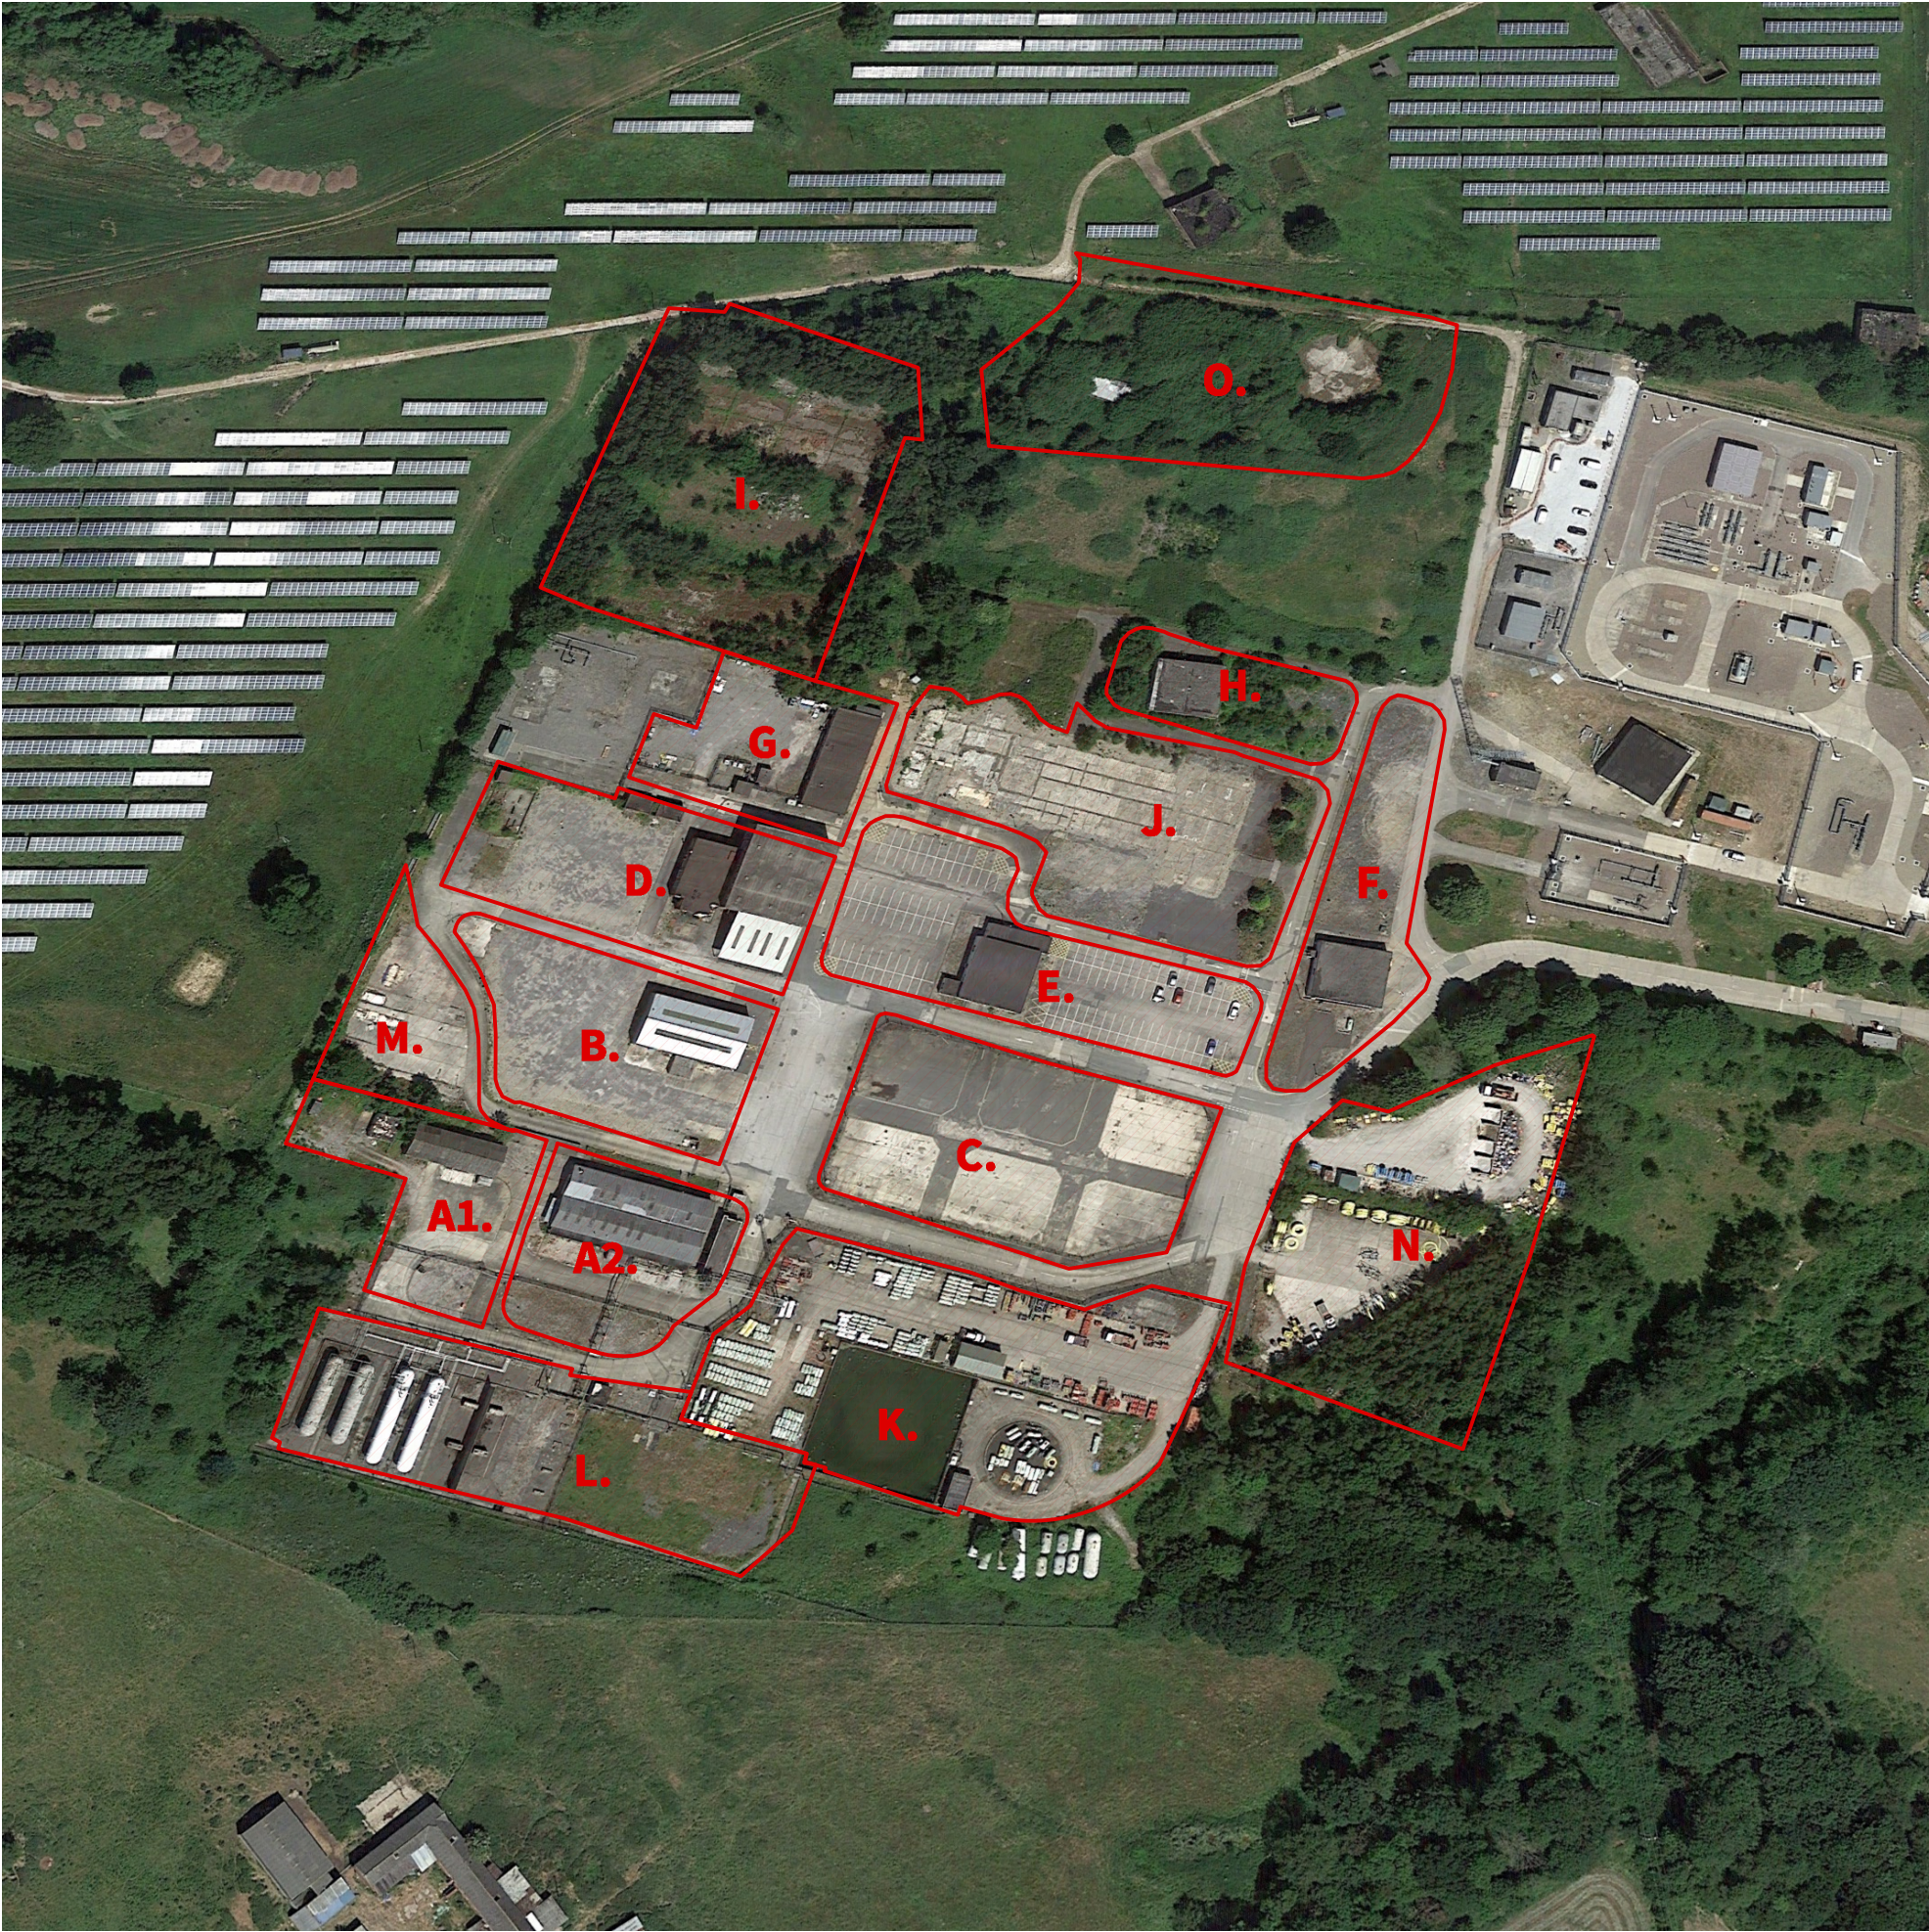

- Key:**
- Area A1 and A2 : B1 light industrial workshops
 - Area B : sui generis vehicle repair
 - Area C : B8 open storage compound
 - Area D : D1 training centre
 - Area E : D1 training centre and parking (demolished in 2020)
 - Area F : B1 offices
 - Area G : B1 offices
 - Area H : B1 light industrial workshops (demolished in 2020)
 - Area I : B2 purifer boxes (removed to slab since just after 1992)
 - Area J : B1 offices (demolished circa 2015)
 - Area K : B2 reservoir and B8 storage
 - Area L : B2 industrial gas storage tanks
 - Area M : B2 industrial gas holder (demolished circa 2000) and now open storage (since circa 2000)
 - Area N : B8 open storage
 - Area O : B2 industrial gas holder and paint-store (demolished circa 2000)

Rev	Date	Notes	Name
-	24.06.2022	First issue	CH

DROME

ARCHITECTS

Manchester

M3 5JZ

Liverpool

L3 5PF

T 0151 709 2897

T @drome-arch

E mail@drome-architects.com

W www.drome-architects.com

Project:	2007 Maelor Works
Client:	Clover & Thomas Investments Ltd
Drawing Title:	Satelite photography dated circa 2018
Drawing no:	2007-046
Status:	RIBA Stage 1 - Site information
Scale:	NTS @ A3
Date:	24.06.2022
Issue:	Unrevised
Drawn:	Chris Hatter