


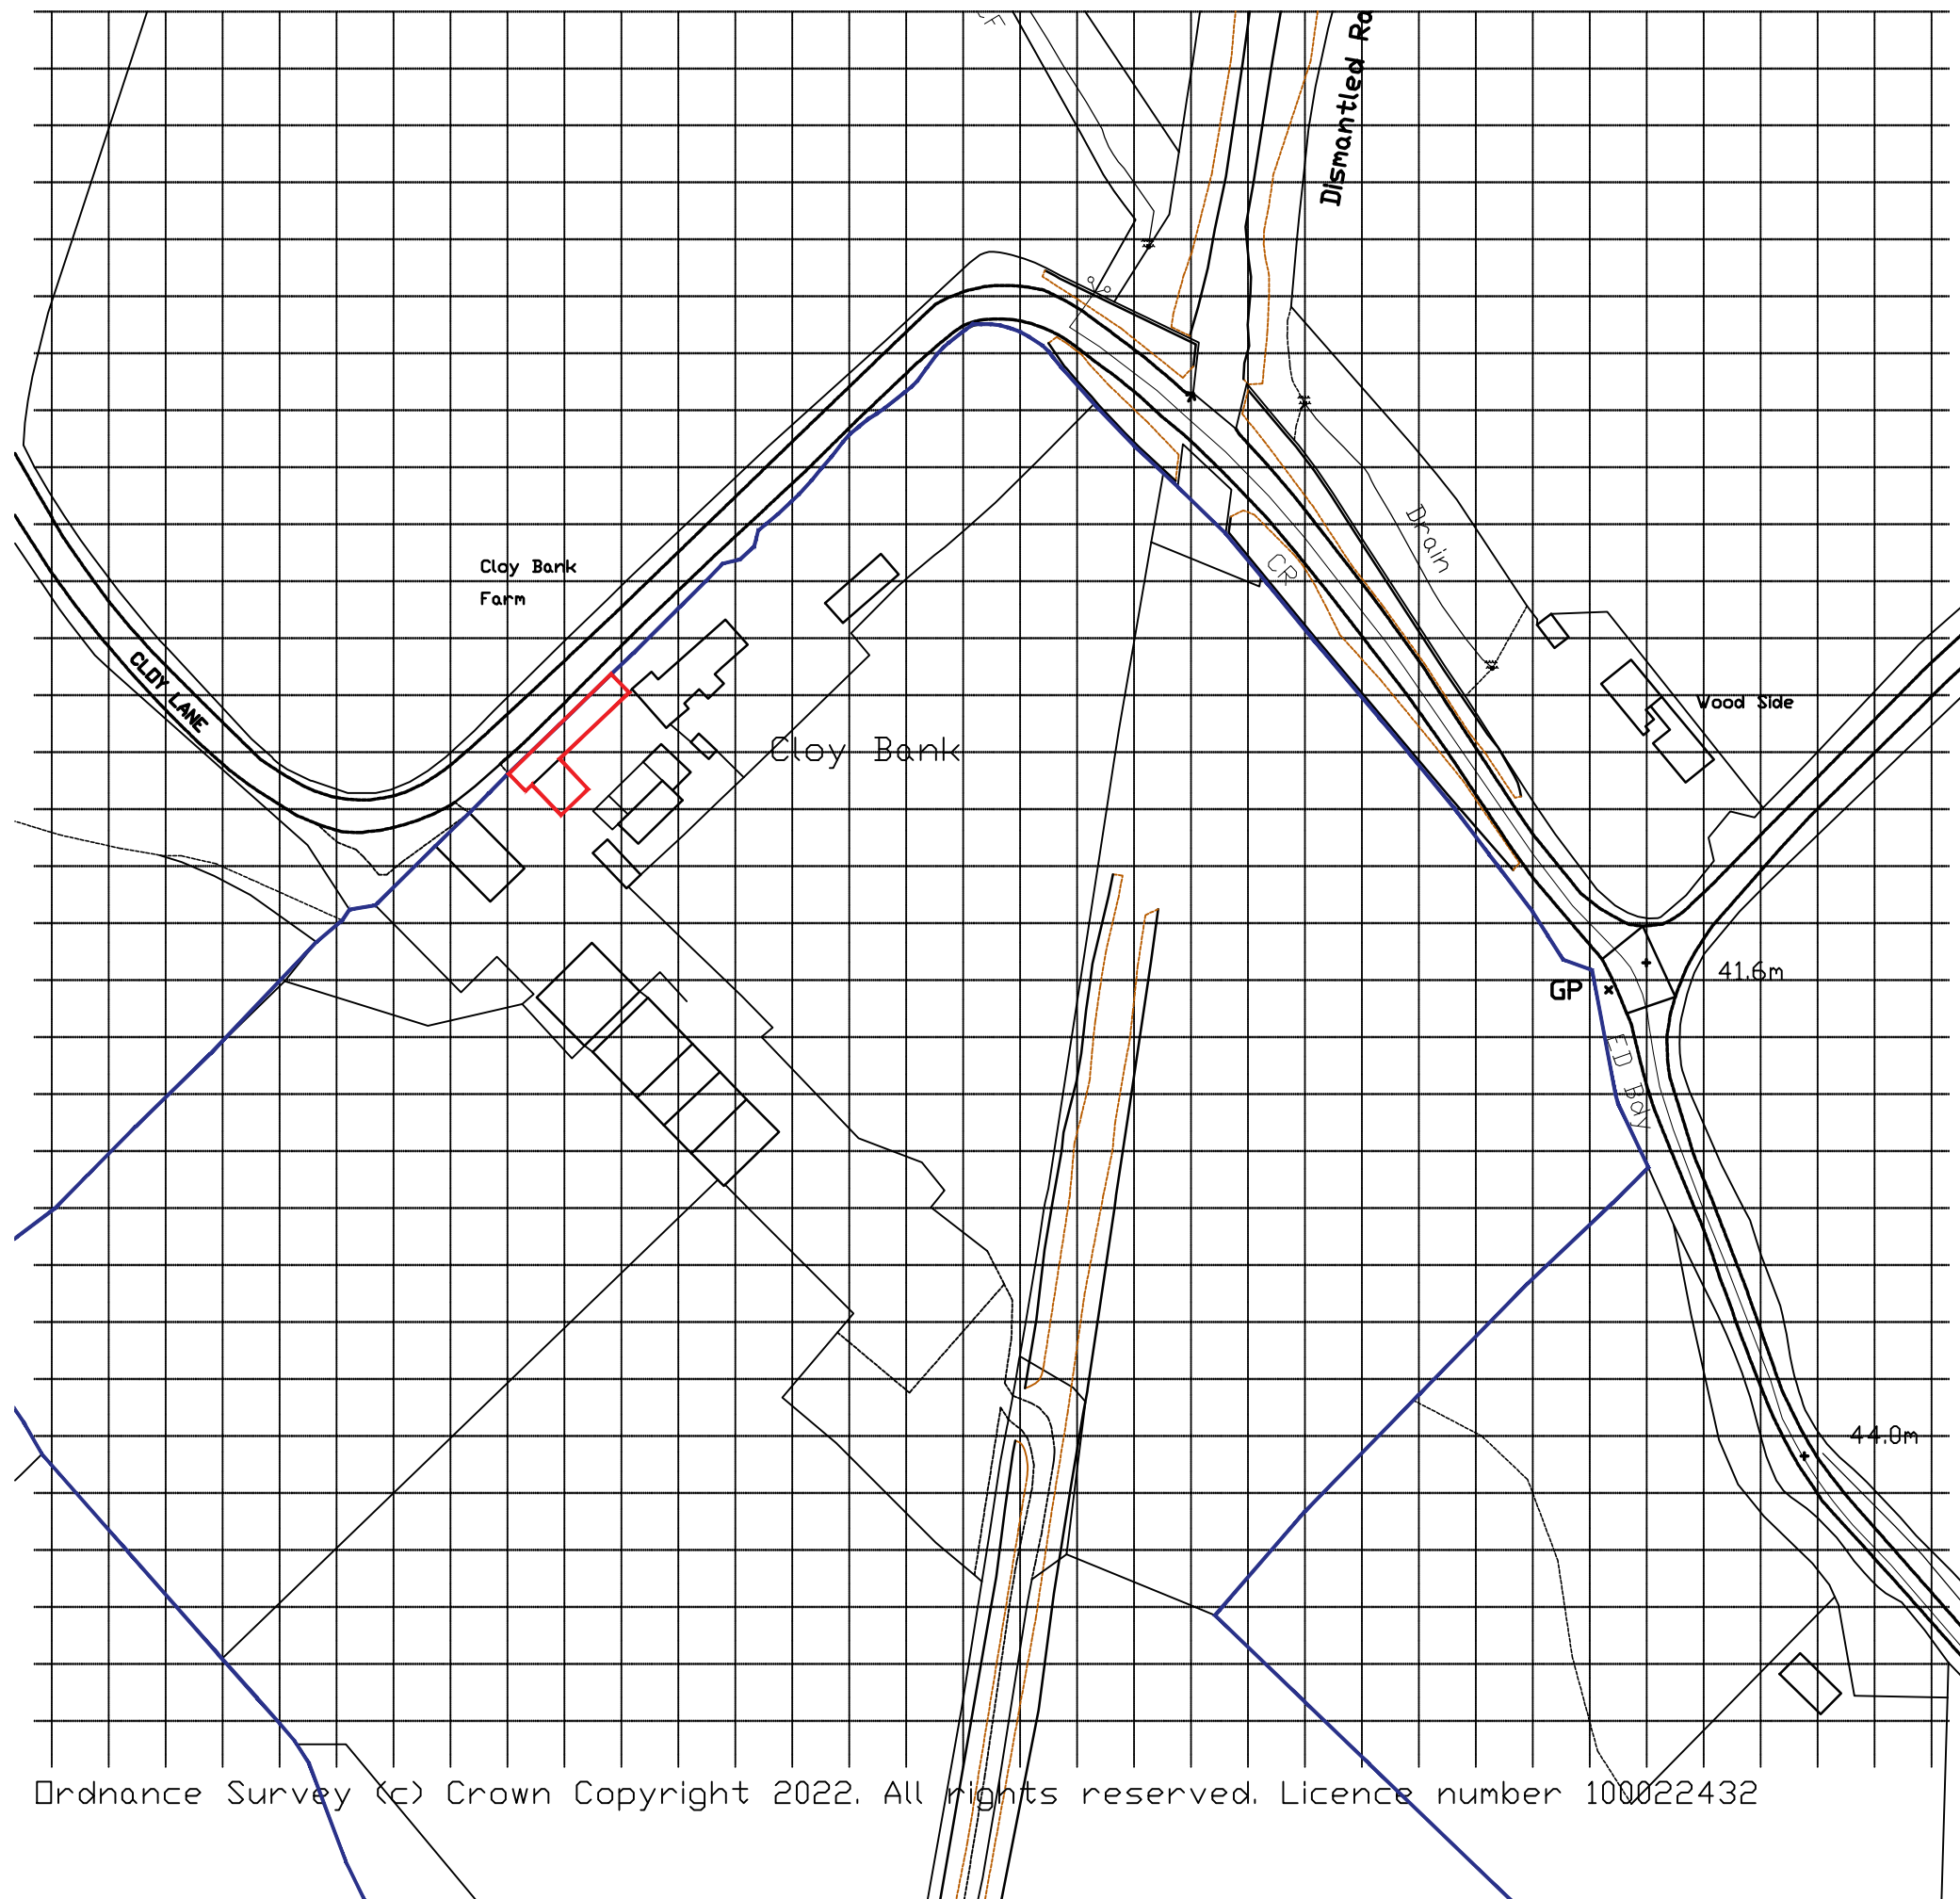

abigailowenarchitects.co.uk

abigail@abigailowenarchitects.co.uk

07484 102 411

PROJECT No.	A2133
PROJECT	Clay Bank Farm
ADDRESS	Clay Bank Farm Clay Lane Overton LL13 0HR

TITLE	Site Location Plan
DRAWING No.	PL01
REVISION	-
STATUS	Planning
SCALE	1:1250 @ a3

REV No.	DESCRIPTION	DATE
REV No.	DESCRIPTION	DATE



This drawing is the property of Abigail Owen Architects Limited. It shall not be copied, in part or whole, without prior consent of Abigail Owen Architects.