

0 10 20 30 40 50m



Scale 1:1250


NOTES


- All dimensions and levels are to be checked on site.
- Any discrepancies are to be reported to the architect before any work commences.
- This drawing shall not be scaled to ascertain any dimensions. Work to figured dims only.
- This drawing shall not be reproduced without express written permission from AEW.
- Title overlay drawings and ownership boundaries are produced using all reasonable endeavours. AEW cannot be responsible for the accuracy or scale discrepancy of base plans supplied to them.
- All works are to be undertaken in accordance with Building Regulations and the latest British Standards.
- All proprietary materials and products are to be used strictly in accordance with the manufacturers recommendations.

CDM 2015

Client notified of duties: **at design workshops.**
Principal Designer: **TBC**

Unless noted below, all known hazards have been highlighted on the drawing:

 - Drawing Based on: OS Promap
- Scale for planning purposes only.
- Extent of McDonald's Demise Indicated thus: 
- Extent of McDonald's Application Indicated thus: 

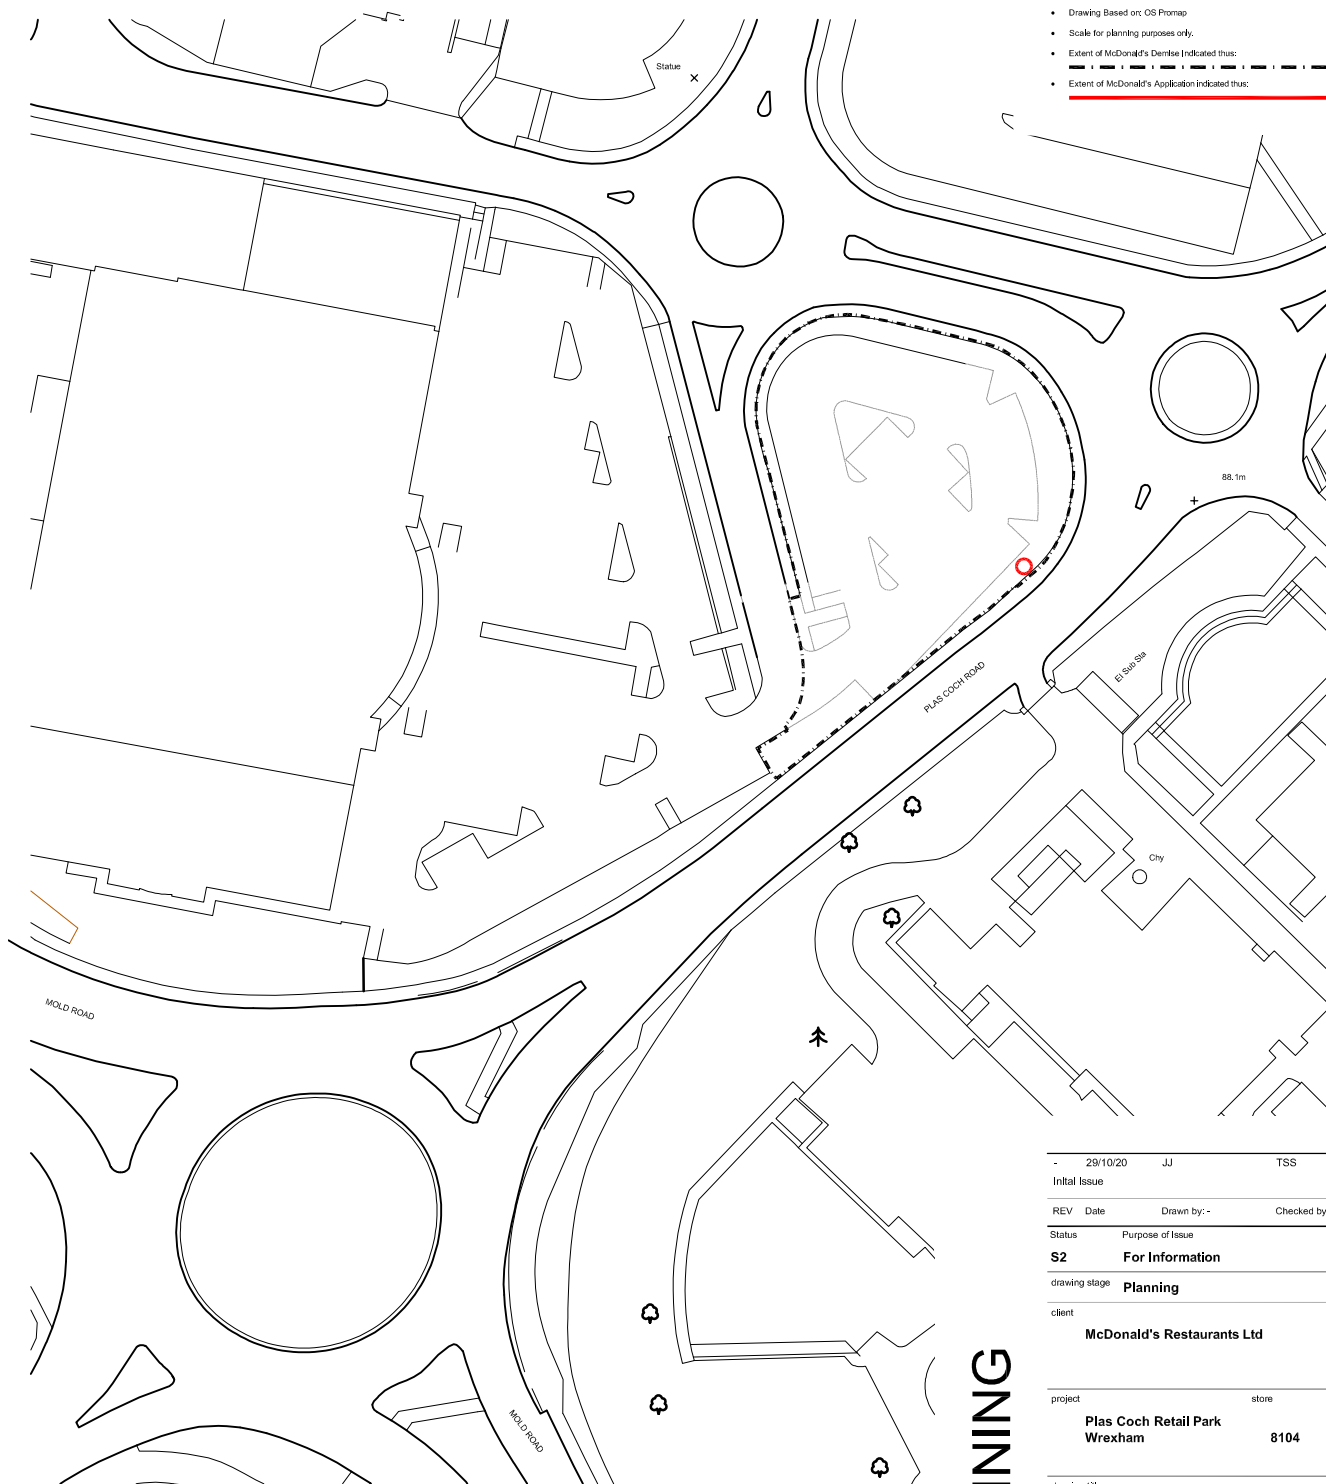

-	29/10/20	JJ	TSS
Initial Issue			
REV	Date	Drawn by:-	Checked by:-
Status	Purpose of Issue		
S2	For Information		
drawing stage	Planning		
client	McDonald's Restaurants Ltd		
project	store		
	Plas Coch Retail Park Wrexham	8104	
drawing title	Location Plan (Signage Application 2)		
date	29/10/20	drawn	JJ
scale@A4	1:1250	checked	TSS

Ordnance Survey (c) Crown Copyright 2018. All rights reserved. Licence number 100022432

Location Plan (Signage Application 2)

PLANNING

Rev

Job No

7391_AEW_8104_1400

aew architects
0161 214 4370
www.aewarchitects.com

