



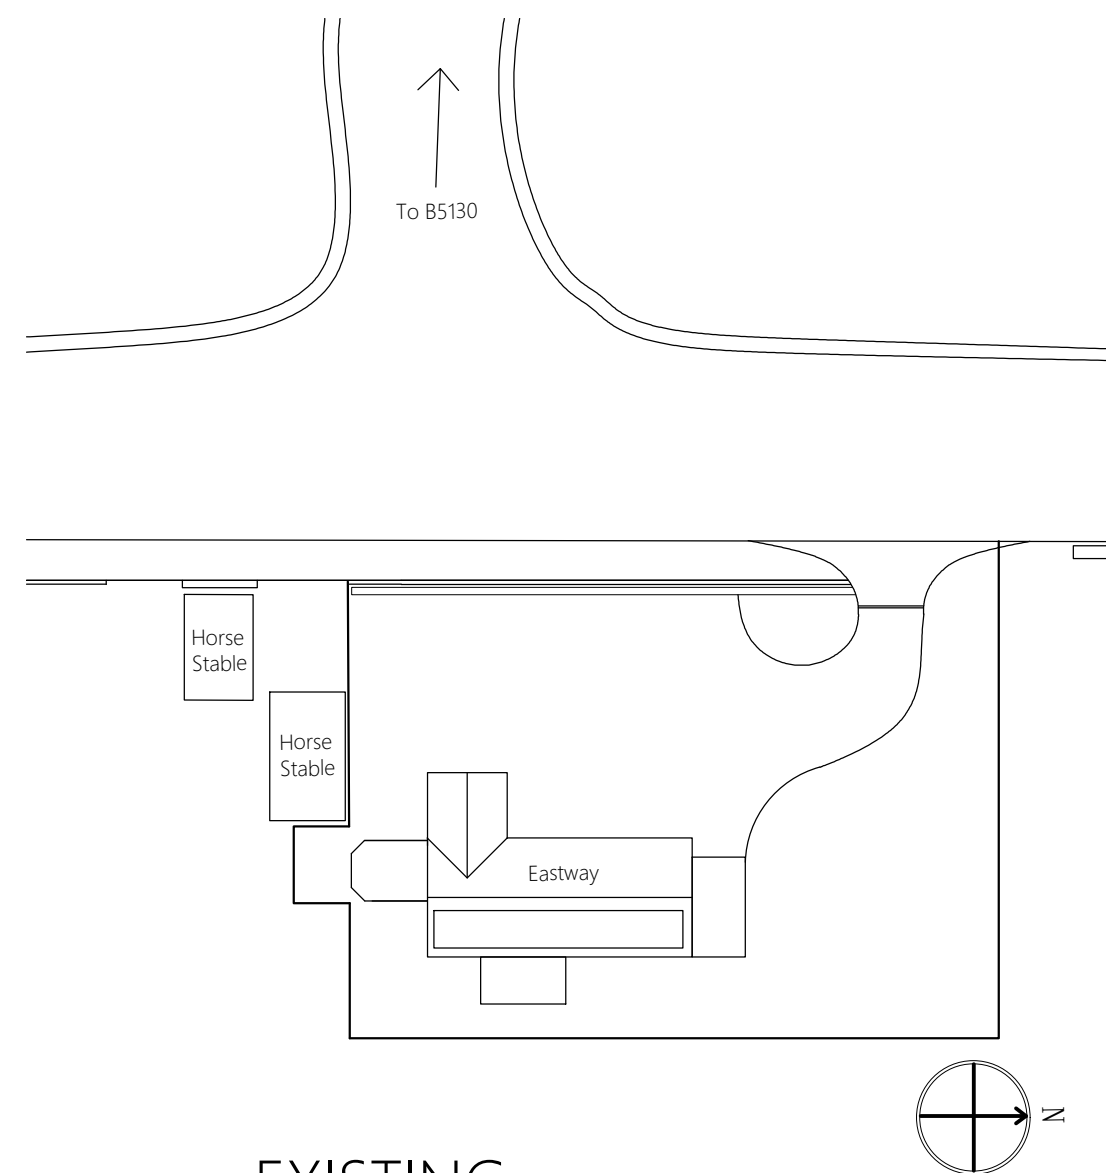

EXISTING
BLOCK PLAN 1:500

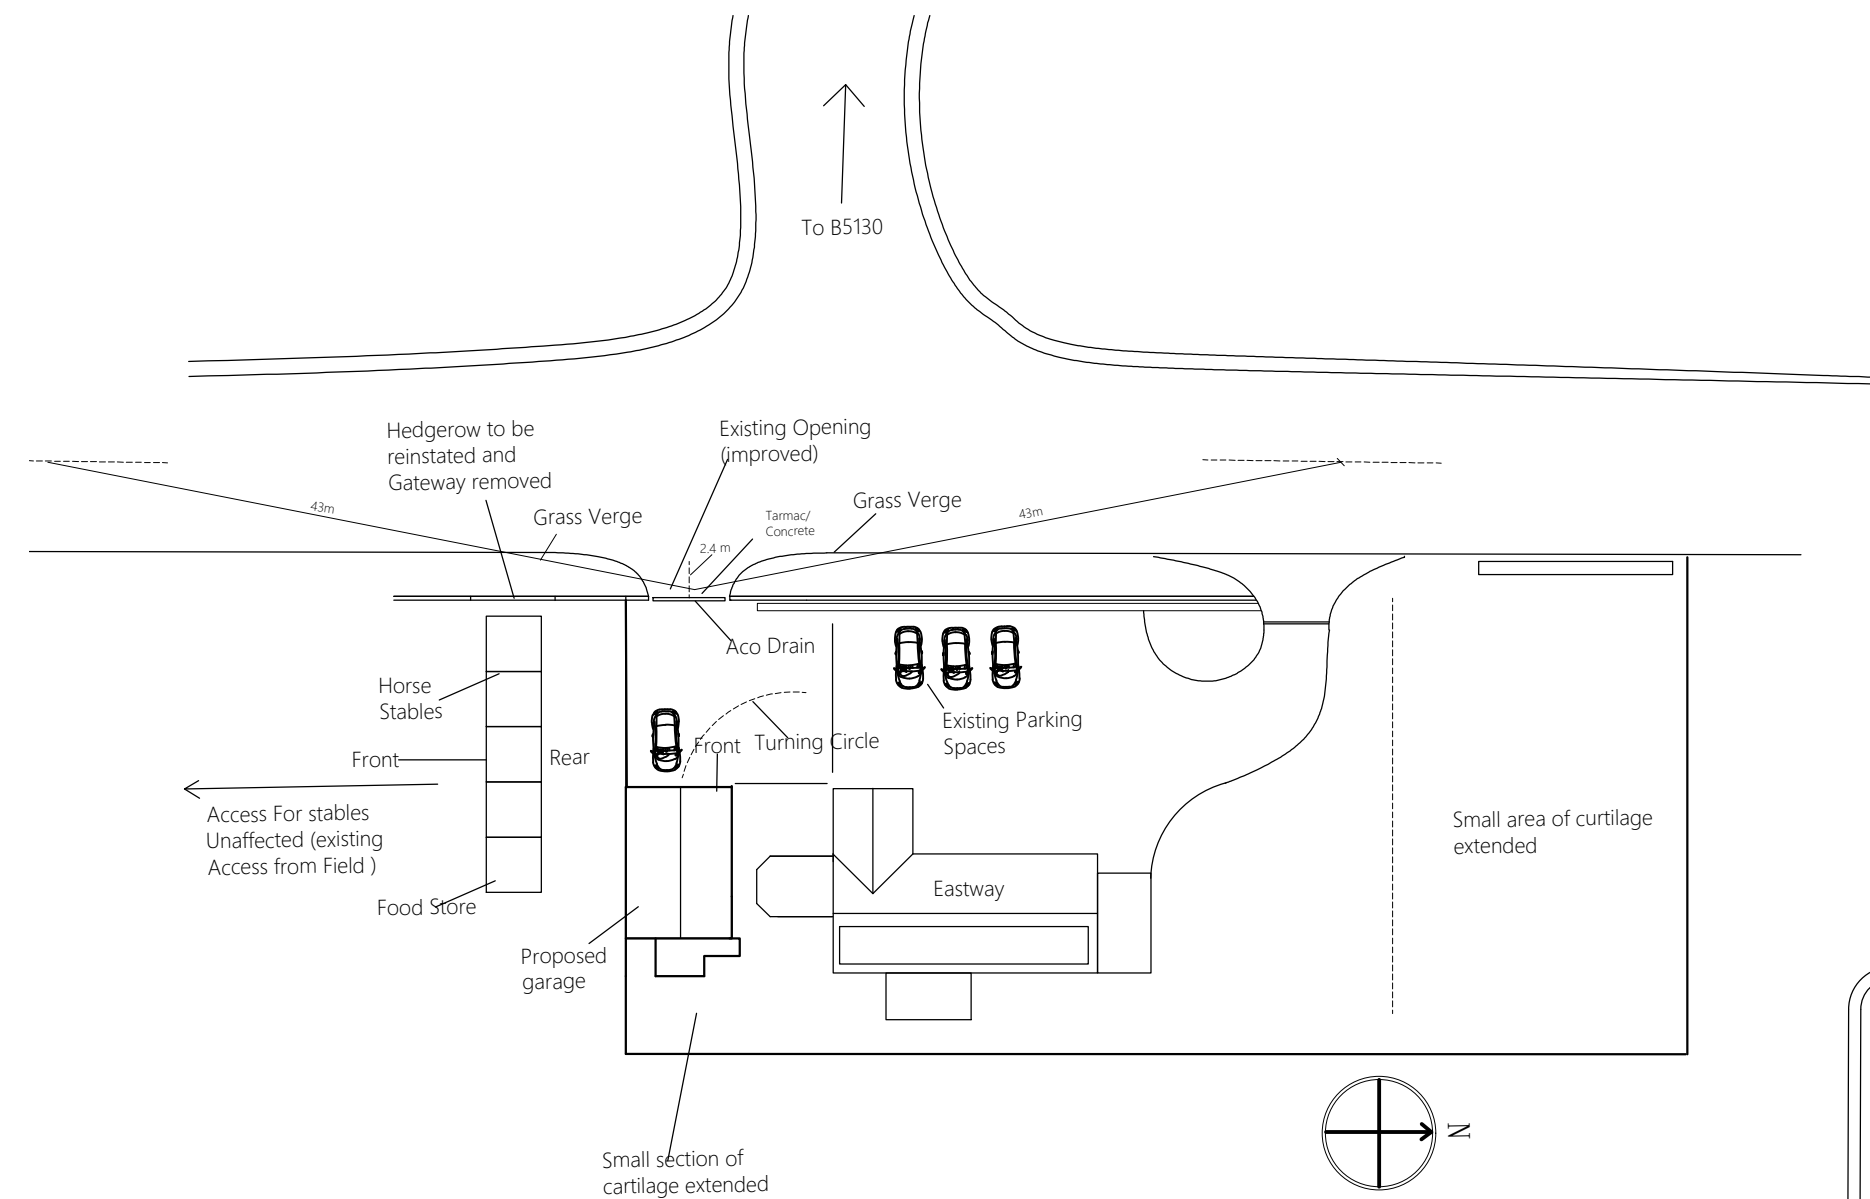

PROPOSED
BLOCK PLAN 1:500



T: 01691 671 964
E: Gerrard-Marshall@live.co.uk
W: www.stoswaldsarchitectural
designservice.co.uk

CLIENT:
DAVID BRERETON
PROJECT: PROPOSED GARAGE,
REPLACEMENT HORSE
STABLES AND EXTENDED
CURTILAGE
AT
EASTWAY,
BOWLING BANK,
WREXHAM,
LL13 9RR

SCALE: 1:500

DATE: JAN 2022