


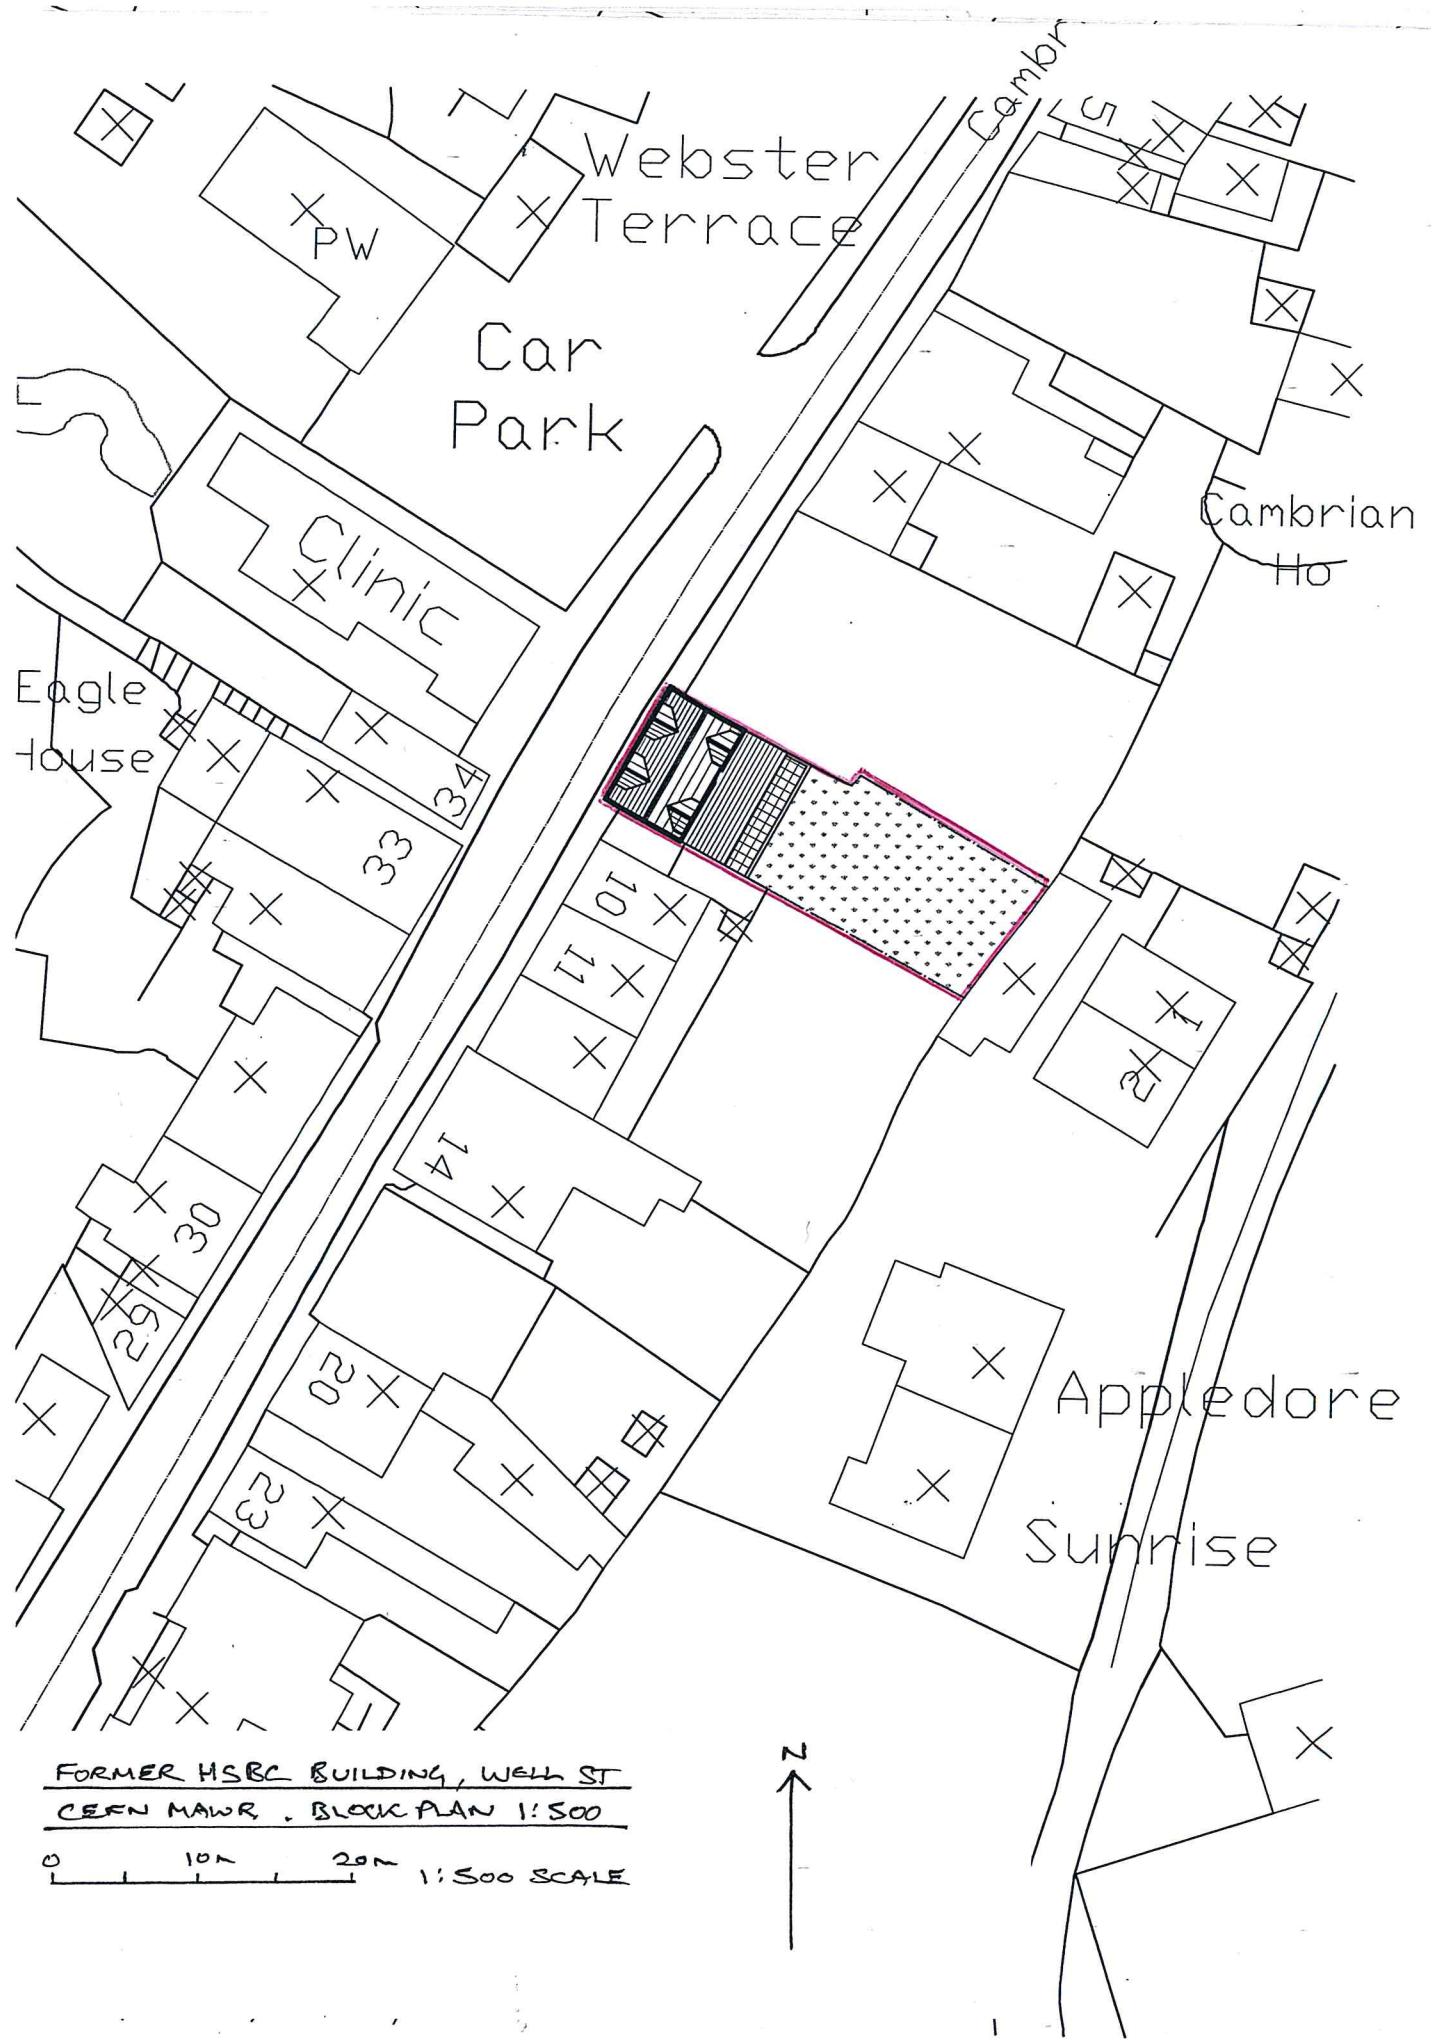

FORMER HSBC BUILDING, WELL ST
CERN MAWR. BLOCK PLAN 1:500

0 10m 20m 1:500 SCALE