


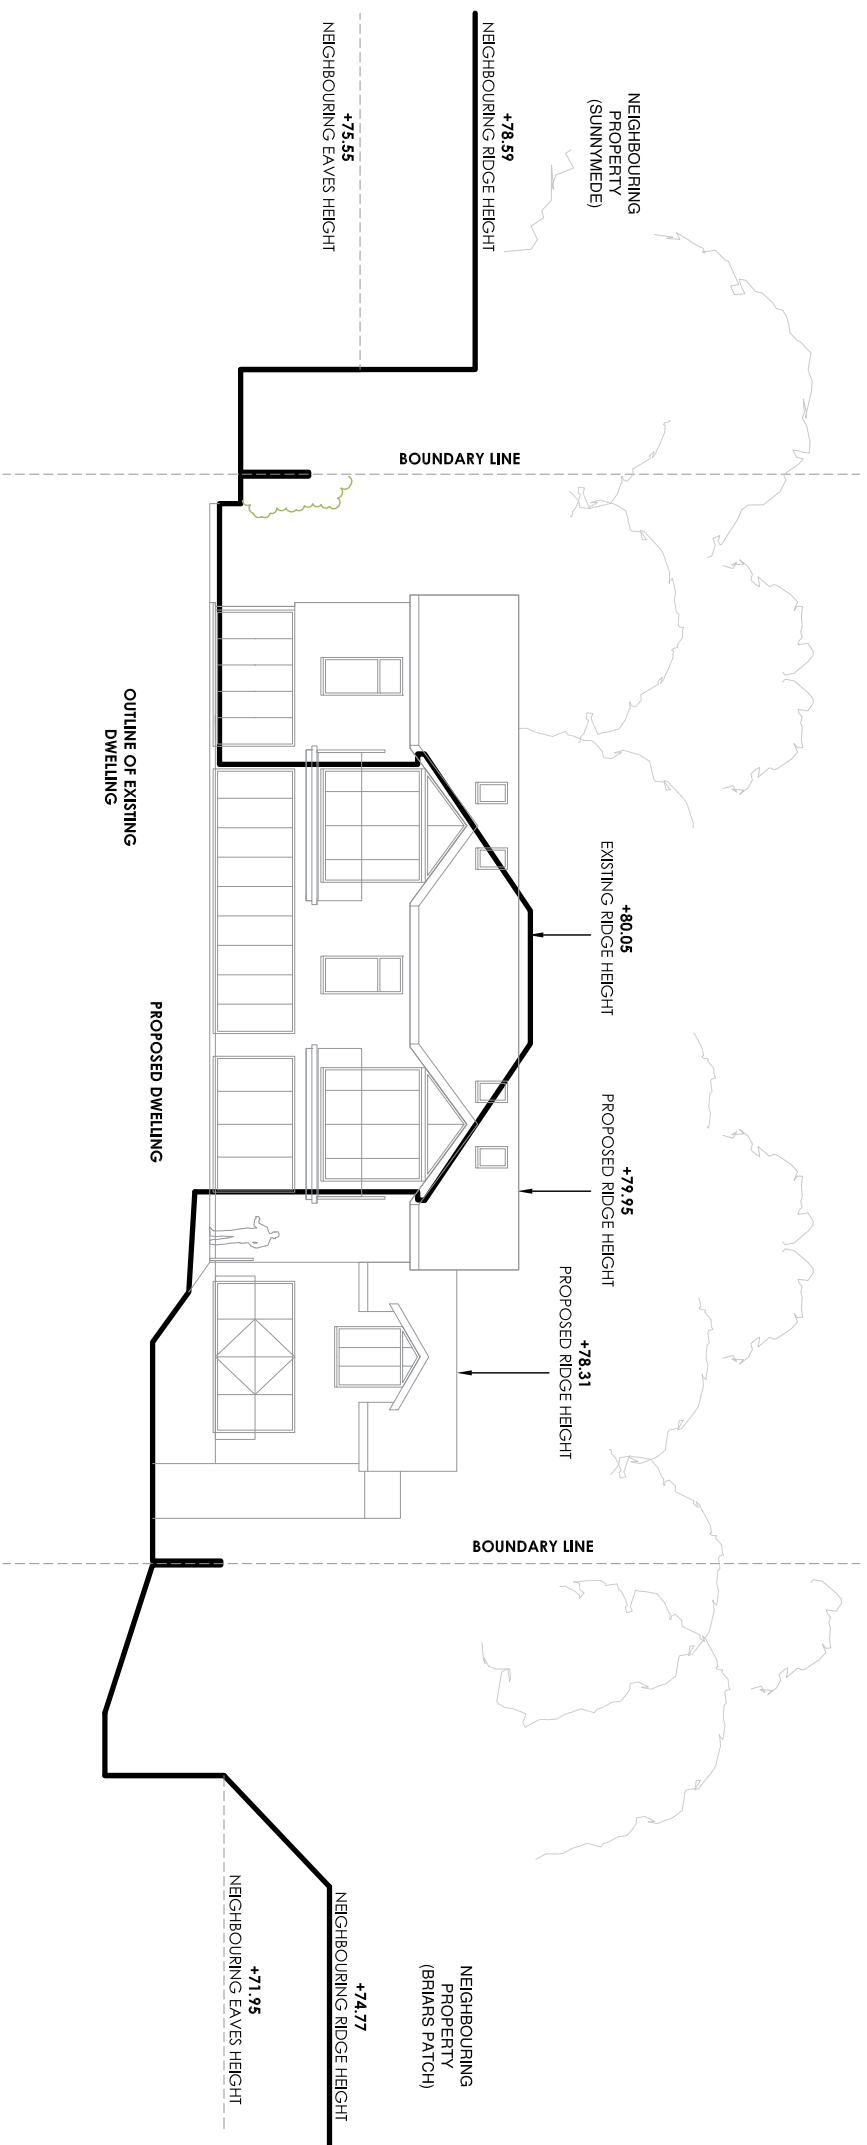

PROPOSED SITE SECTION

Project PROPOSED REPLACEMENT DWELLING -
PLANNING DRAWINGS

Address HIGH BARTON, MARFORD HILL, MARFORD, LL12 8SY

Client MR & MRS HODGSON

Scale 1:200 @ A4

Drawing:- TY/1090/PL06 rev B