


LEFT ELEVATION

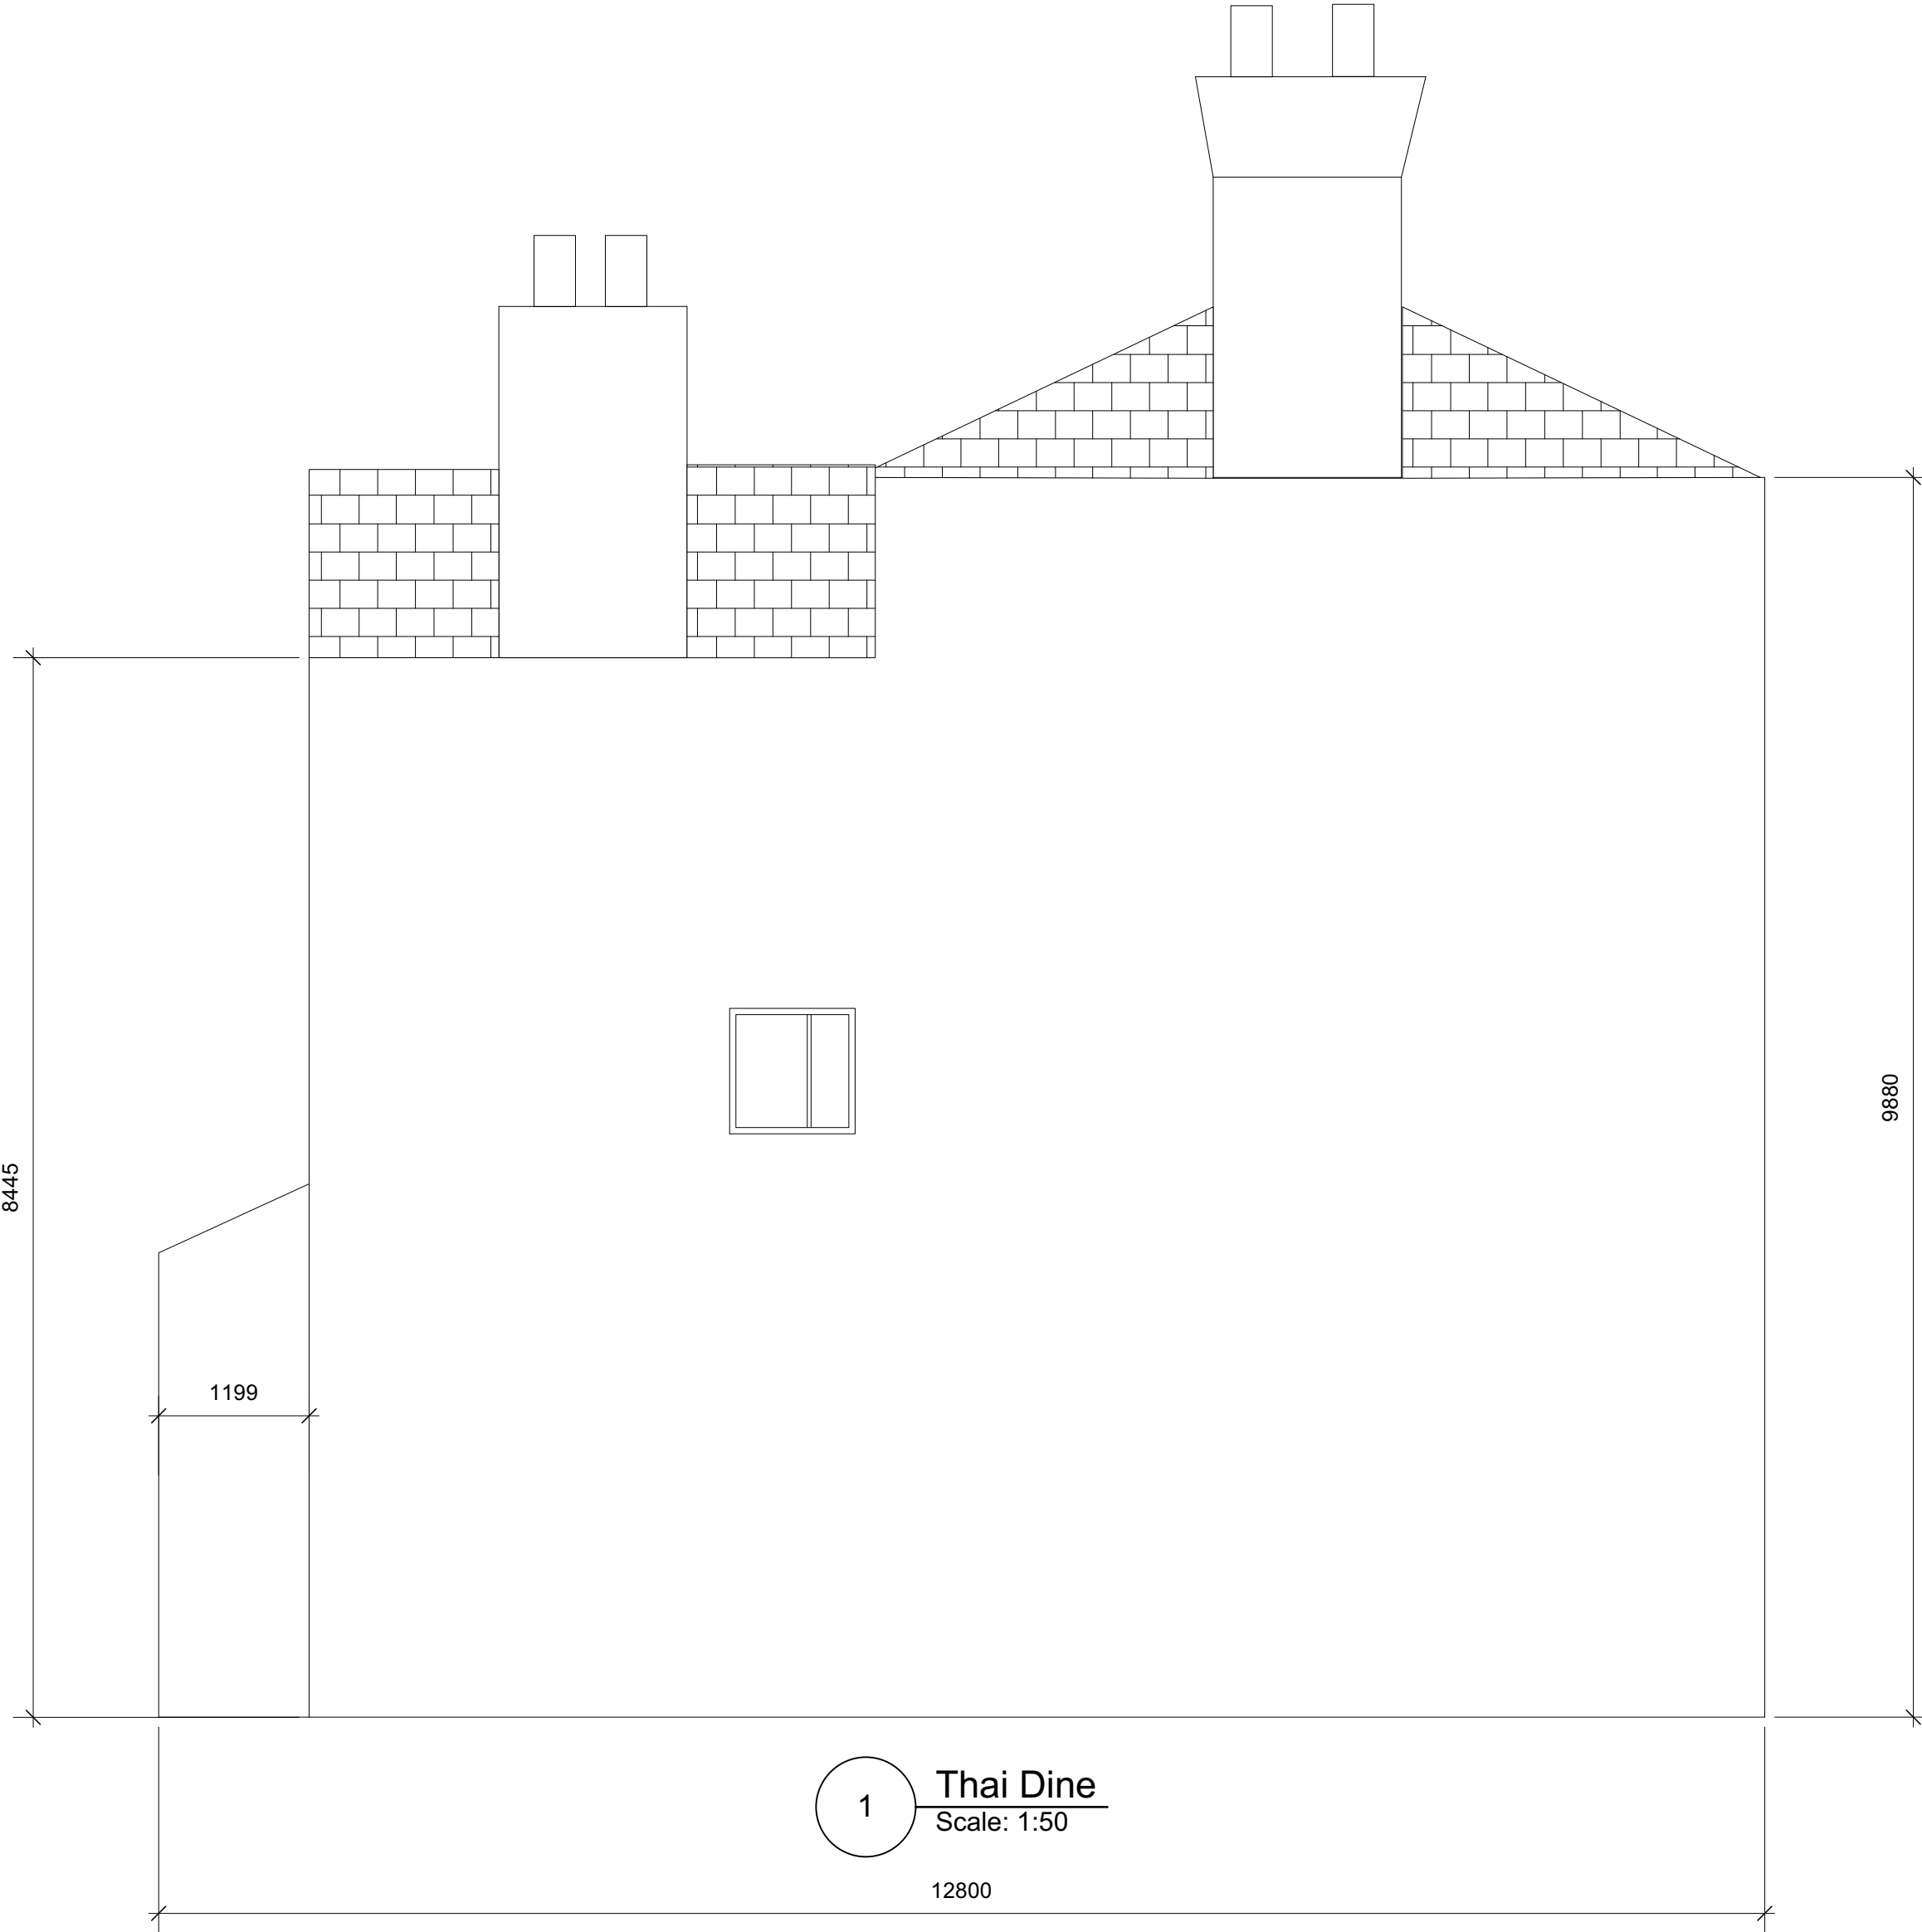

Thai Dine
Scale: 1:50

DO NOT SCALE FROM THIS DRAWING.
ALL DIMENSIONS MUST BE CHECKED AND CONFIRMED ON SITE
PRIOR TO ANY WORKS BEING UNDERTAKEN

DESIGNED BY				
DRAWN BY VSmith	TITLE			
CHECKED BY	LEFT ELEVATION ONLY			
APPROVED BY				
OTHER APPROVALS	SIZE 1:50@ISO A1	CAGE CODE	DRAWING NUMBER	REV
CAD FILE NAME wrexham thai.vwx	SCALE 1:50	EST. WGT	SHEET Sht-9	OF 15