




1. Do not scale this drawing - if in doubt ask.
2. All sizes to be checked on site prior to construction.
3. This drawing is the copyright of the author.

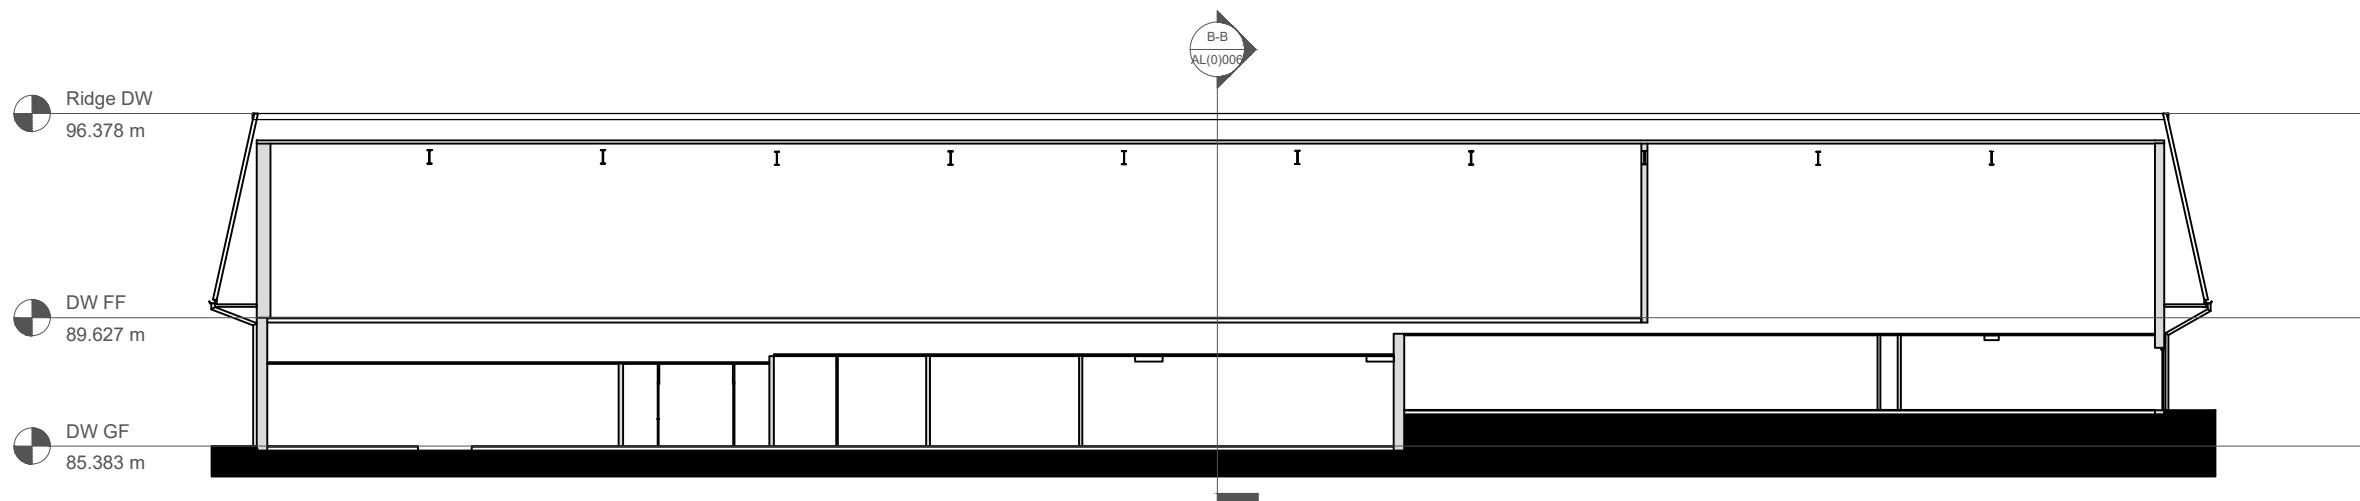

Section A-A
SCALE 1:250

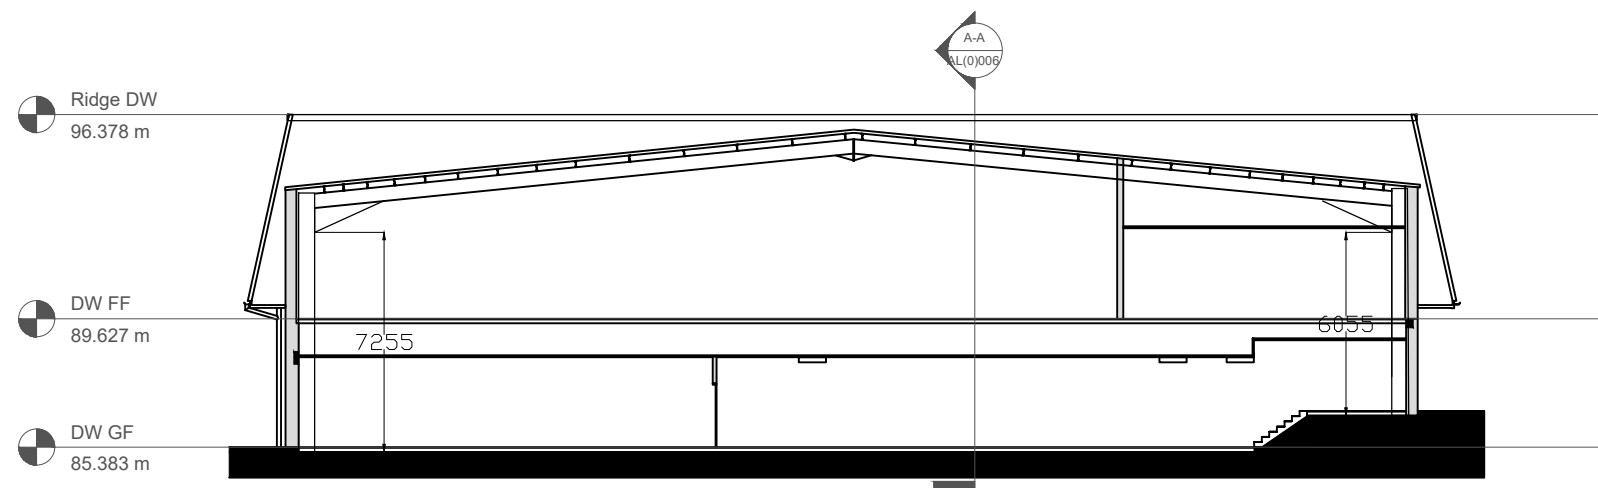

Section B-B
SCALE 1:250

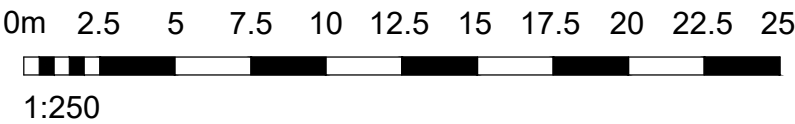

smith design associates
www.smithdesign.co.uk

Chartered Architects
16 Lynedoch Crescent, Glasgow G3 6EQ
0141 353 3501

client
Ediston Real Estate

project
Proposed Alterations to Unit H
Plas Coch Retail Park, WREXHAM

drawing
Existing Sections
original size
A3

scale
1:250
drawn
SMC

date
13.08.2021
checked
-

status
PLANNING
passed
-

job no.
G2983
drawing no.
AL(0)006
revision
-