








300mm

200mm

100mm

50mm

0 10mm

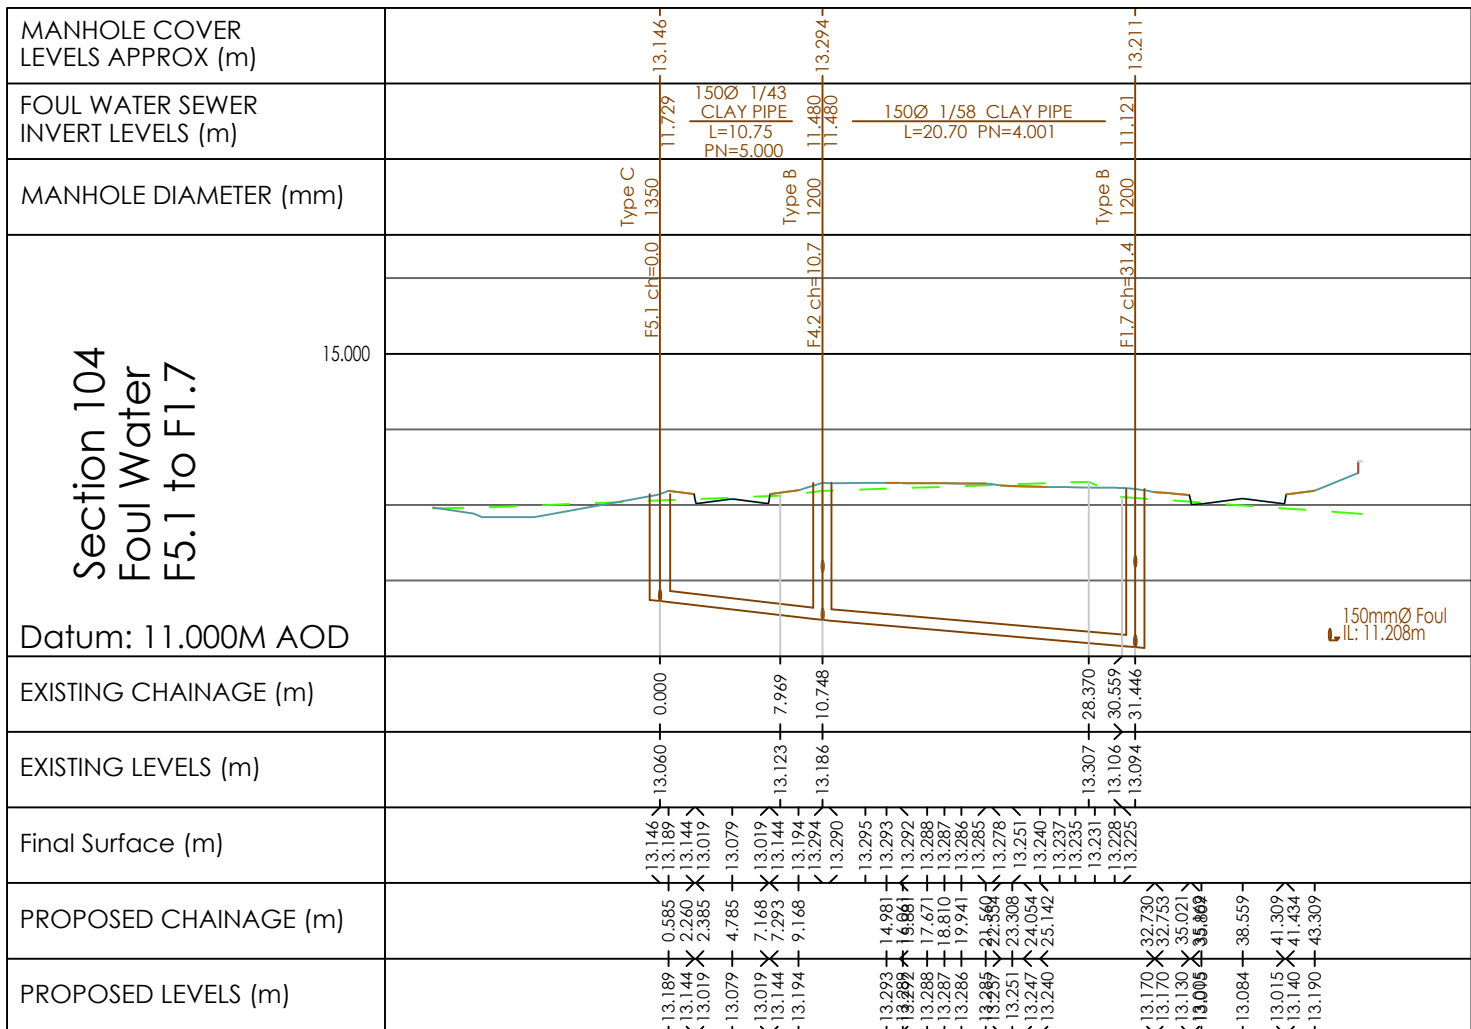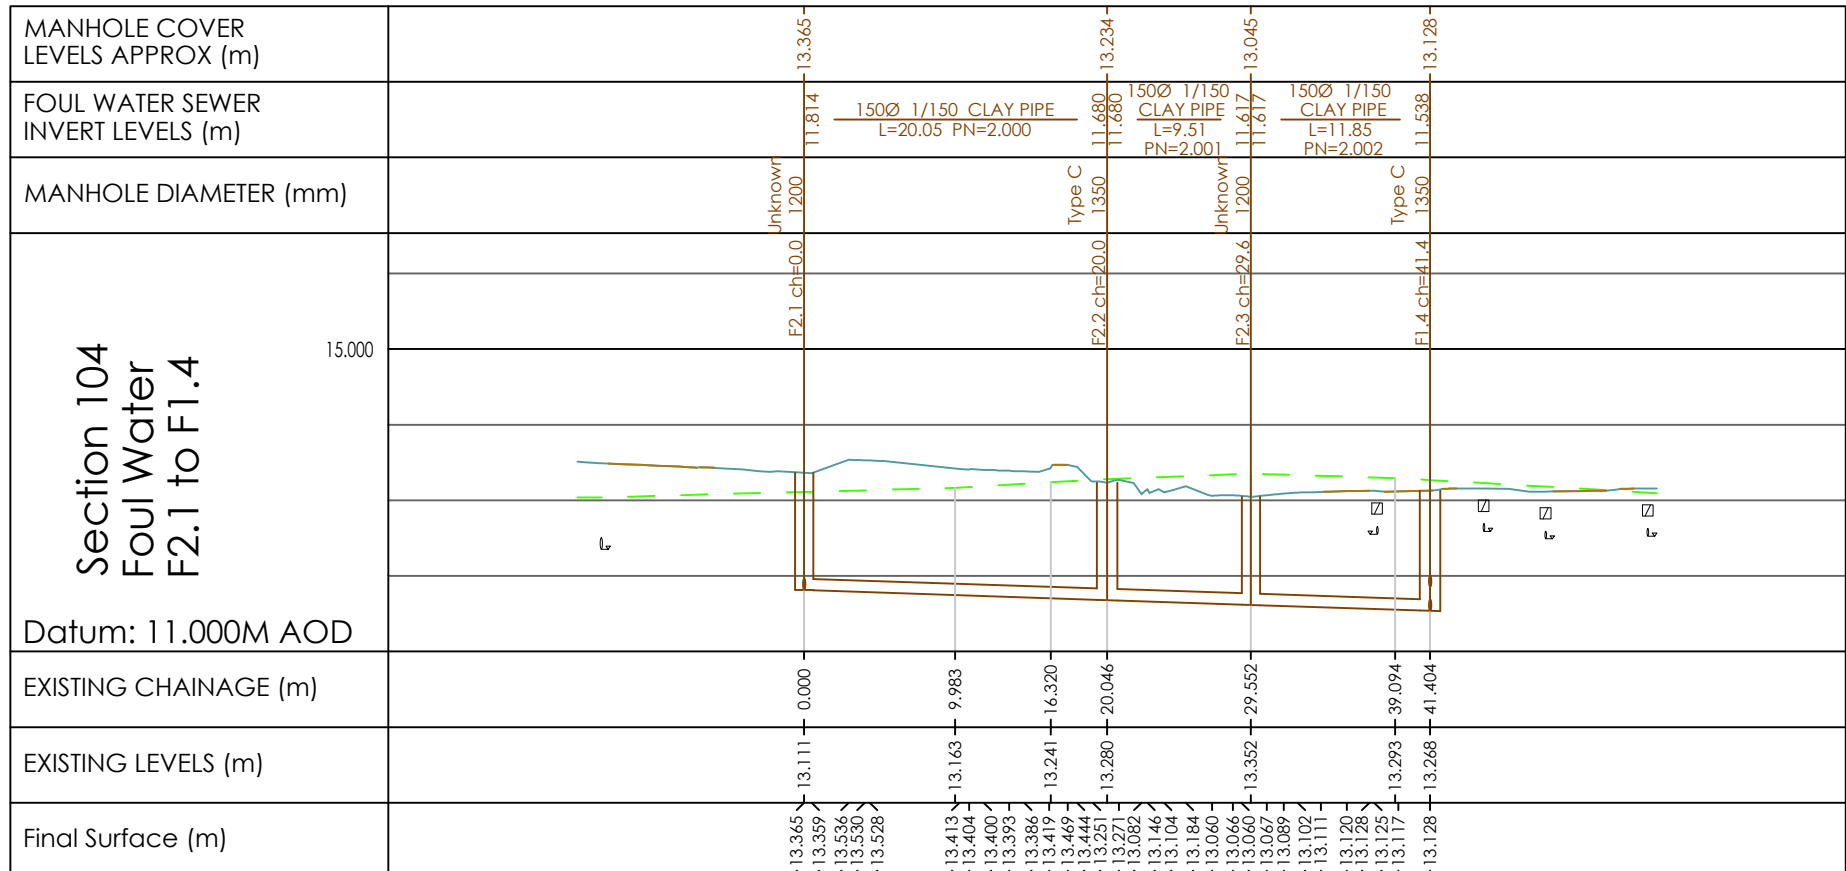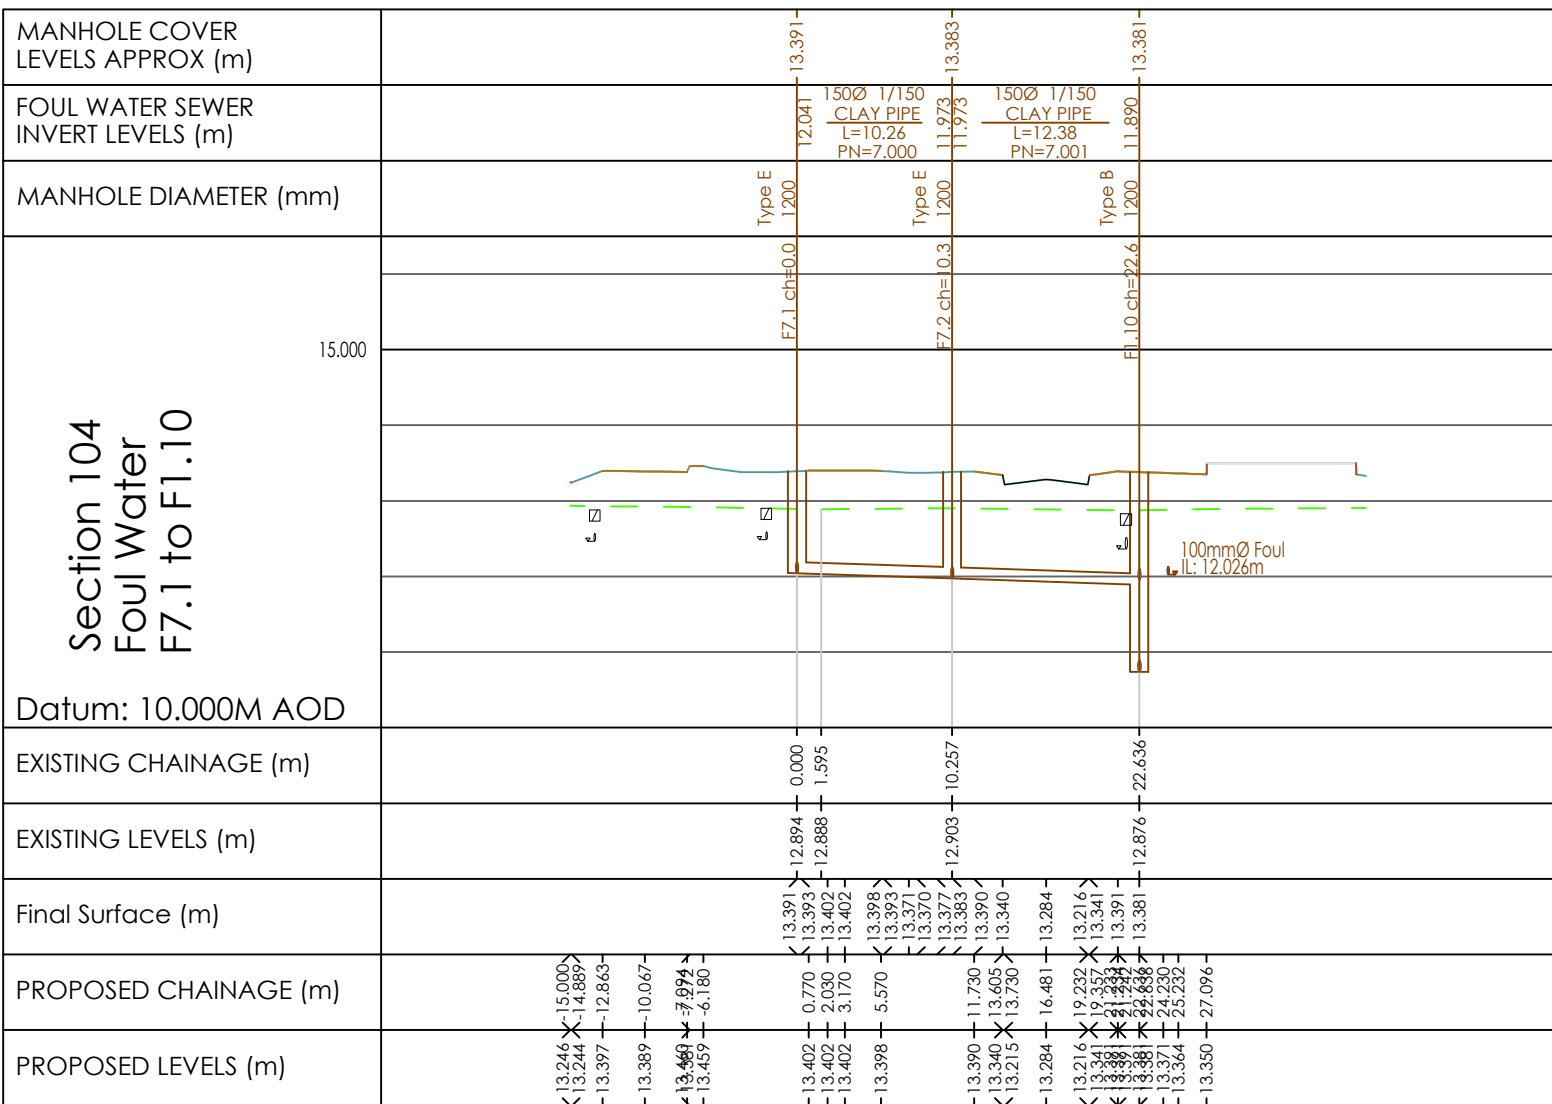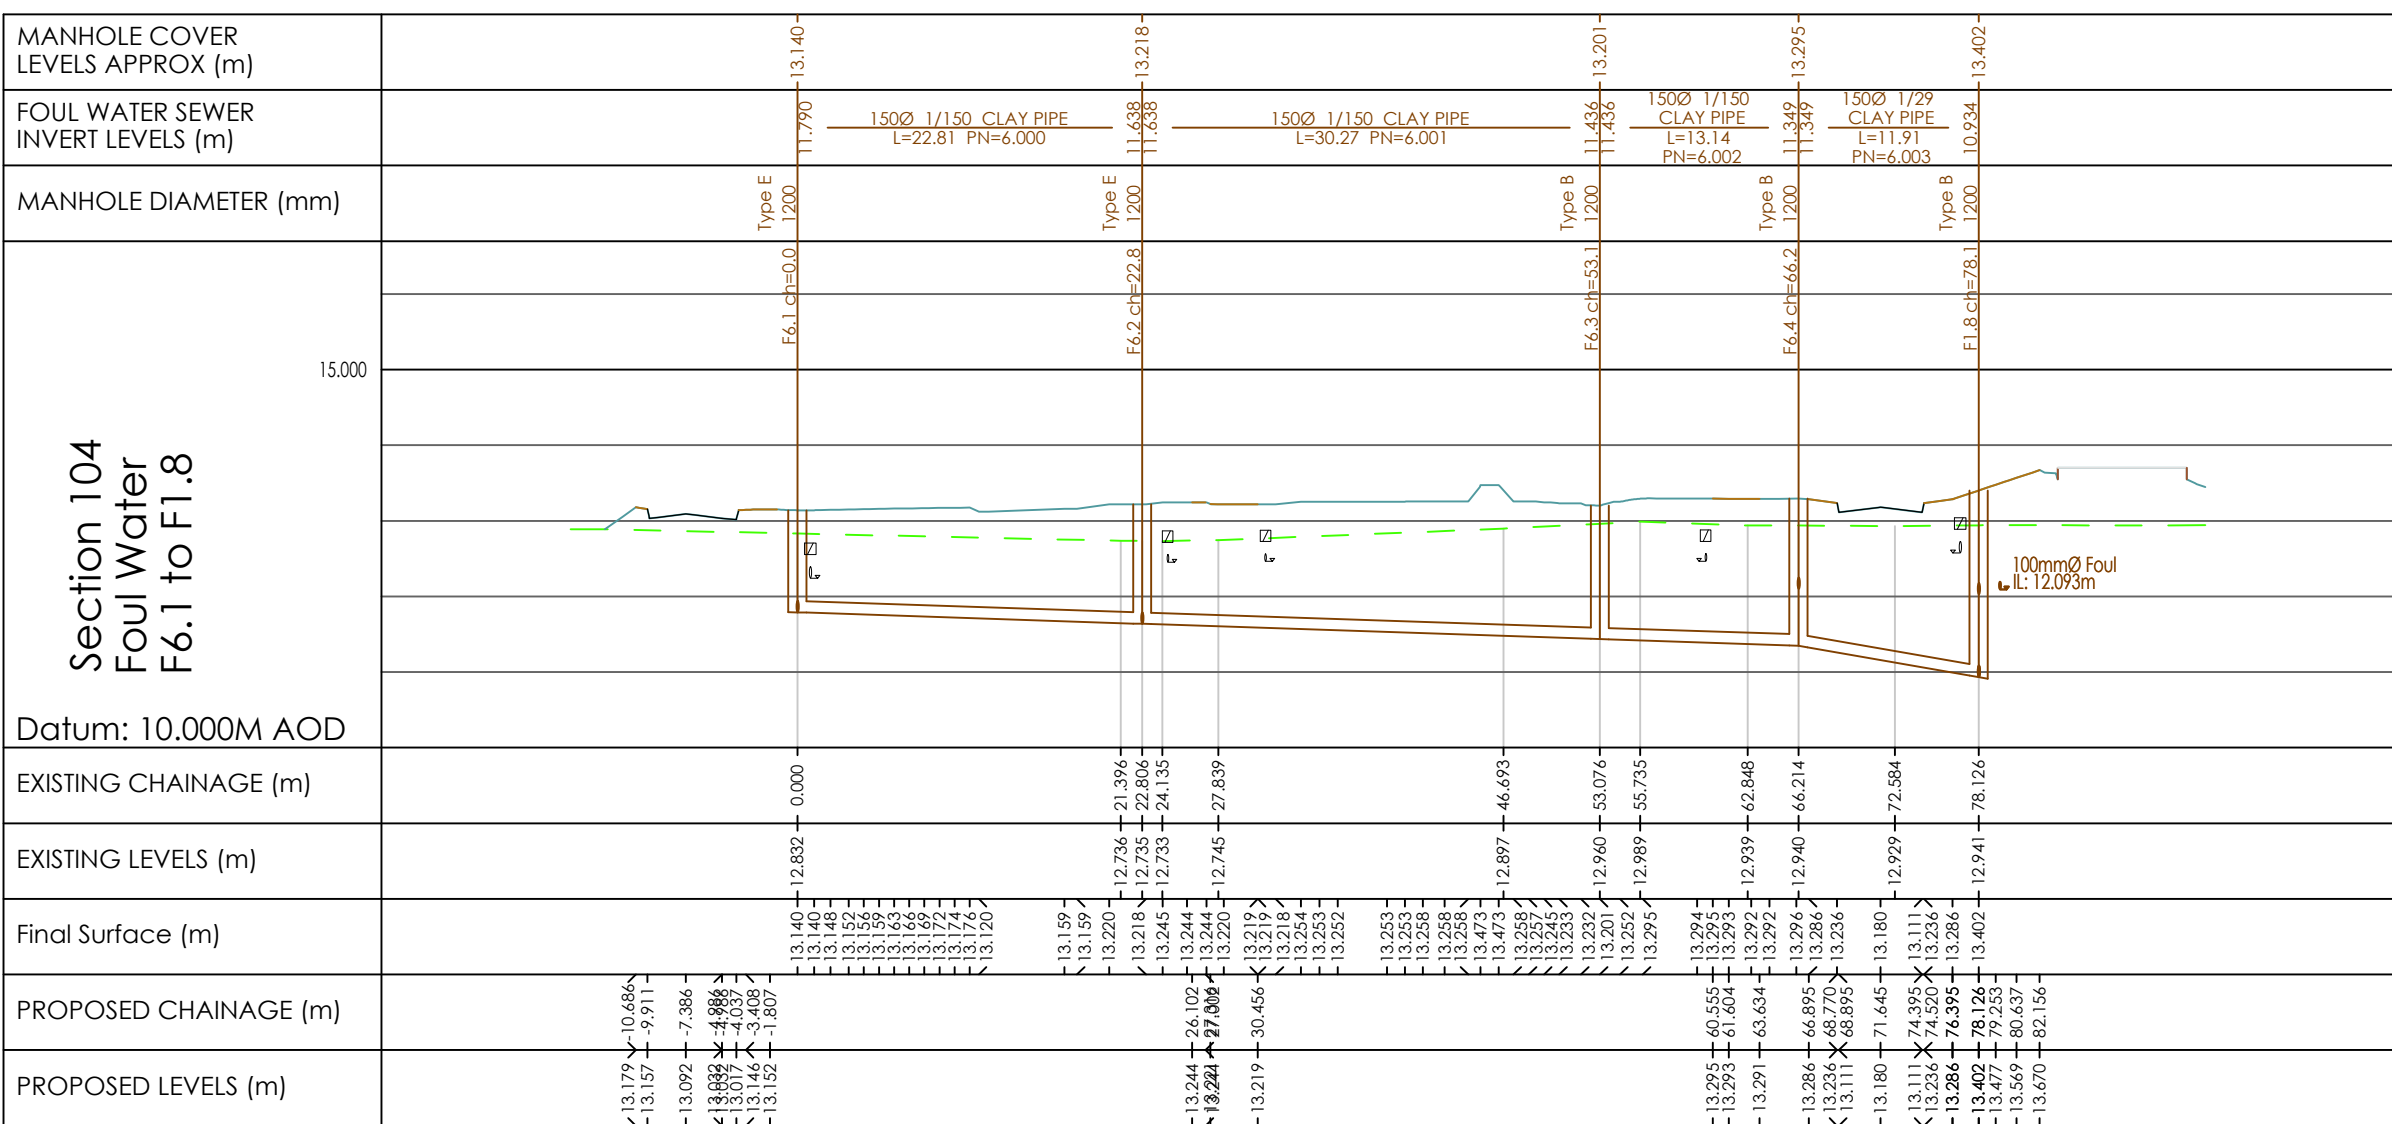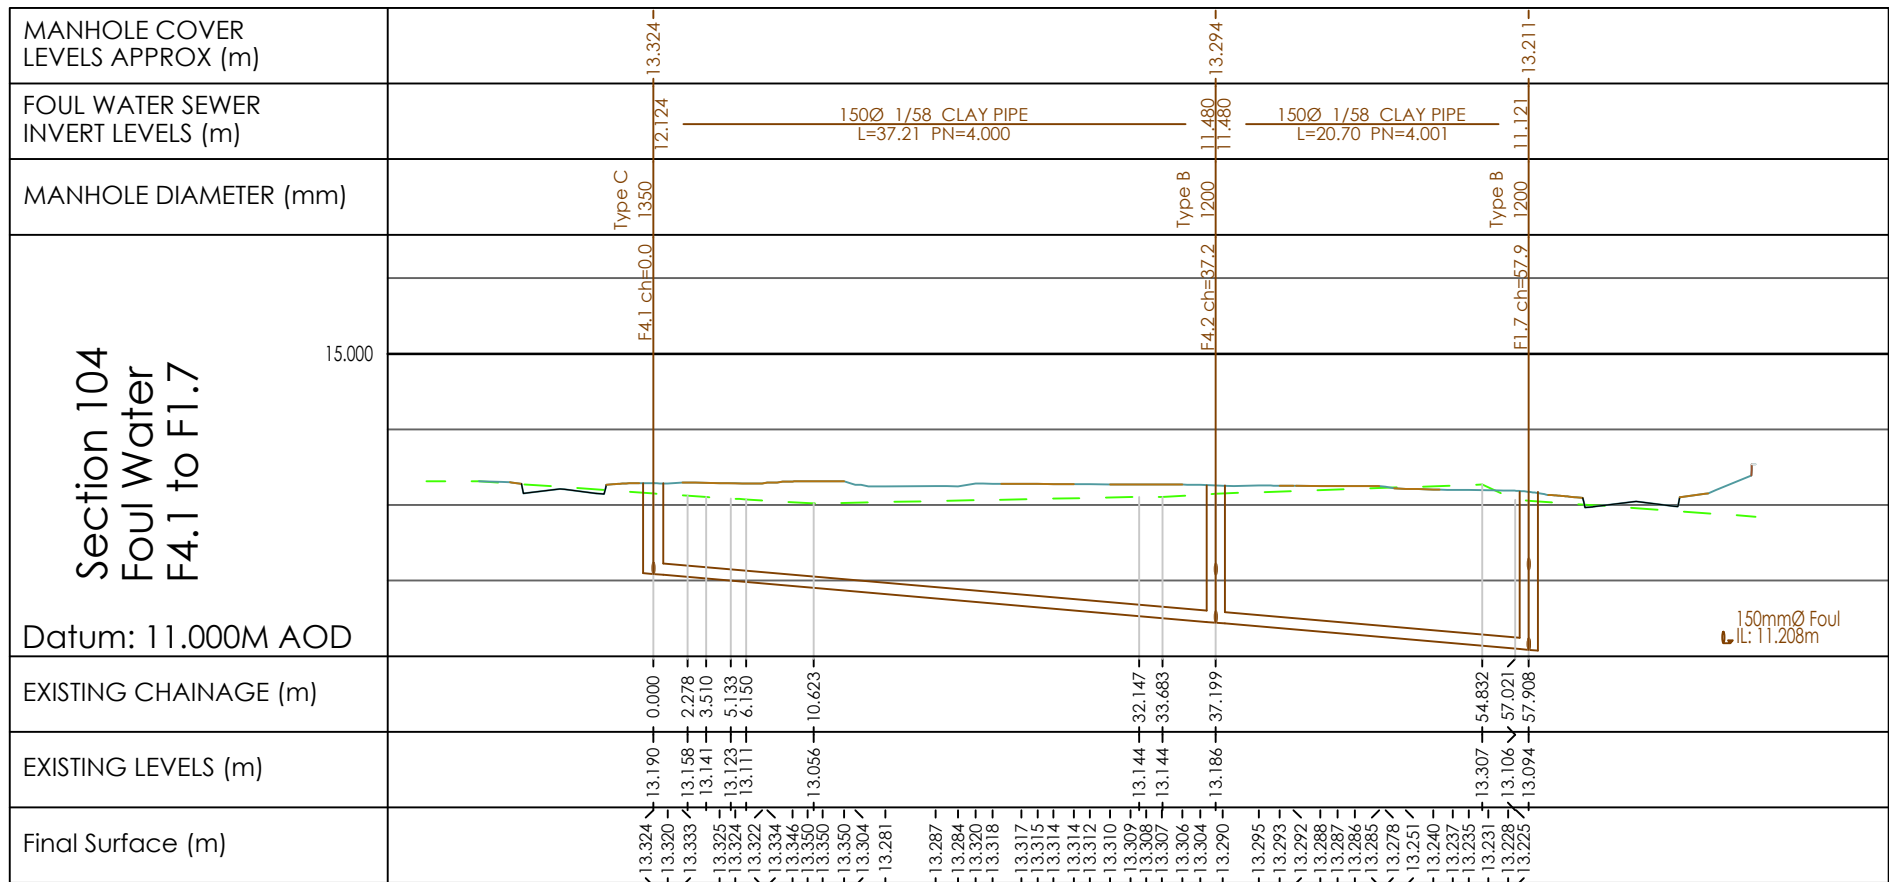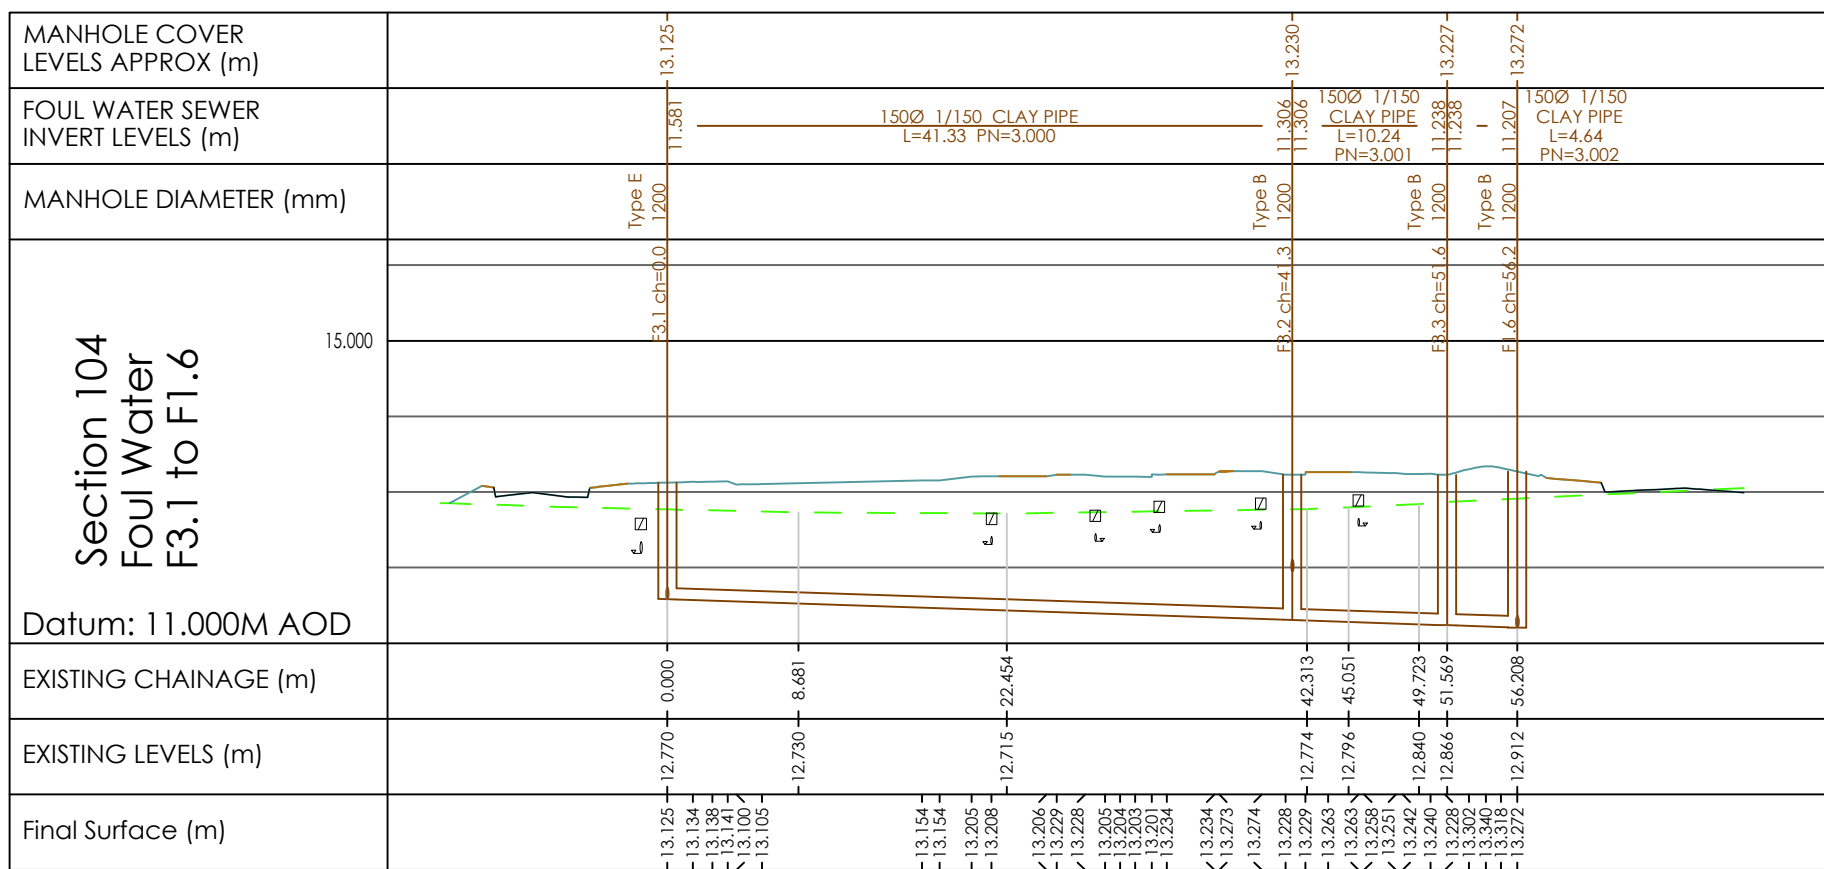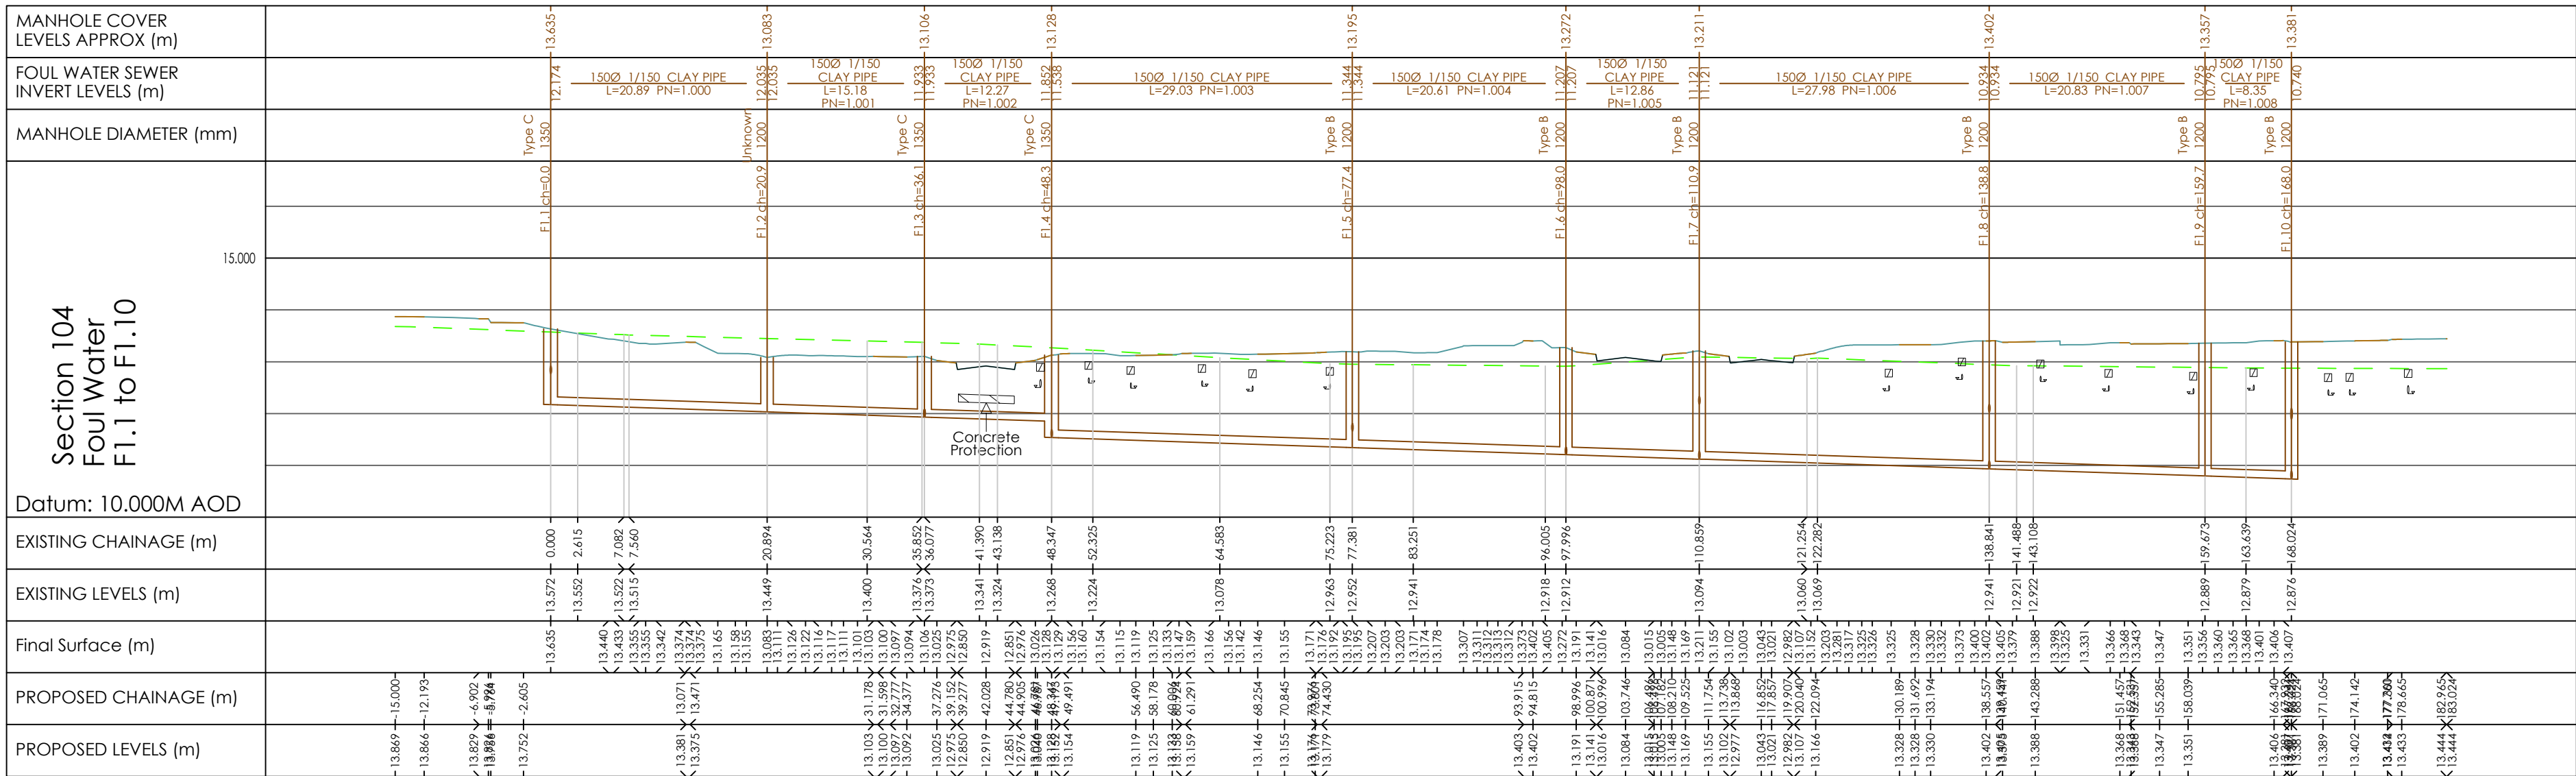

The developer must self-vet and certify that the design criteria, material standards and workmanship specifications for the proposed adoptable sewers are in accordance with those set out in "Sewers for Adoption" 7th Edition (SFA 7th), The Welsh Ministers Standards and the requirement of DCWW as the Statutory Sewerage Undertaker.

Subject to a Section 104 Adoption Agreement being complete, a Section 106 application to connect must be made to DCWW the developer shall give 21 days' notice prior to connection. The works may only be undertaken by an SSIP Health & Safety approved contractor.

D 10.03.22 Updated following review (F1.8-F6.2, F1.16-1.32) CP
C 09.02.22 Drawing reviewed following S104 Comments CP
B 22.11.21 Foul Water drainage amended NR
A 02.08.21 Preliminary issue for Client review and comment NR

Mark | Date | Details | By

Revision history

Drawing originator:

BETTS HYDRO CONSULTING ENGINEERS BETTS ASSOCIATES CONSULTING ENGINEERS BETTS GEO CONSULTING ENGINEERS

Client:

Castle Green

Project title:

Rossett Road, Rossett

Drawing title:

Section 104
Foul Water Longsections
Sheet 1 of 3

Scale: 1:500 for the original size of A1

Drawn by: CP | Checked by: RDN | Passed by: RDN | Date: July 2021

Drawing status:

Preliminary

Job No: Drawing No: Project: Origin: Volume: Level: Type: Discip: Number: Revision: CAS02 BET C 313 D

Do not scale this drawing

6-7 Old Marsh Farm Barns, Welsh Road, Sealand, Flintshire, CH5 2LY enquiries@betts-associates.co.uk

Chester 01244 288178 | Altrincham 0161 413531