



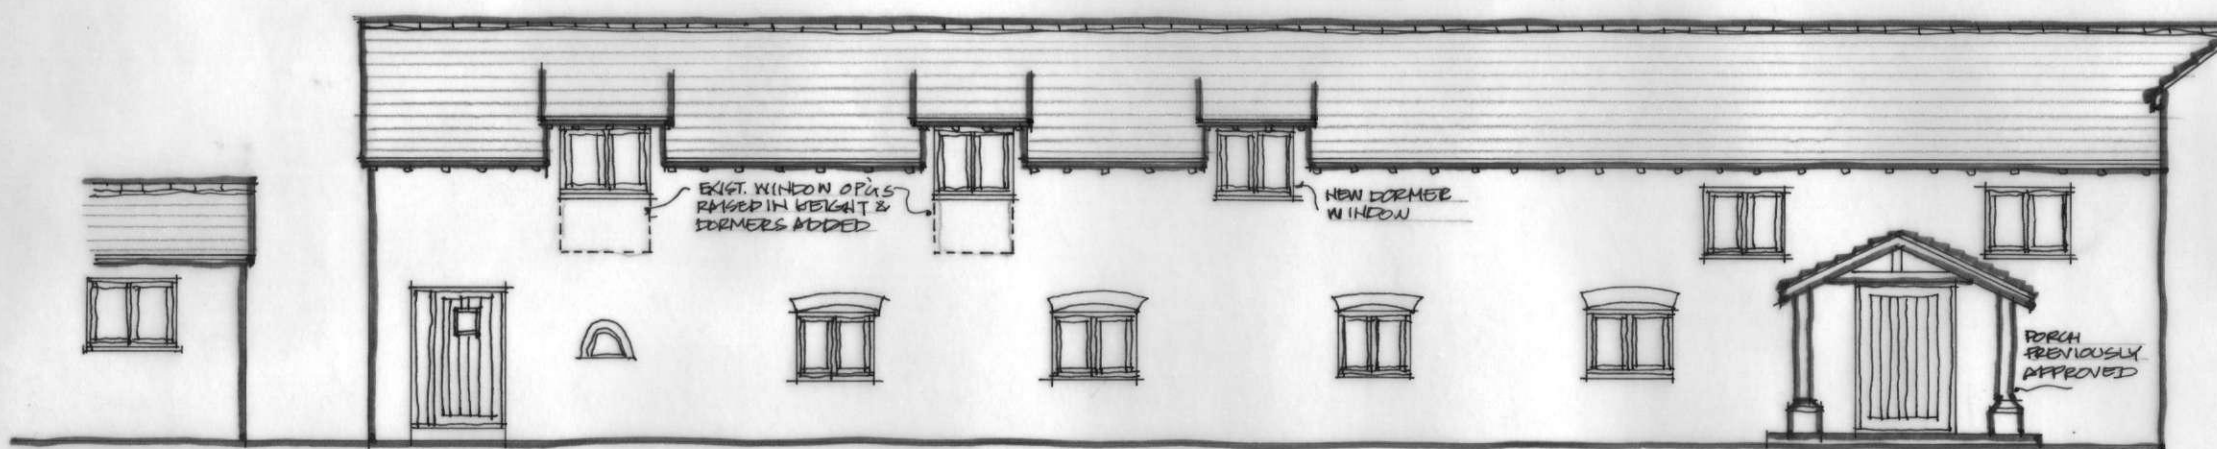

EAST ELEVATION

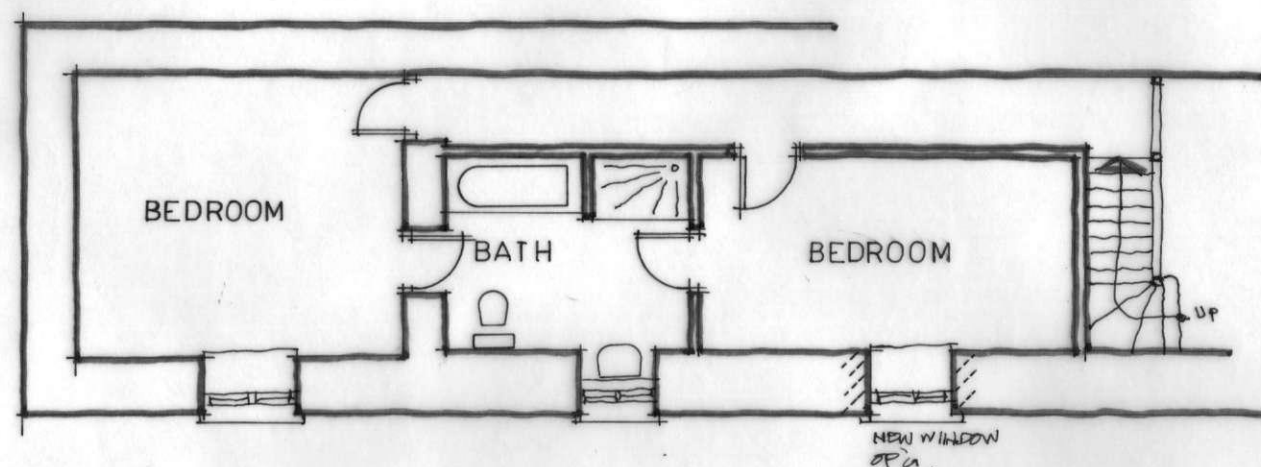

FIRST FLOOR PLAN

PROPOSED DORMERS
THE BARN • PENTRE SAESON • BWLCHGWYN
FOR Mr & Mrs .G. Fielding

PROPOSED PLAN & ELEVATION
1:100 at A3 December 2015

1510.05