


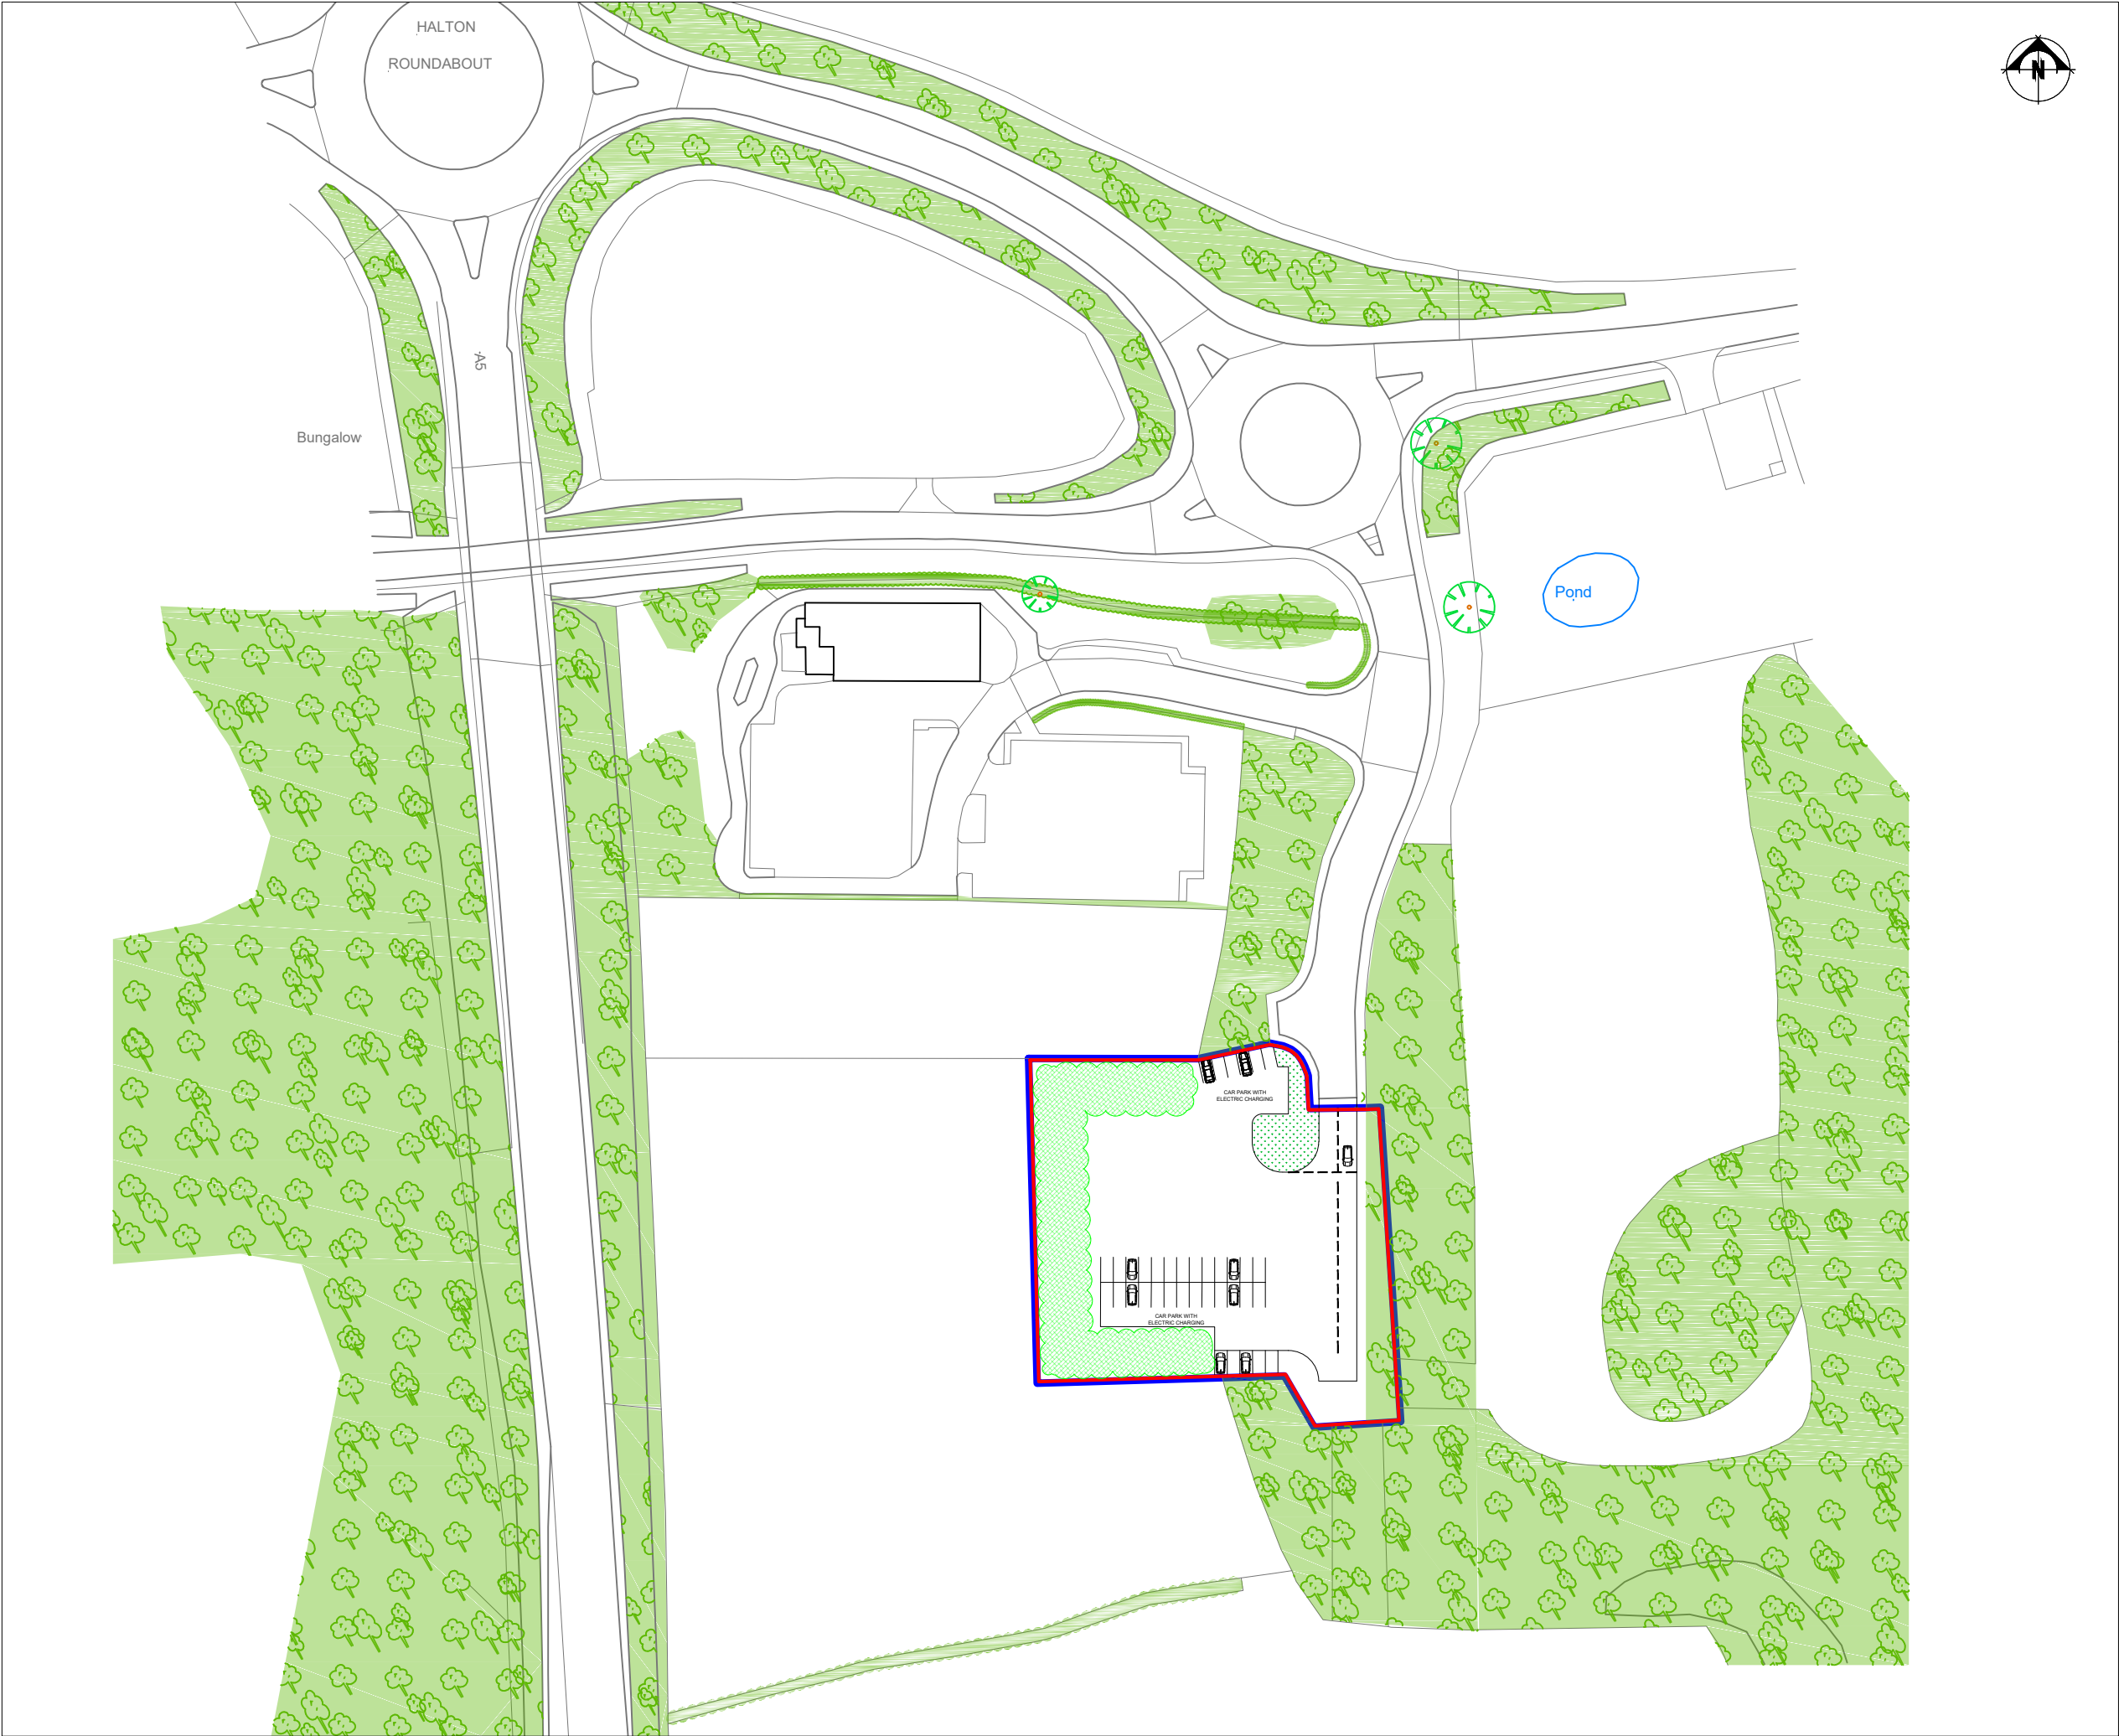

THIS DRAWING IS TO BE READ IN CONJUNCTION WITH ALL RELATED DRAWINGS. ALL DIMENSIONS MUST BE CHECKED AND VERIFIED ON SITE BEFORE COMMENCING ANY WORK OR PRODUCING SHOP DRAWINGS. THE ORIGINATOR SHOULD BE NOTIFIED IMMEDIATELY OF ANY DISCREPANCY. THIS DRAWING IS COPYRIGHT AND REMAINS THE PROPERTY ROGER PARRY & PARTNERS.

- Red Boundary
- Blue Boundary

Rev	Description	Date	Dr by	App by
Original				

Roger Parry & Partners

Residential - Agricultural - Commercial			
Job	Outline application for the installation of electric vehicle service area and all associated works		
Title	Location Plan		
Location	Land at Chirk Retail Park Chirk Bypass Wrexham LL14 5AZ		
Client	Mr A Woollam		
Scales	1:1250 @ A3		
Drawing No.	RJC-MZ627-01	Rev A	
Drawn by	AZ	Date	08/12/2022
HOGSTOW HALL, MINSTERLEY SHREWSBURY, SHROPSHIRE. SY5 0HZ Tel: 01743 791336 Fax: 01743 792770 email: mail@rogerparry.net Web address: www.rogerparry.net Roger Parry & Partners LLP Partnership no OC312203 Registered Office: Hogstow Hall, Minsterley, Shrewsbury, SY5 0HZ A list of members of the LLP is available at the above address.			