


unit D1

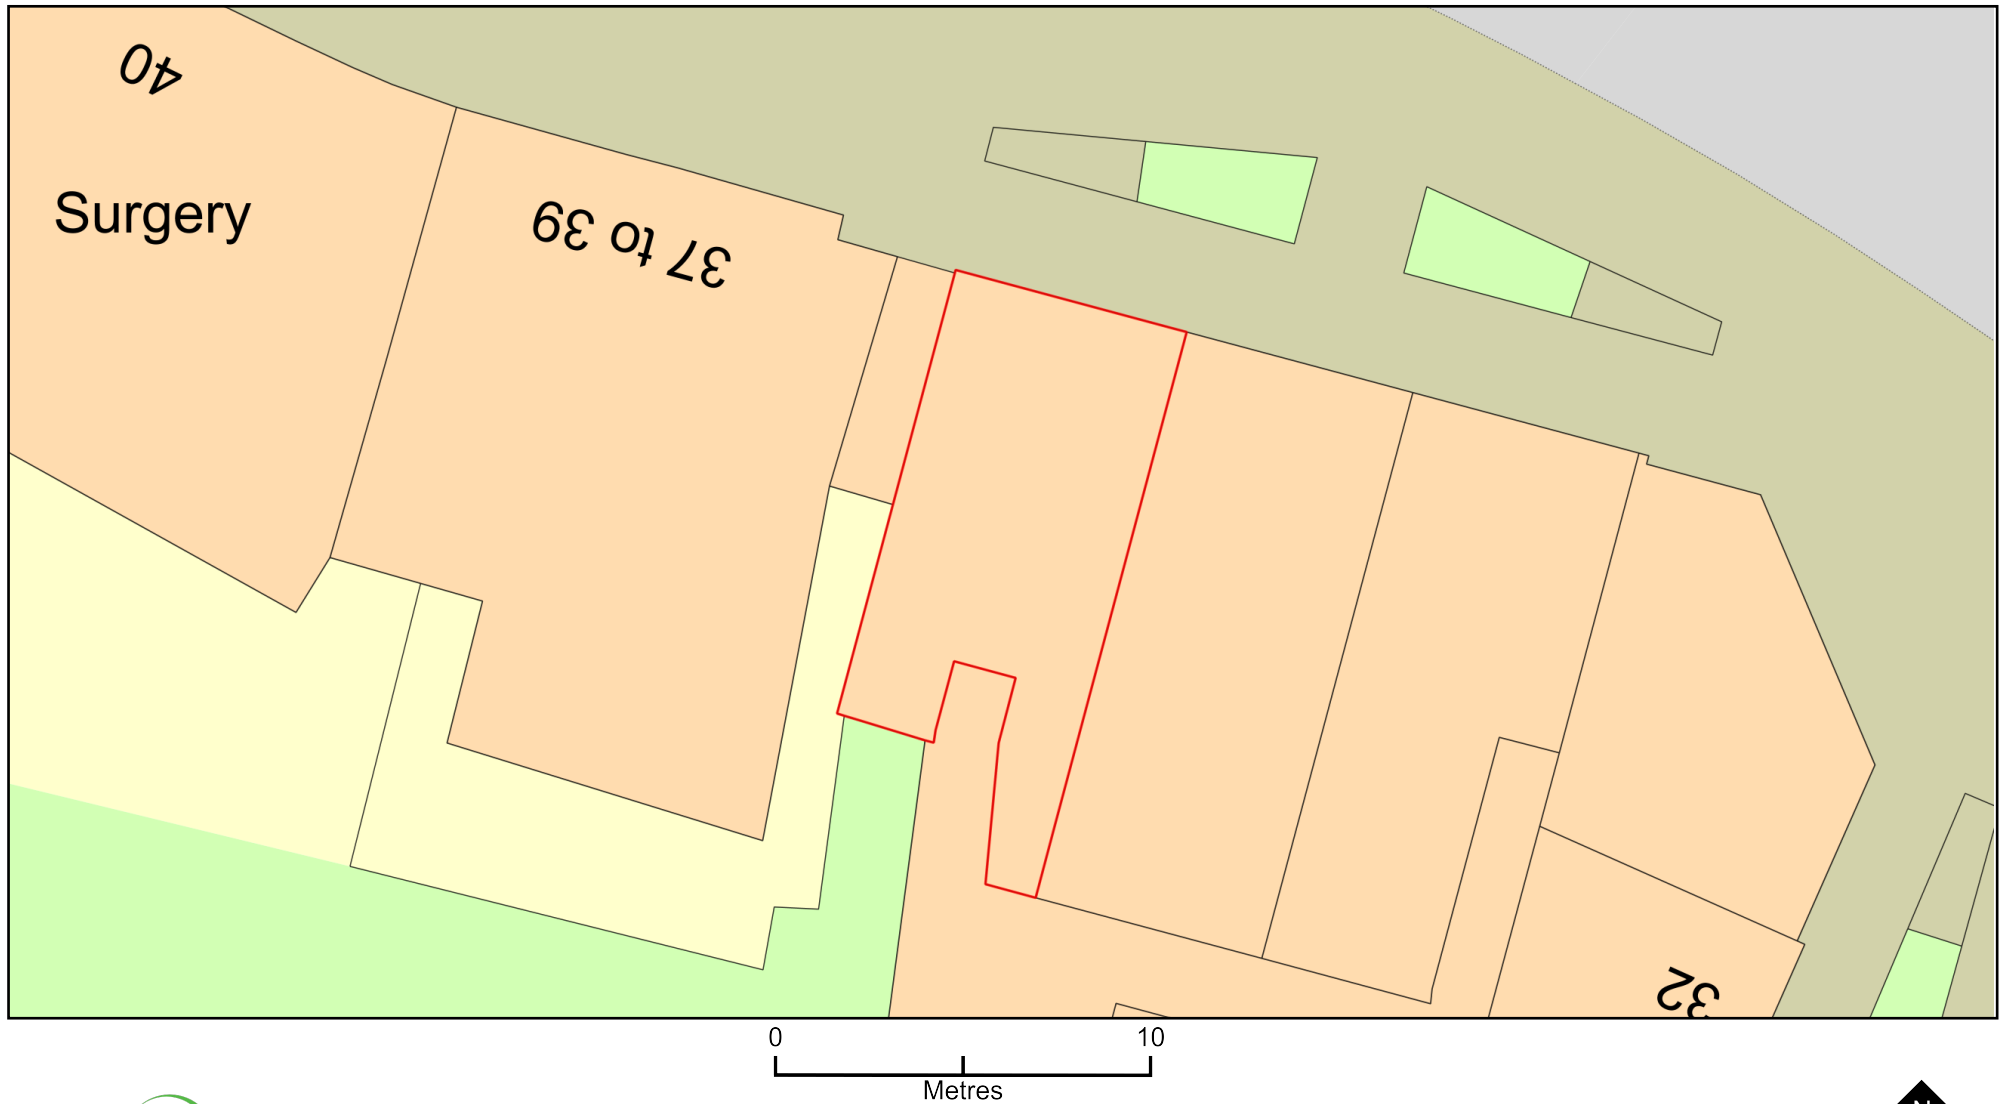

Plan Produced for: planning department

Date Produced: 18 Apr 2023

Plan Reference Number: TQRQM23108113135163

Scale: 1:200 @ A4

© Crown copyright and database rights 2023 OS 100042766