

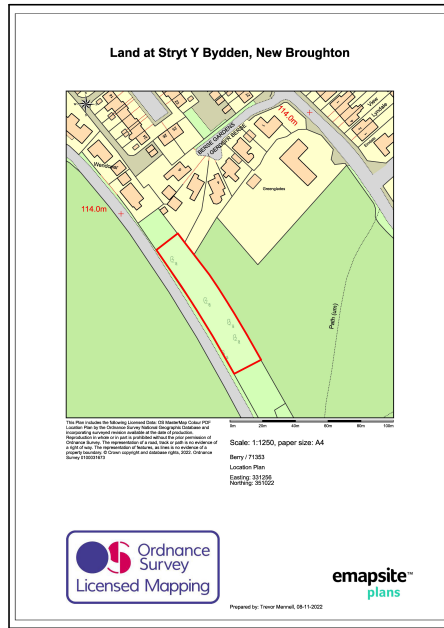


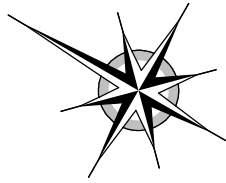

Existing Ground Levels following the site consisting of railway ballast being levelled

Field (Proposed Housing)

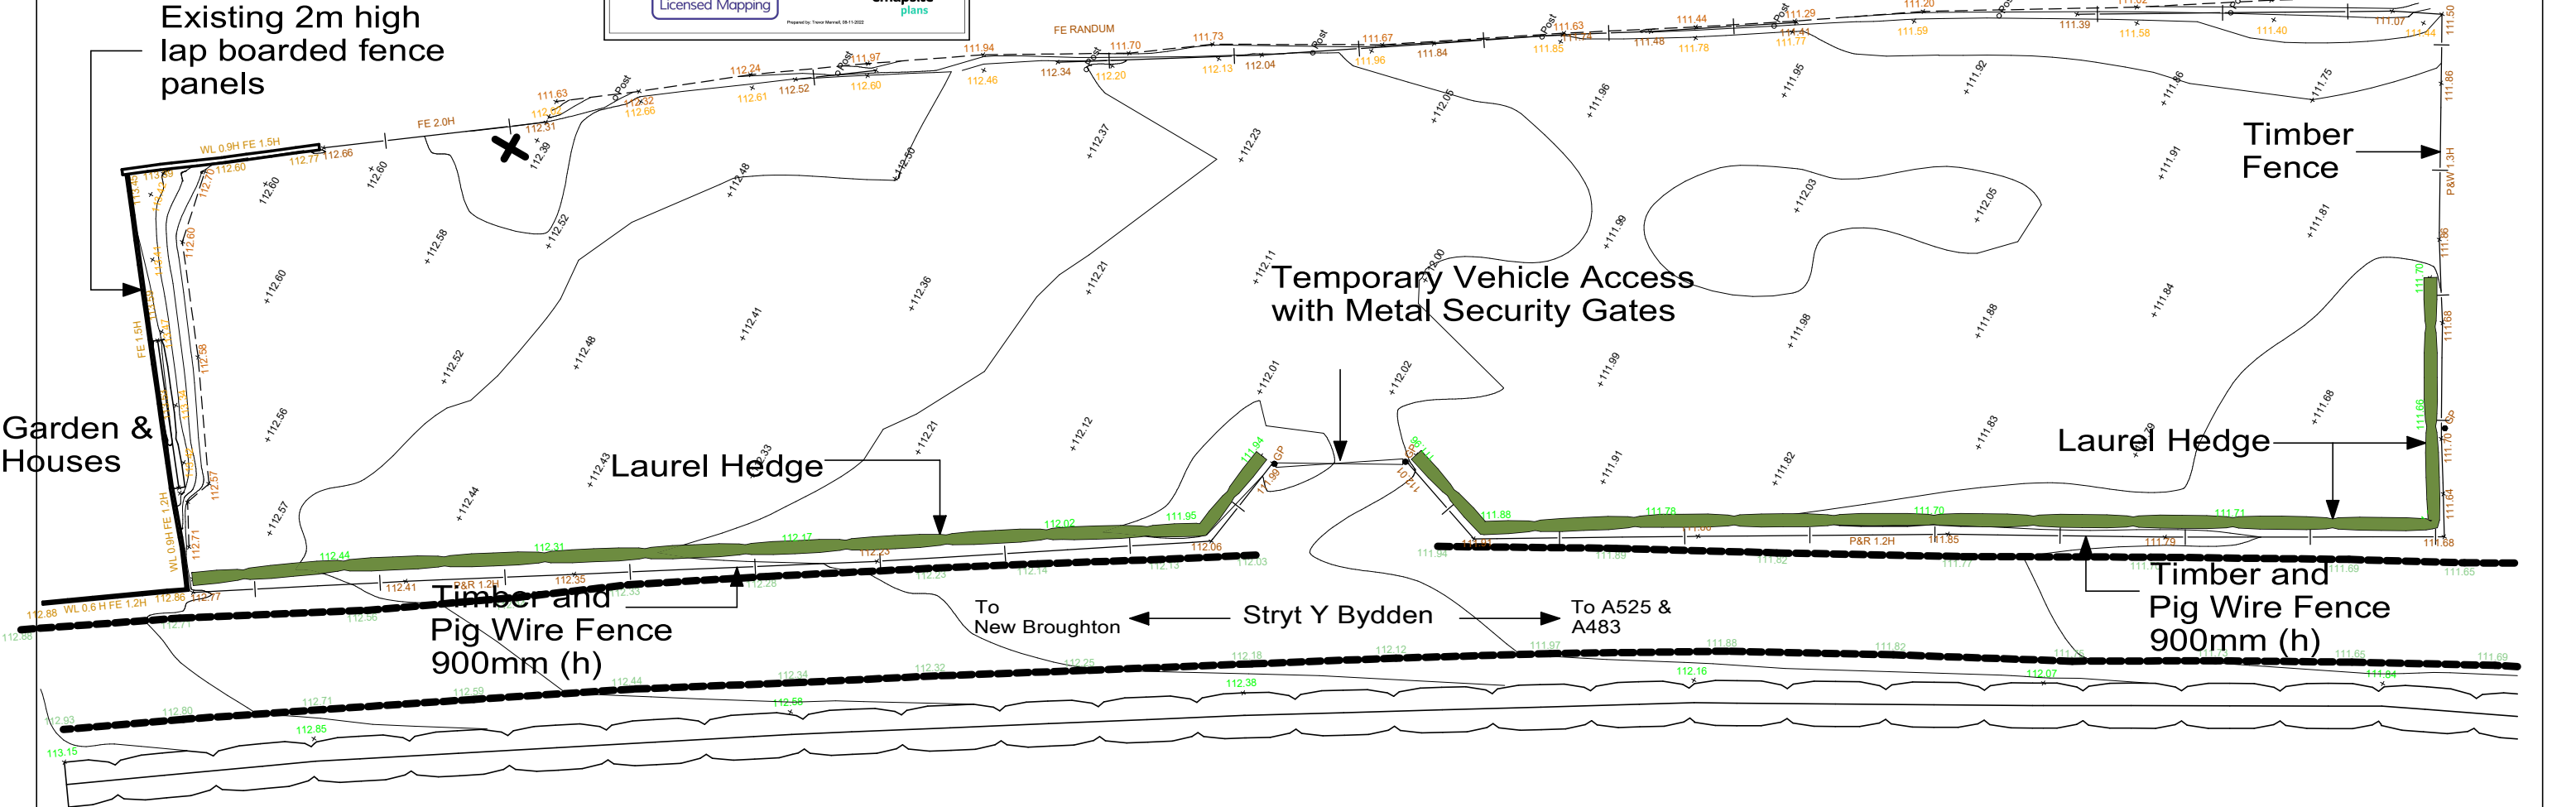

NOTES:
All dimensions must be checked on site and not scaled from this drawing.

Client
Mr Patrick Berry

Job Title
Fence and Entrance
Retrospective Planning
Application

Drawing Title
Site Layout

Scale
1:250 A3

Date
NOVEMBER 2022

Drawn by
T.M.

Drg No.
71353.1001

Rev
-

Trevor Mennell Planning
Planning & Architectural
Consultants
The Gables | Kendricks Bank |
Bayston Hill | Shrewsbury |
Shropshire | SY3 0EH