



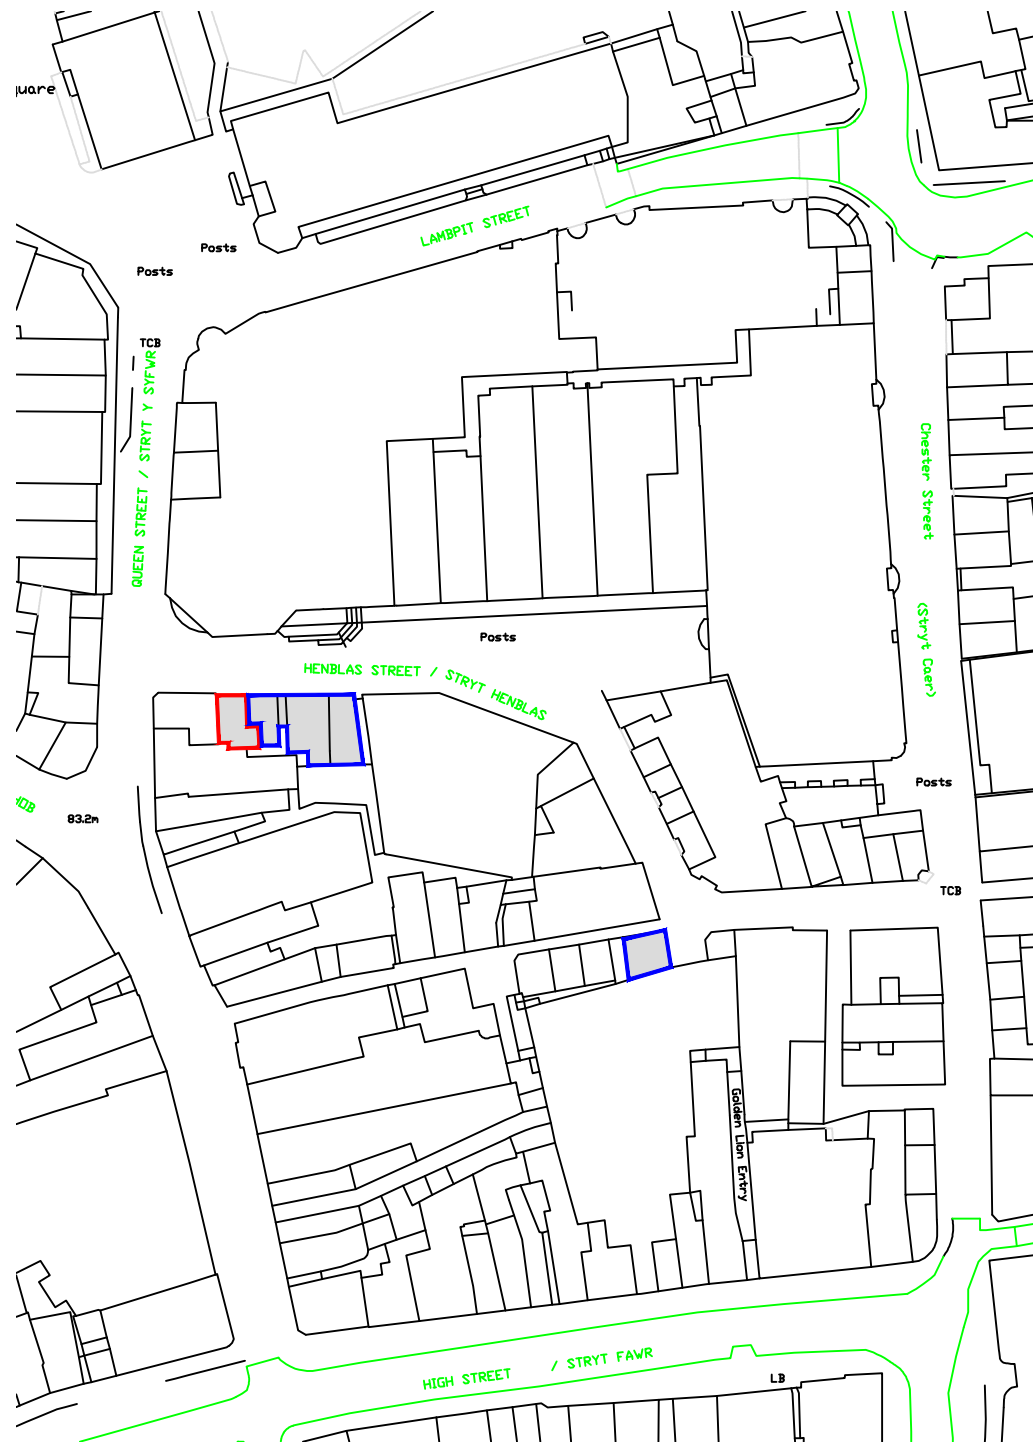


Location Plan

0 10m 20m 30m 40m
scale bar - 1:1250

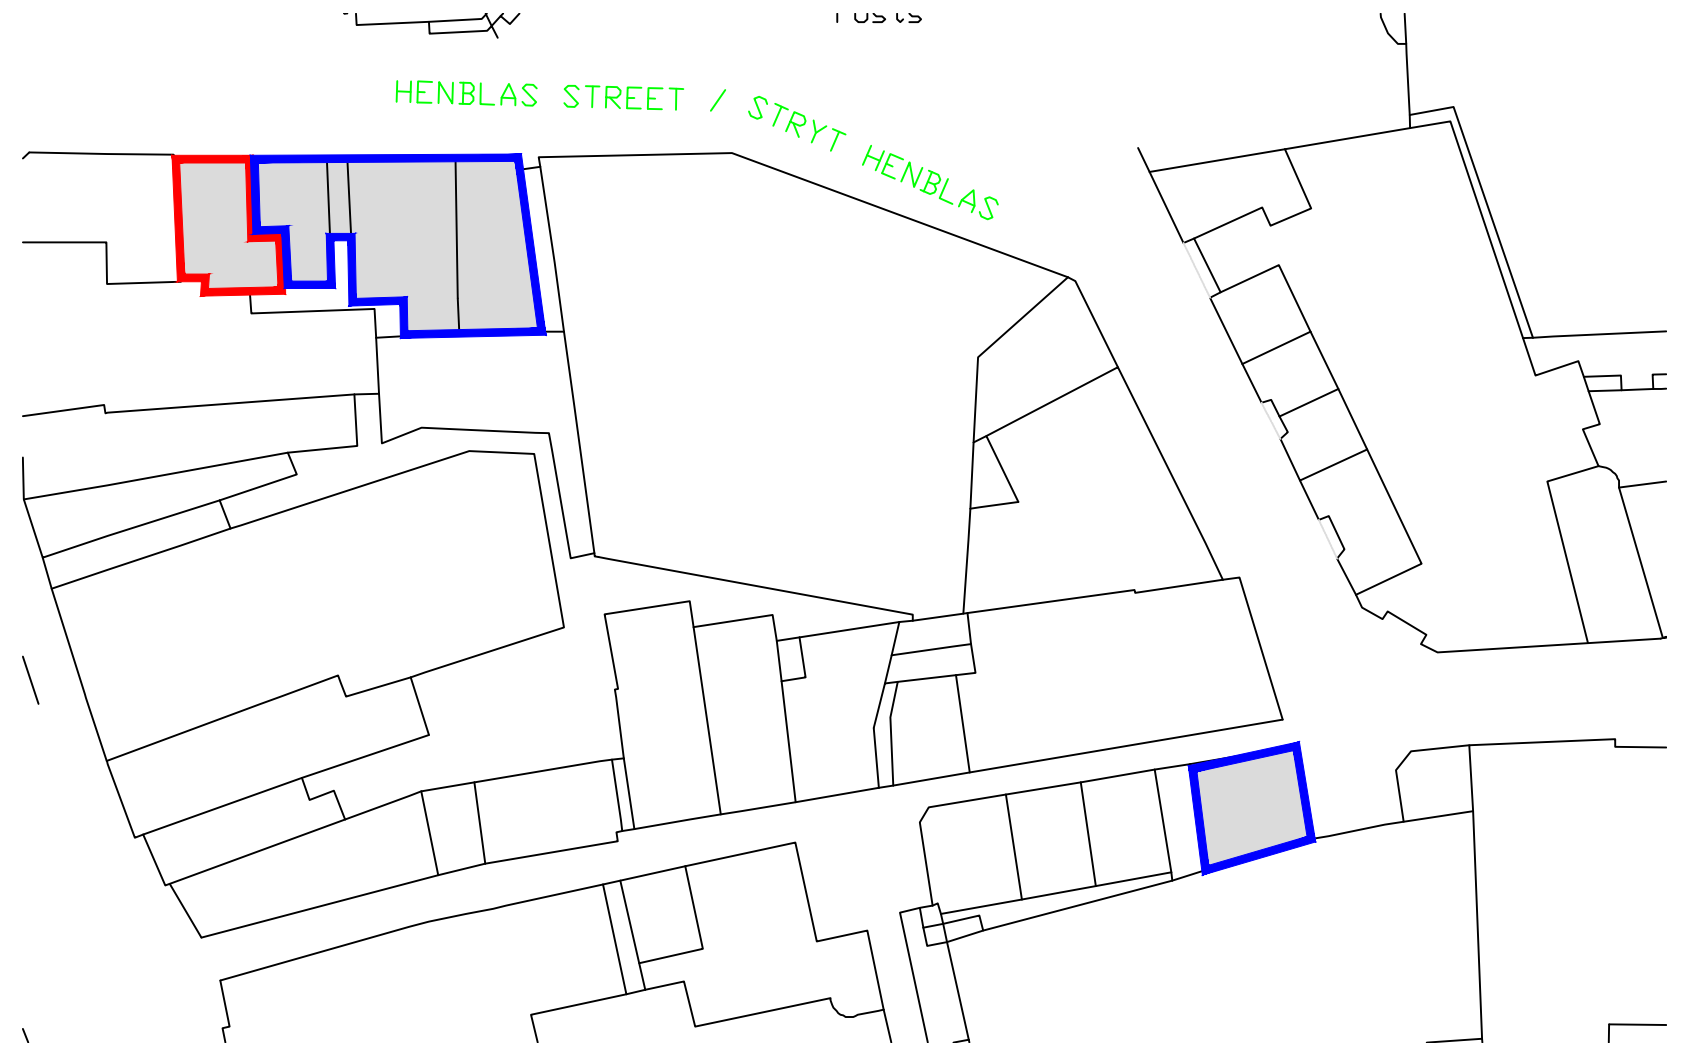

Block Plan

0 5m 10m 15m
scale bar - 1:500

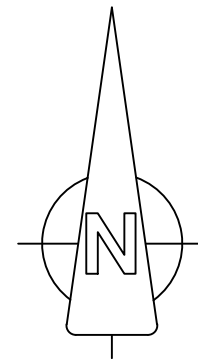

Revisions:
A) 4th April 2023 - Planning issue



WREXHAM COUNTY BOROUGH COUNCIL.

JULIE M FRANCIS
CHIEF OFFICER HOUSING
RUTHIN ROAD,
WREXHAM, LL13 7TU.

Tel: (01978) 315620 Fax: (01978) 315320

Project: WREXHAM TOWN CENTRE HERITAGE
SCHEME - 2 TO 10 HENBLAS STREET AND
38 HENBLAS STREET

Detail:
LOCATION AND BLOCK PLANS -
2 HENBLAS STREET

Drawn/Checked: BH	Date: APR. 2023	AutoCad File Ref:	
Scale: As Scale Bar	Project No: PS/1059	Dwg No: WTH/100	Rev: A