


- 1. Existing concrete roof tile.
- 2. Existing red brick finish.
- 3. Existing white uPVC windows.
- 4. Proposed white uPVC windows.
- 5. Proposed render



1 North East
1 : 100



2 South West
1 : 100

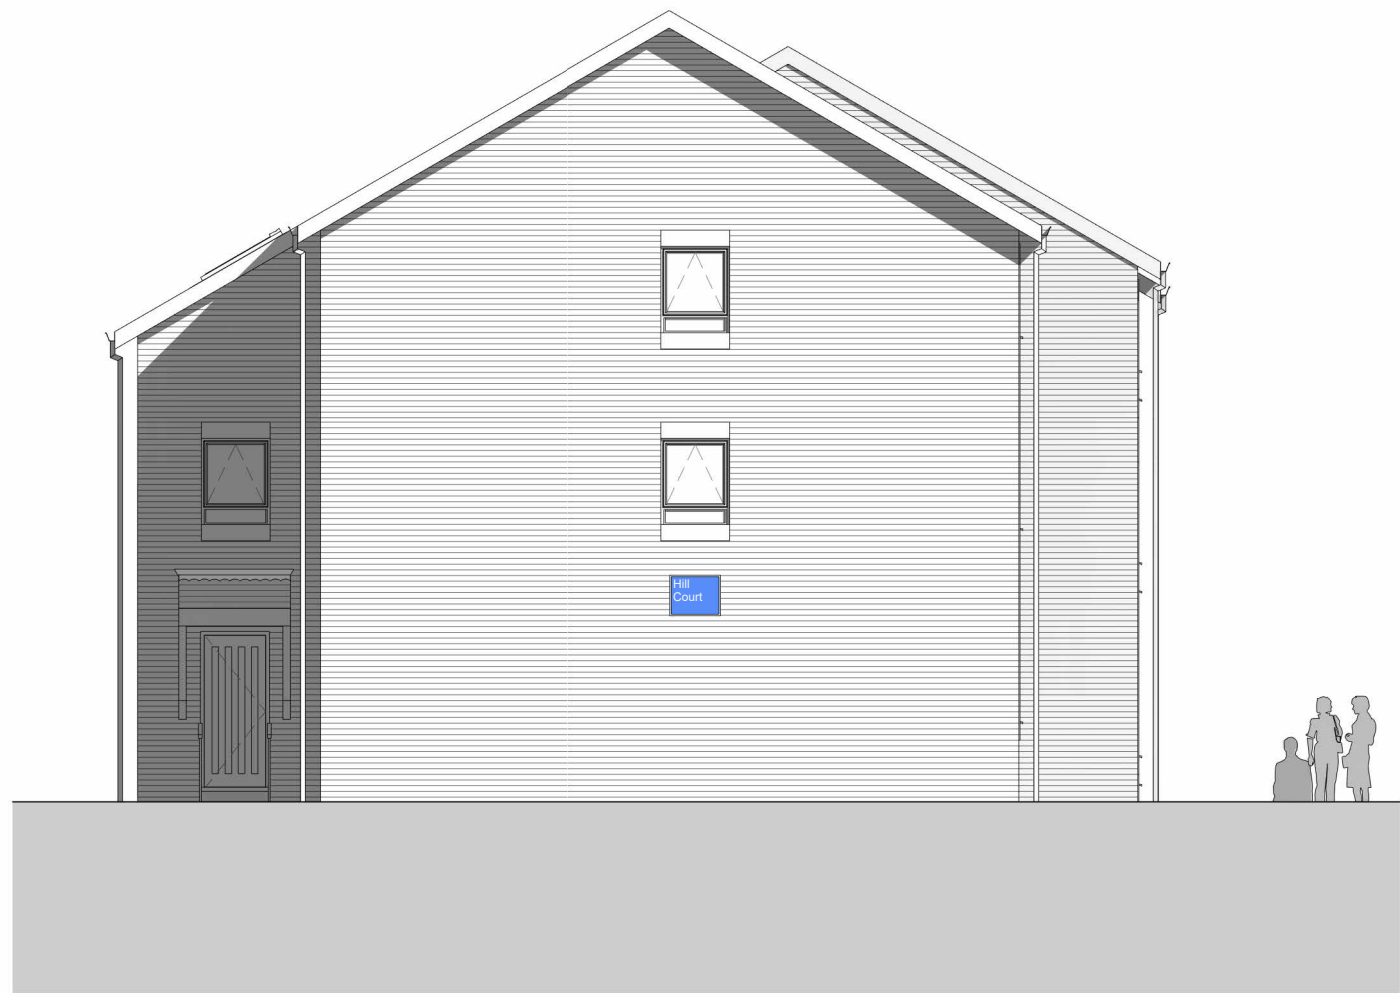

3 North West
1 : 100



4 South East
1 : 100

Rev.	Description	Issued	Date

DATE: 30.03.23	STATUS: S0	REV:
SCALE: As Indicated	PURPOSE OF ISSUE: Planning	@ A1