



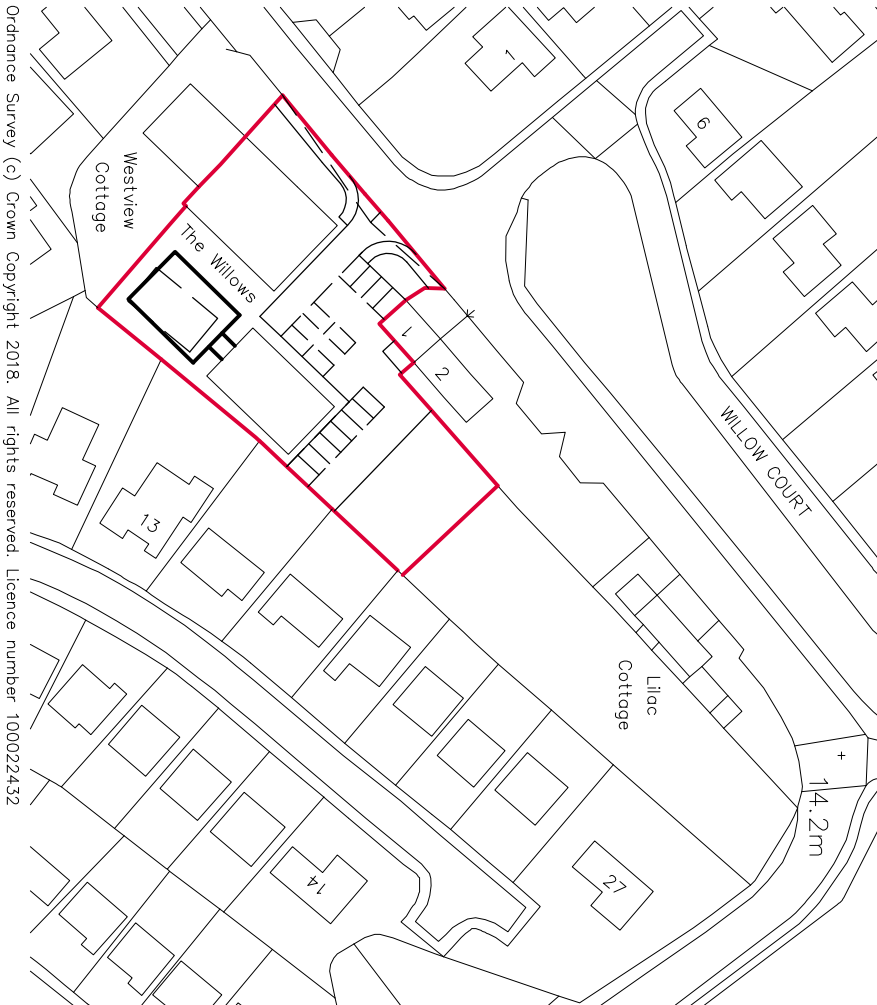

Ordnance Survey (c) Crown Copyright 2018. All rights reserved. Licence number 100022432

NORTH

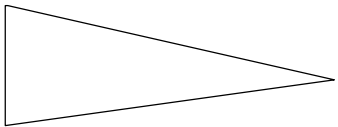

NOTE:

Any discrepancies or errors are to be reported to EDGE Architects NW Ltd. Any dimensions that are not noted on the drawings are to be requested from EDGE Architects NW Ltd.

© All drawings are copyright of EDGE Architects NW Ltd.

EDGE
ARCHITECTS

RIBA 
Chartered Practice

EDGE Architects NW Ltd.
Studio 55/20
North Wales Business Park, Abergale
Conwy, LL22 8LJ

CLIENT:
MR T MARROITT

ADDRESS:
DEE VALLEY MEDICAL CENTRE
BANGOR ON DEE

PROJECT:
Proposed conversion of existing building
LOCATION PLAN

DRAWING No: 22-CON-037-L1 | **DATE:** JUNE 2022
SCALE: 1:1250 @ A3