
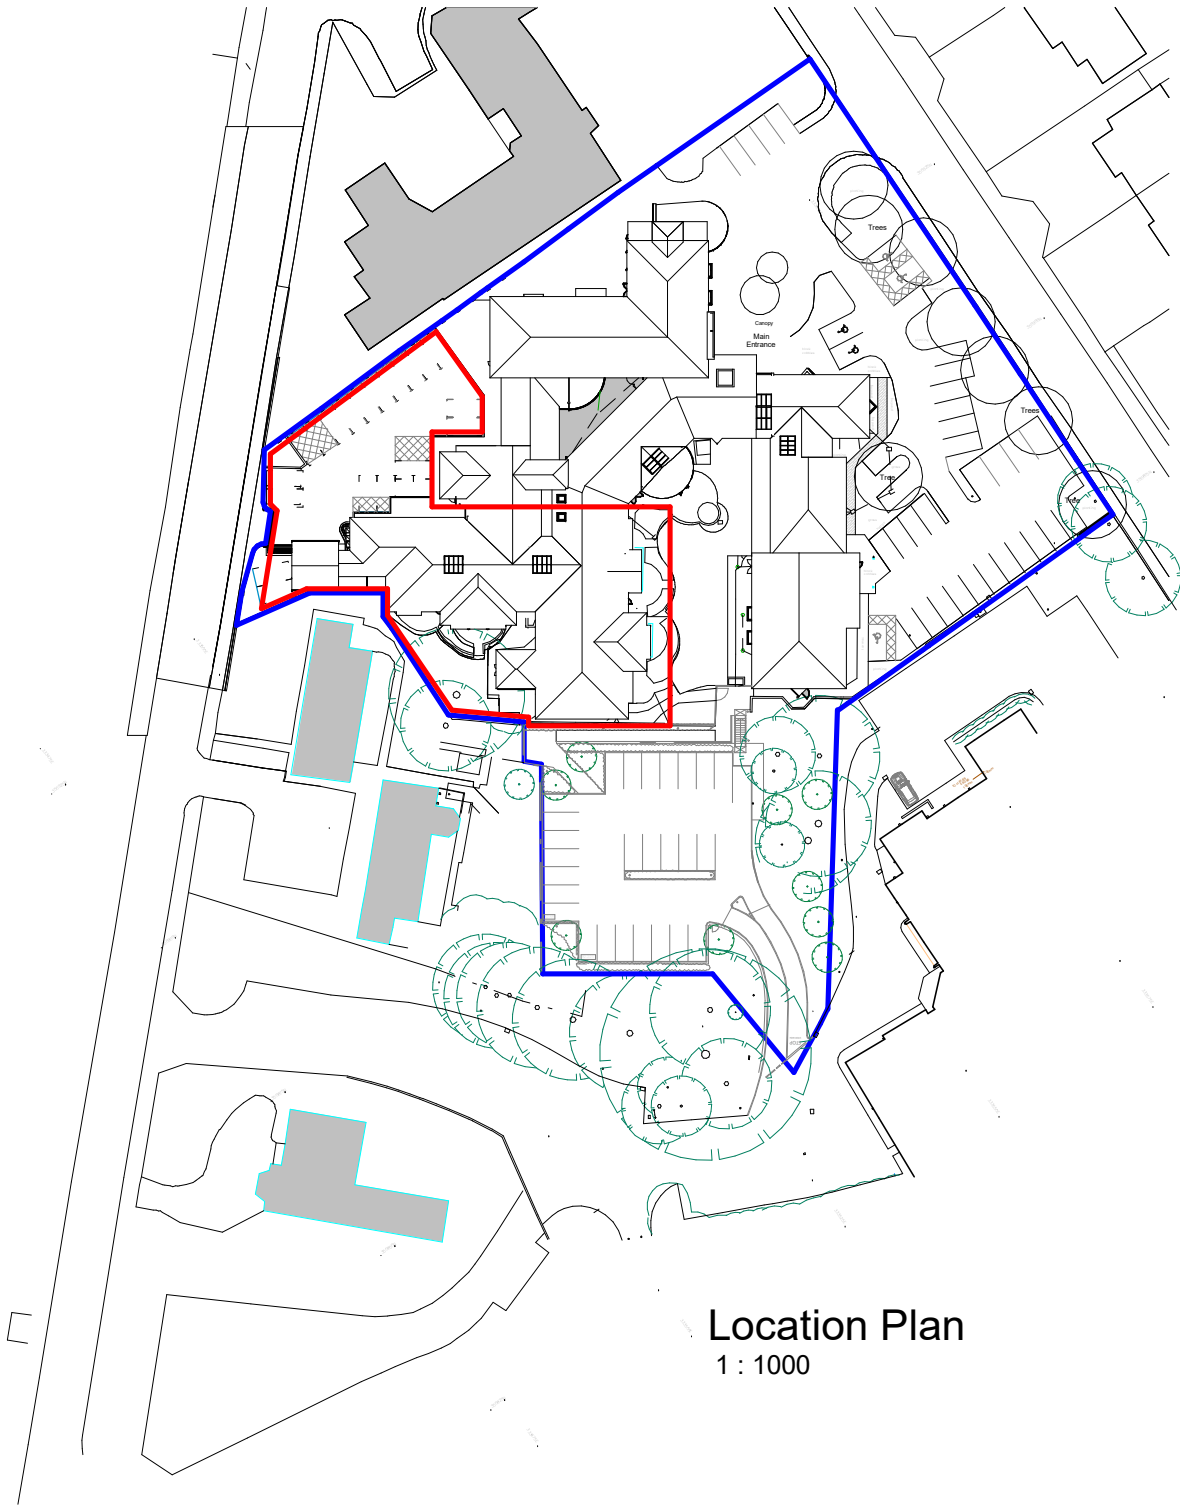


VISUAL SCALE 1:1000 @ A3

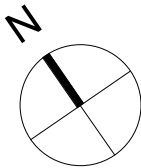

Location Plan
1 : 1000

- General Notes
- 1. Contractor to verify all dimensions and check level datums on site
 - 2. All of the designs are the sole property of TACP Architects Ltd and may not be used without their written agreement
 - 3. All prints, specifications and their copyright are the property of TACP Architects Ltd
 - 4. Do not scale off drawings
 - 5. All dimensions shall be checked on site before commencement of shop drawings, manufacture and all discrepancies must be reported to TACP Architects Ltd

Revisions				
Rev	Date	Description	By	Check
P01	06/01/23	For Planning Approval	AJC	DM

Consultants

Client
Nightingale House Hospice

Project Title
Phase 4 - In Patient Unit

Drawing Title
Site Location Plan

Scale	Date	Drawn By	Checked By	Office
1 : 1000@A3	07/12/22	AJC	DM	Wrexham

Job Number	Project•Originator•Zone•Level•Type•Role•Number	Revision
22000	NHH-TACP- P4- XX- DR-A-0001	P01

TACP Architects Ltd
Pembroke House
Ellice Way, Wrexham Technology Park,
Wrexham, LL13 7YT
01978 291161

admin@tacparchitects.co.uk
www.tacparchitects.co.uk