

This drawing is to be used in conjunction with all project drawings, specifications and relevant information. All dimensions are in millimetres (unless shown otherwise) and must be verified by the contractor prior to commencement. Any discrepancies are to be reported to PDC immediately. Do not copy or reproduce this drawing without written consent.

Notes

Existing Bridge Construction

Superstructure

75x300mm softwood timber primary beams spanning approximately 8.25m

100x230mm softwood cross members at parapet support positions

145x45mm softwood grooved decking timbers with nominal 10mm gap between


Parapet

90x90mm timber posts at 1260mm nominal centres fixed to outside of primary beams with M16 threaded steel bar through structure and 75mm dia. washer plates

3no. lines of nominal 115x35mm timber parapet rails


Substructure

Concrete pad bases. Details to be established following opening-up works

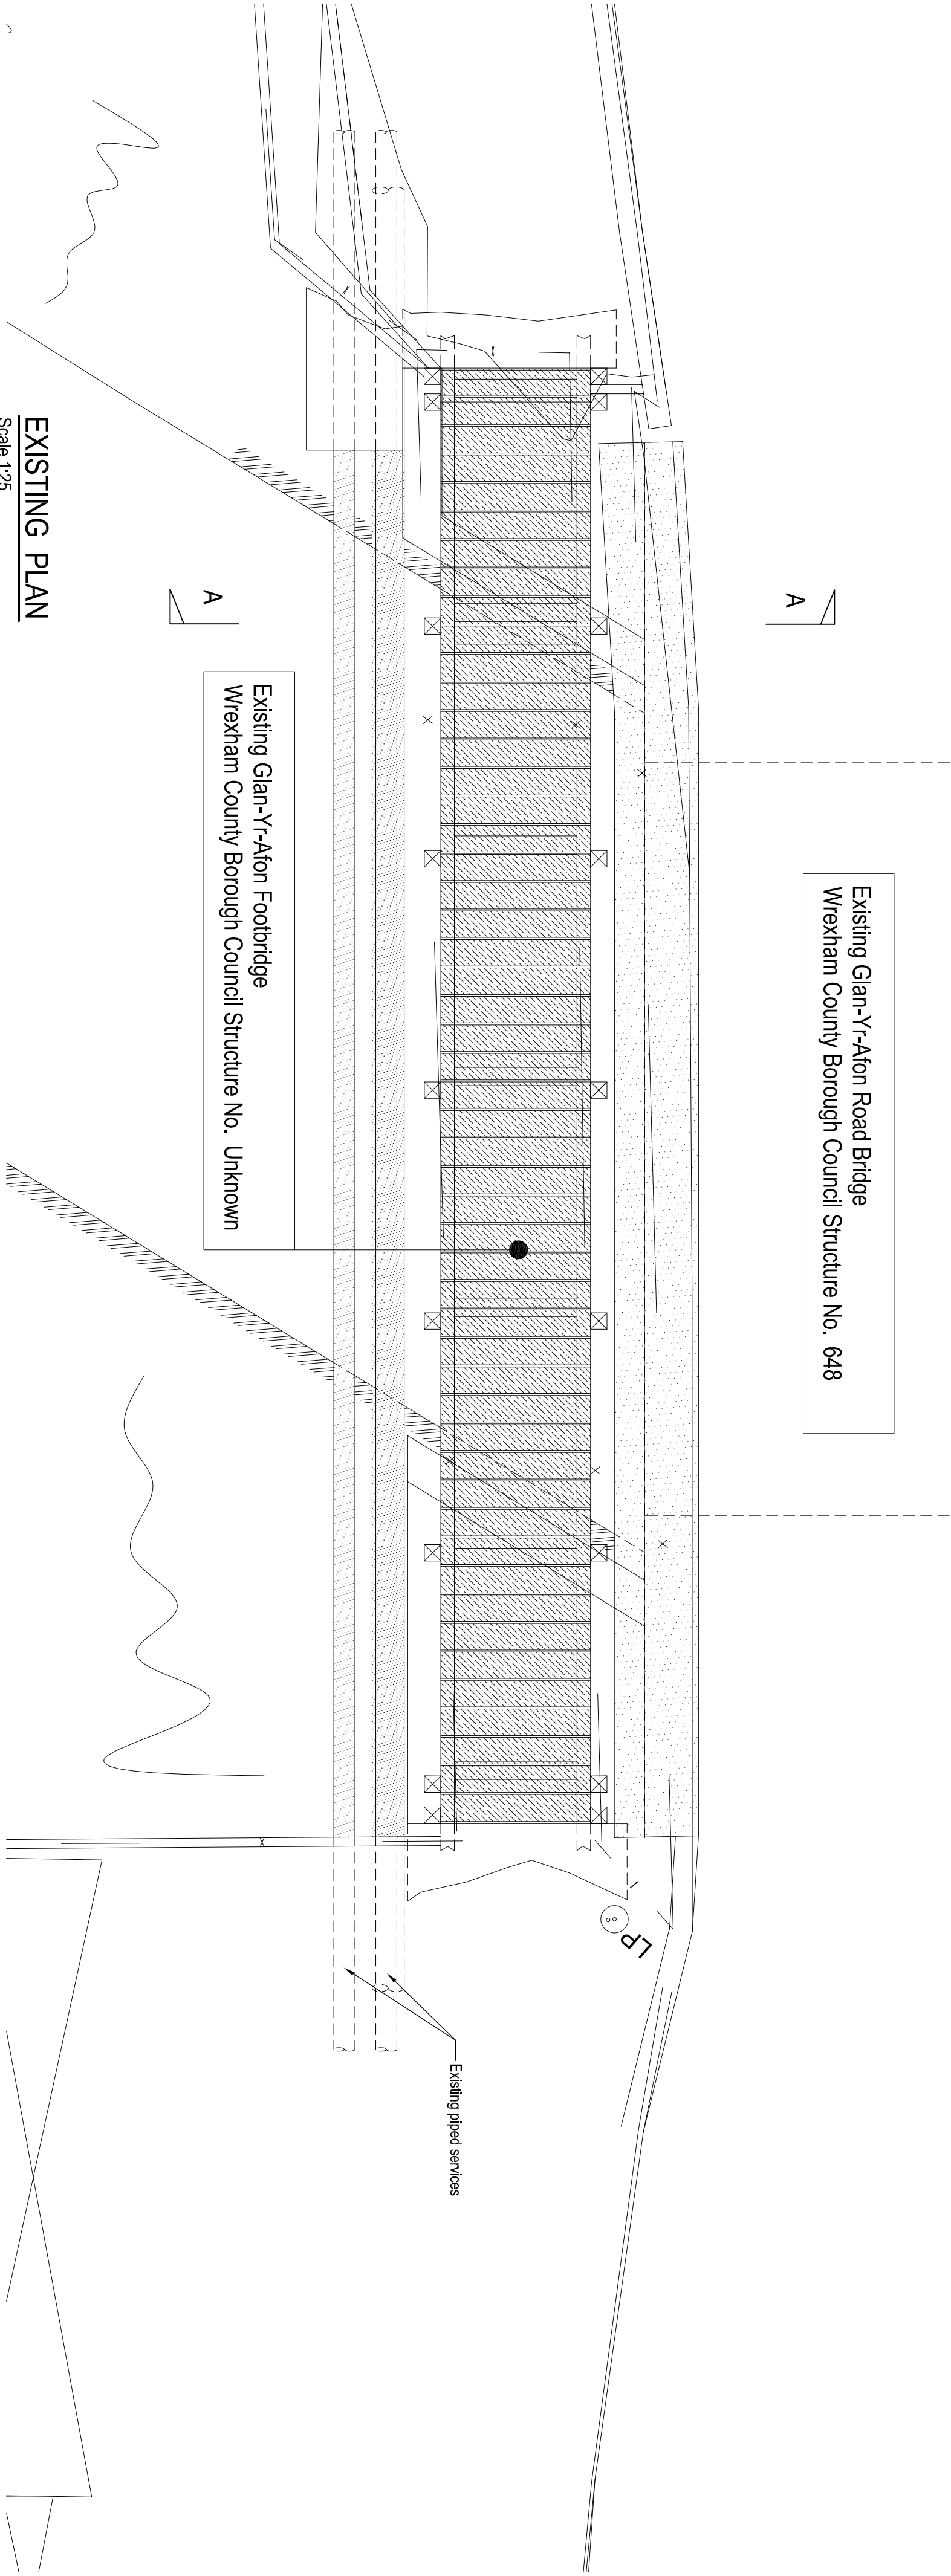


EXISTING PLAN

Scale 1:25

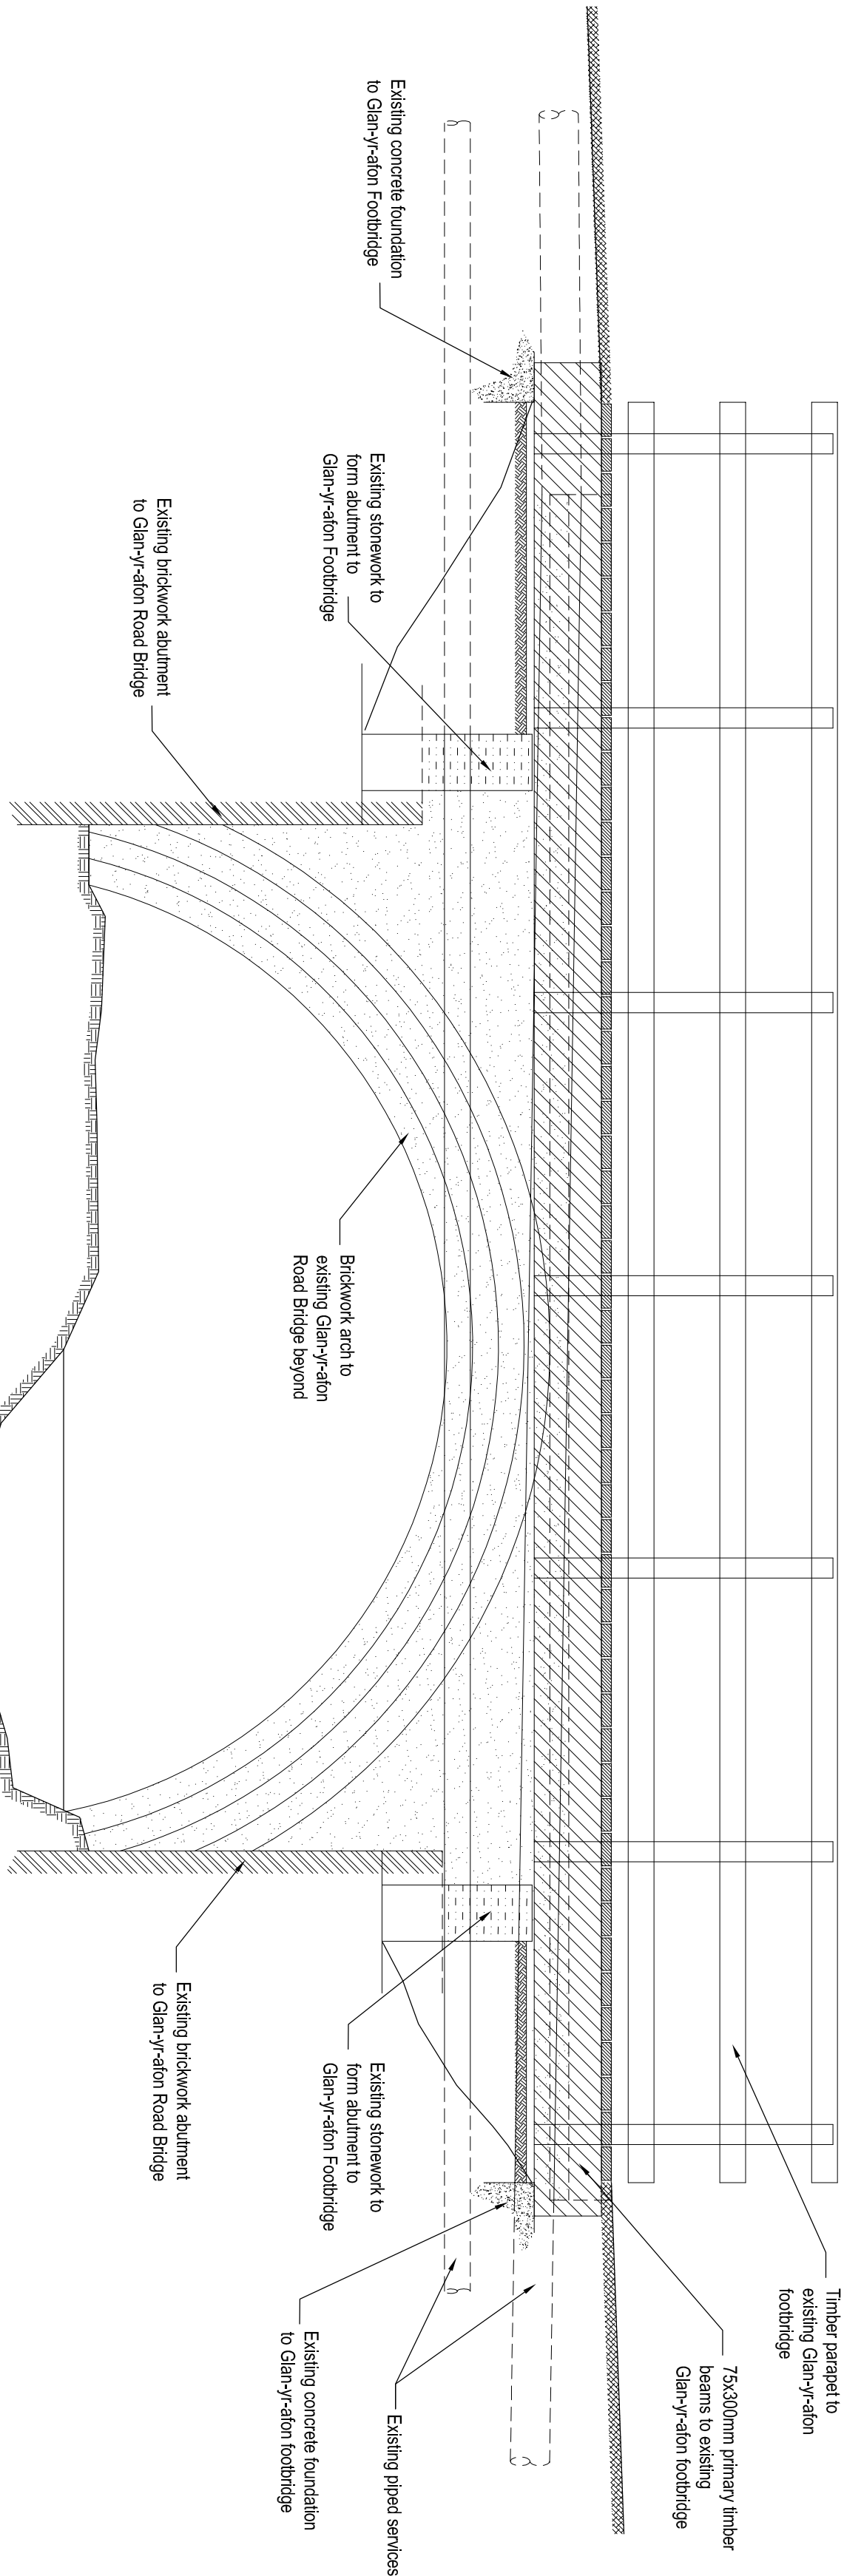

EXISTING ELEVATION

Scale 1:25

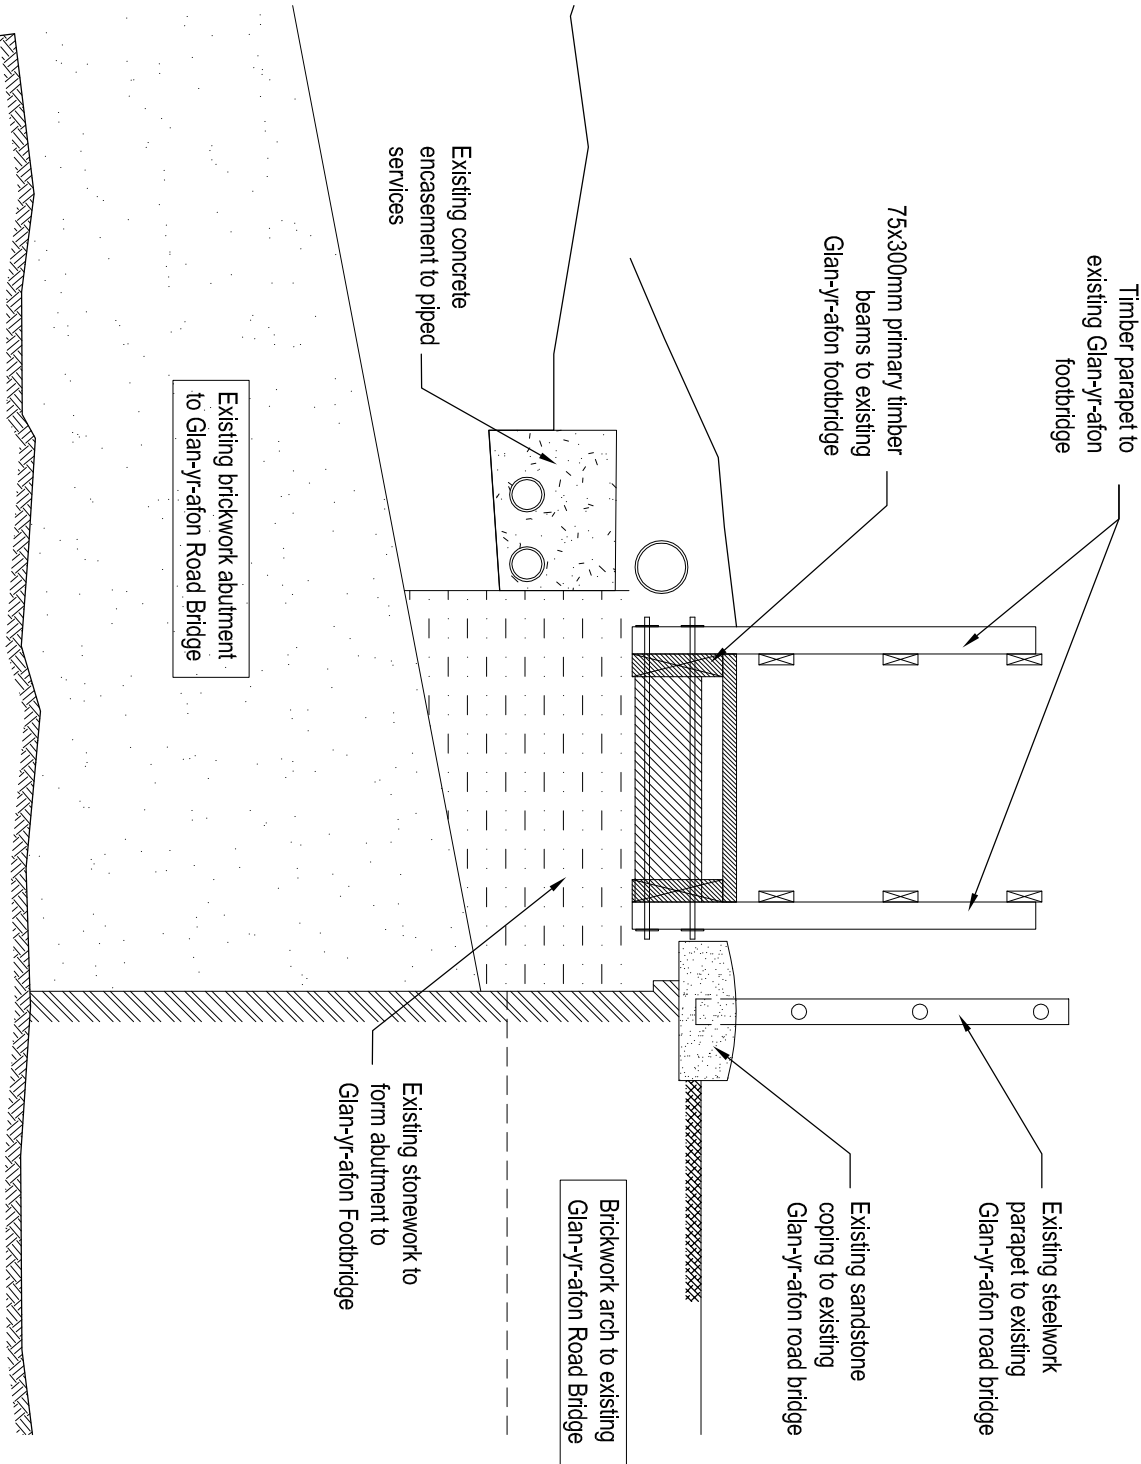

EXISTING SECTION A-A

Scale 1:25



The Lay, 55a Melrose Avenue, Redmore Southbridge, West Midlands, DY8 2LE

L: 0184 370046 e: mail@pearce-design.co.uk

Project

Bersham Colliery Tip
Pias Grono Road, Rhoslyfen, Wrexham

Drawing

Glan-Yr-Afon Footbridge
Existing Structure

Client: Bersham Glenside Limited

Drawing no: 11-0153-101

Revision: A

Drawn: RG

Date: July 2011

Scale: As shown