


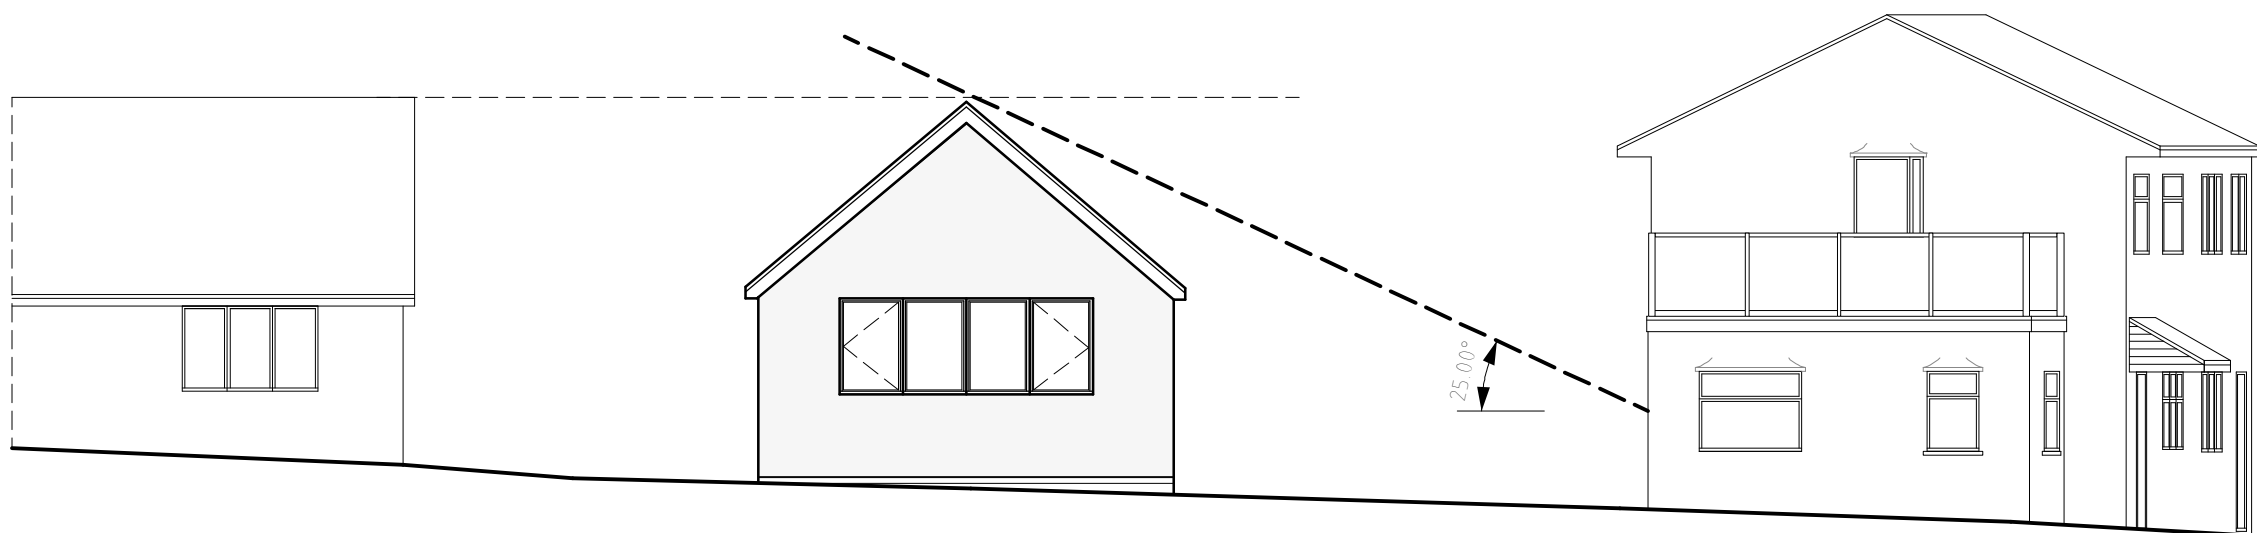

Indicative Street Scene 1:100

Rev A 25° line added D.J.E.

Project: Proposed Alterations to, 1 George Avenue, Trevor Avenue, Llangollen, LL20 7UA	
Title: Indicative Street Scene	Scale: (A3) 1:100
Drawn By: E.M.Jackson	Date: Jan 2023
Drawing No: 0030/006	Sheet: 1 of 1





Office 3K4,
Redwither Business Tower,
Wrexham. LL13 9XT
Tel: 01978 356500
www.blueprintarchitectural.com
© copyright all rights reserved