


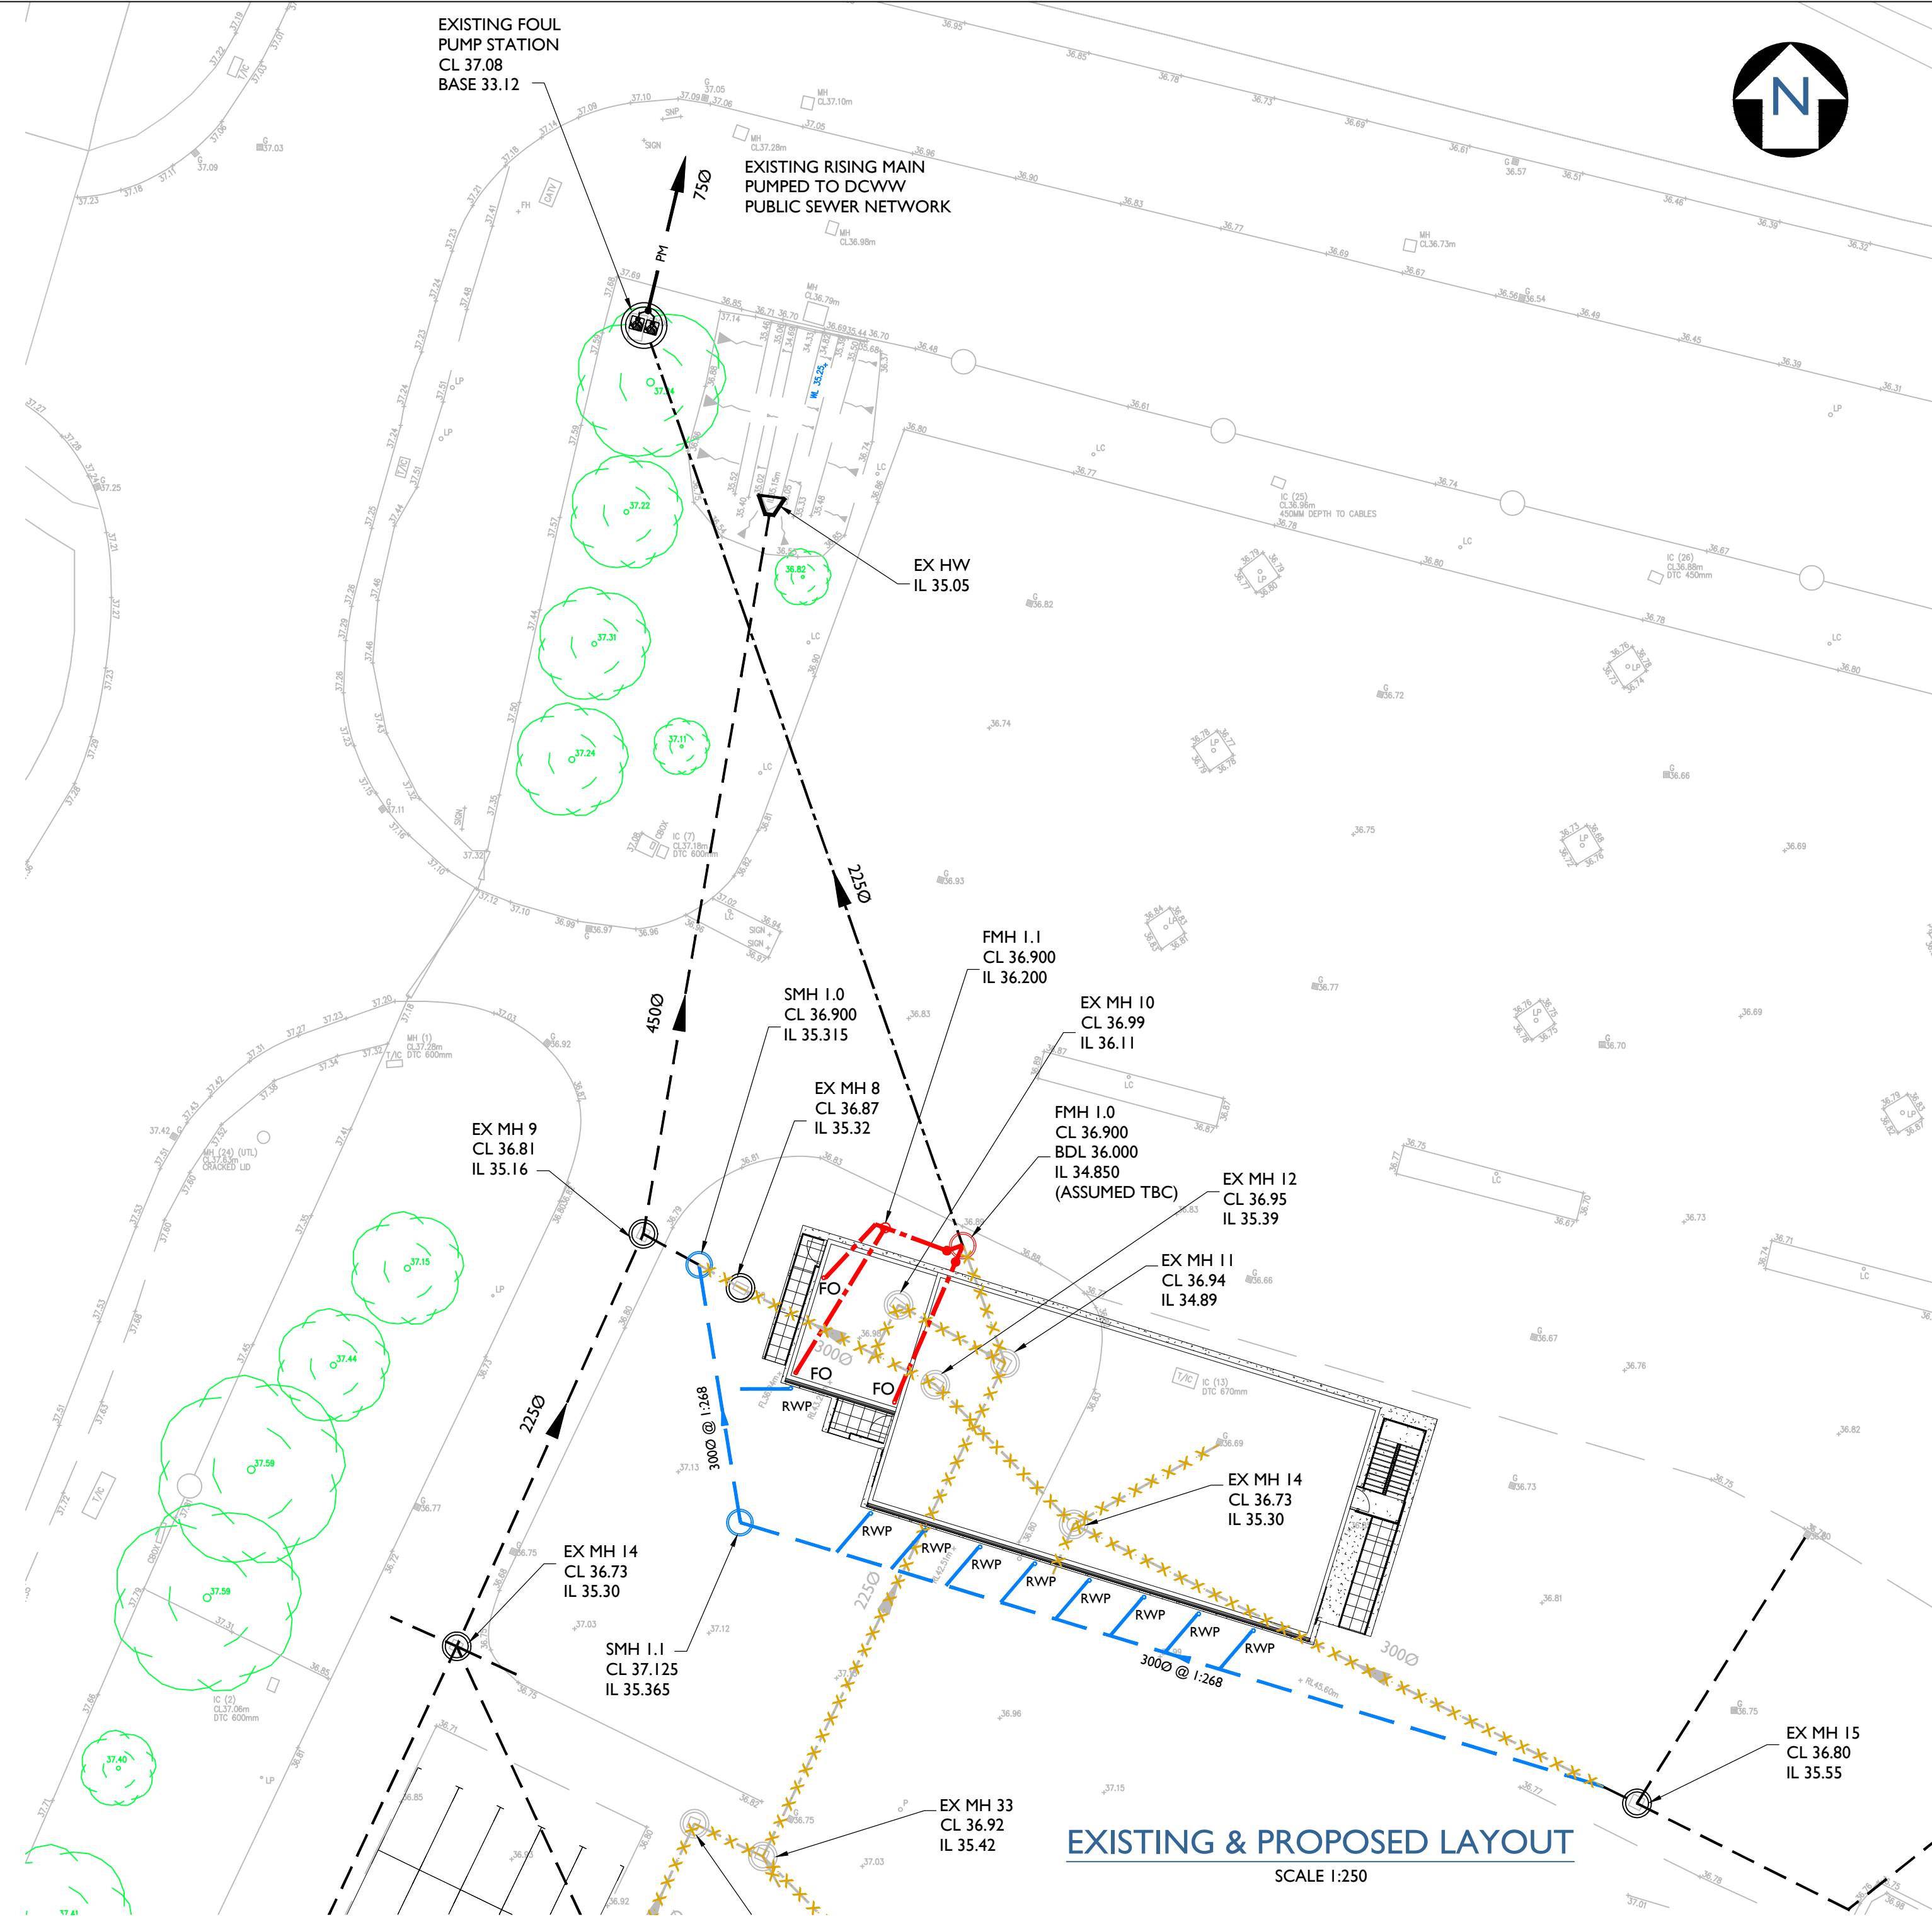


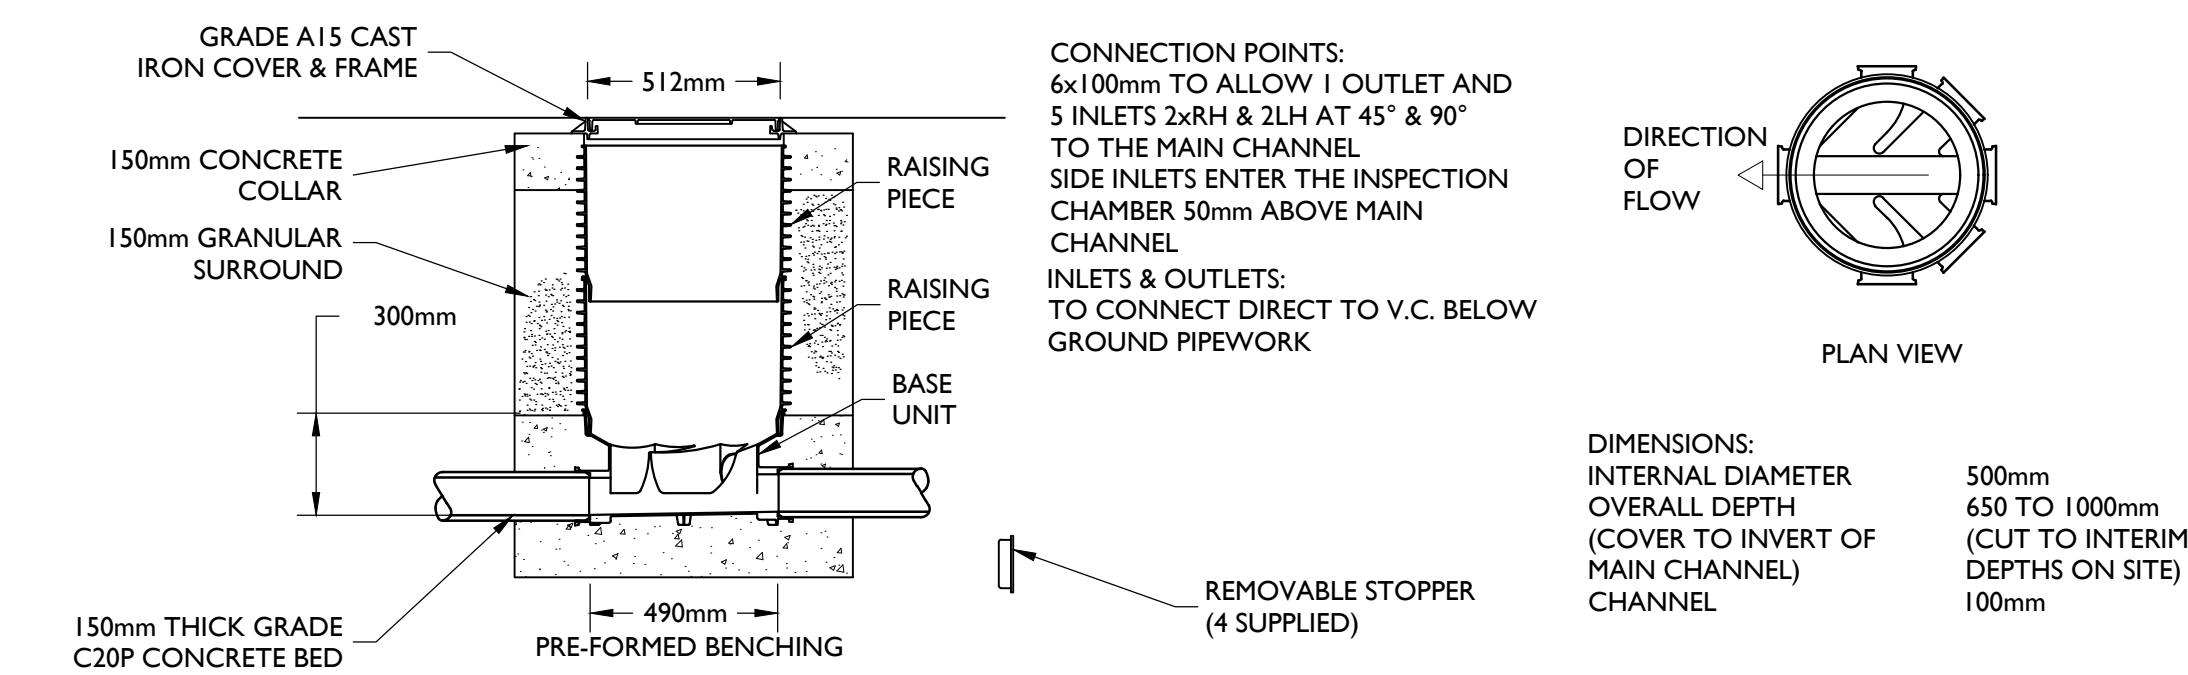

- KEY
- | | | | | | | |
|---|---|---|---|---|---|--------------------------------|
|  |  | EXISTING FOUL WATER SEWER | | | | |
|  |  | EXISTING FOUL DRAIN | | | | |
|  |  | EXISTING SW DRAIN | | | | |
|  |  | PROPOSED SW DRAIN | | | | |
|  |  | PROPOSED FOUL DRAIN | | | | |
|  | FO | PROPOSED FOUL OUTLET | | | | |
|  |  |  |  |  |  | EXISTING DRAIN TO BE ABANDONED |

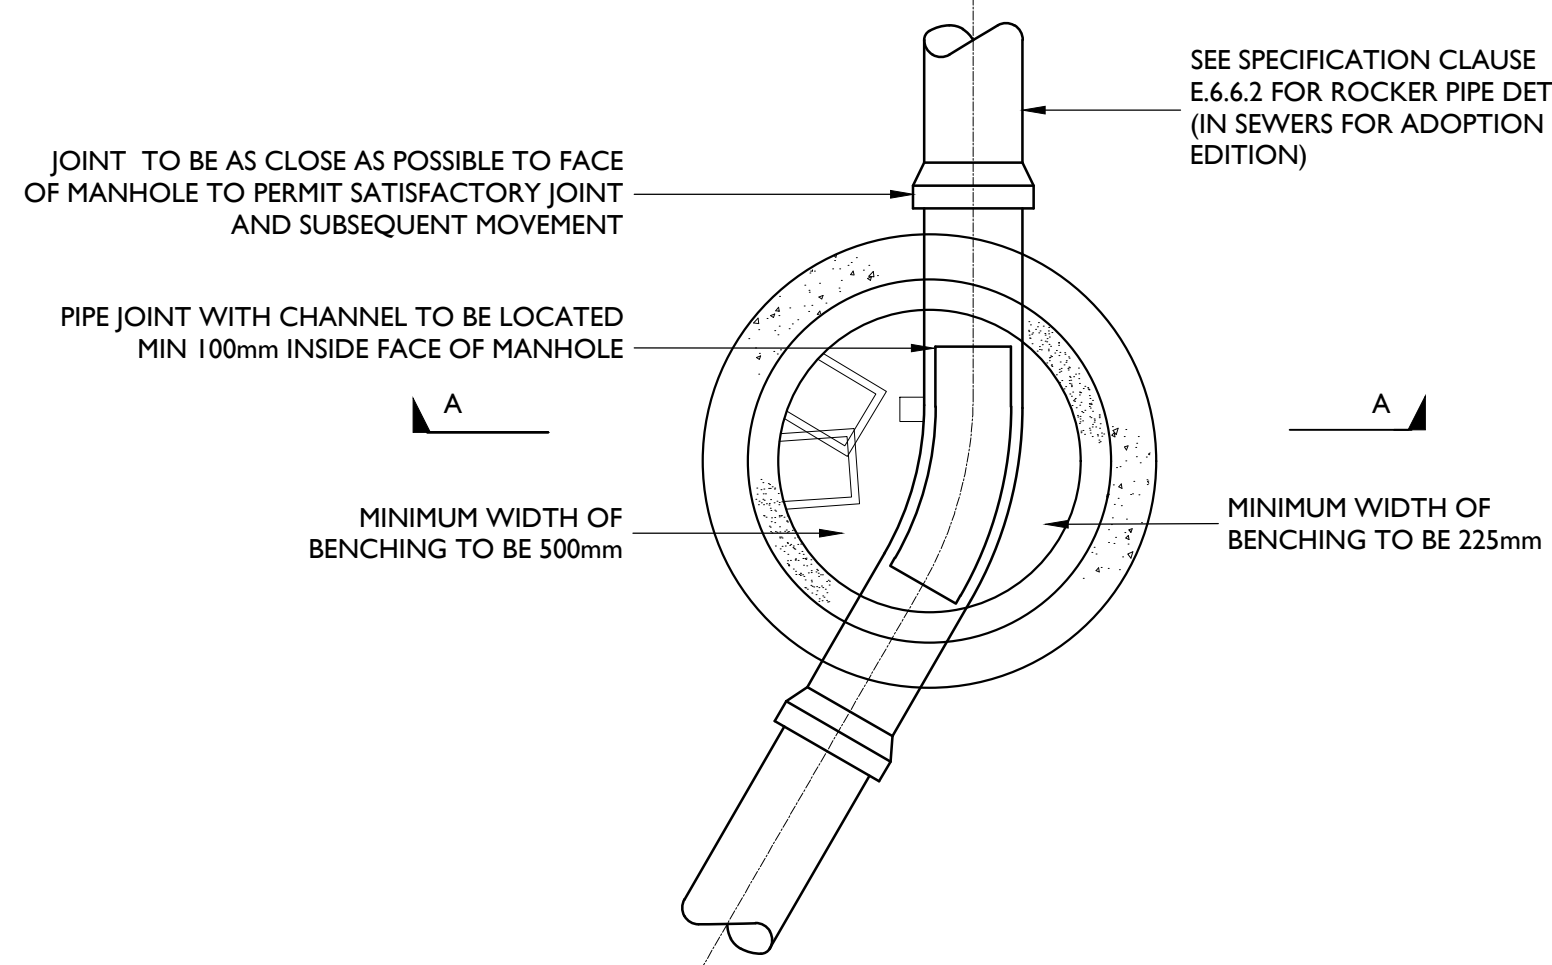

SCALE 1:20

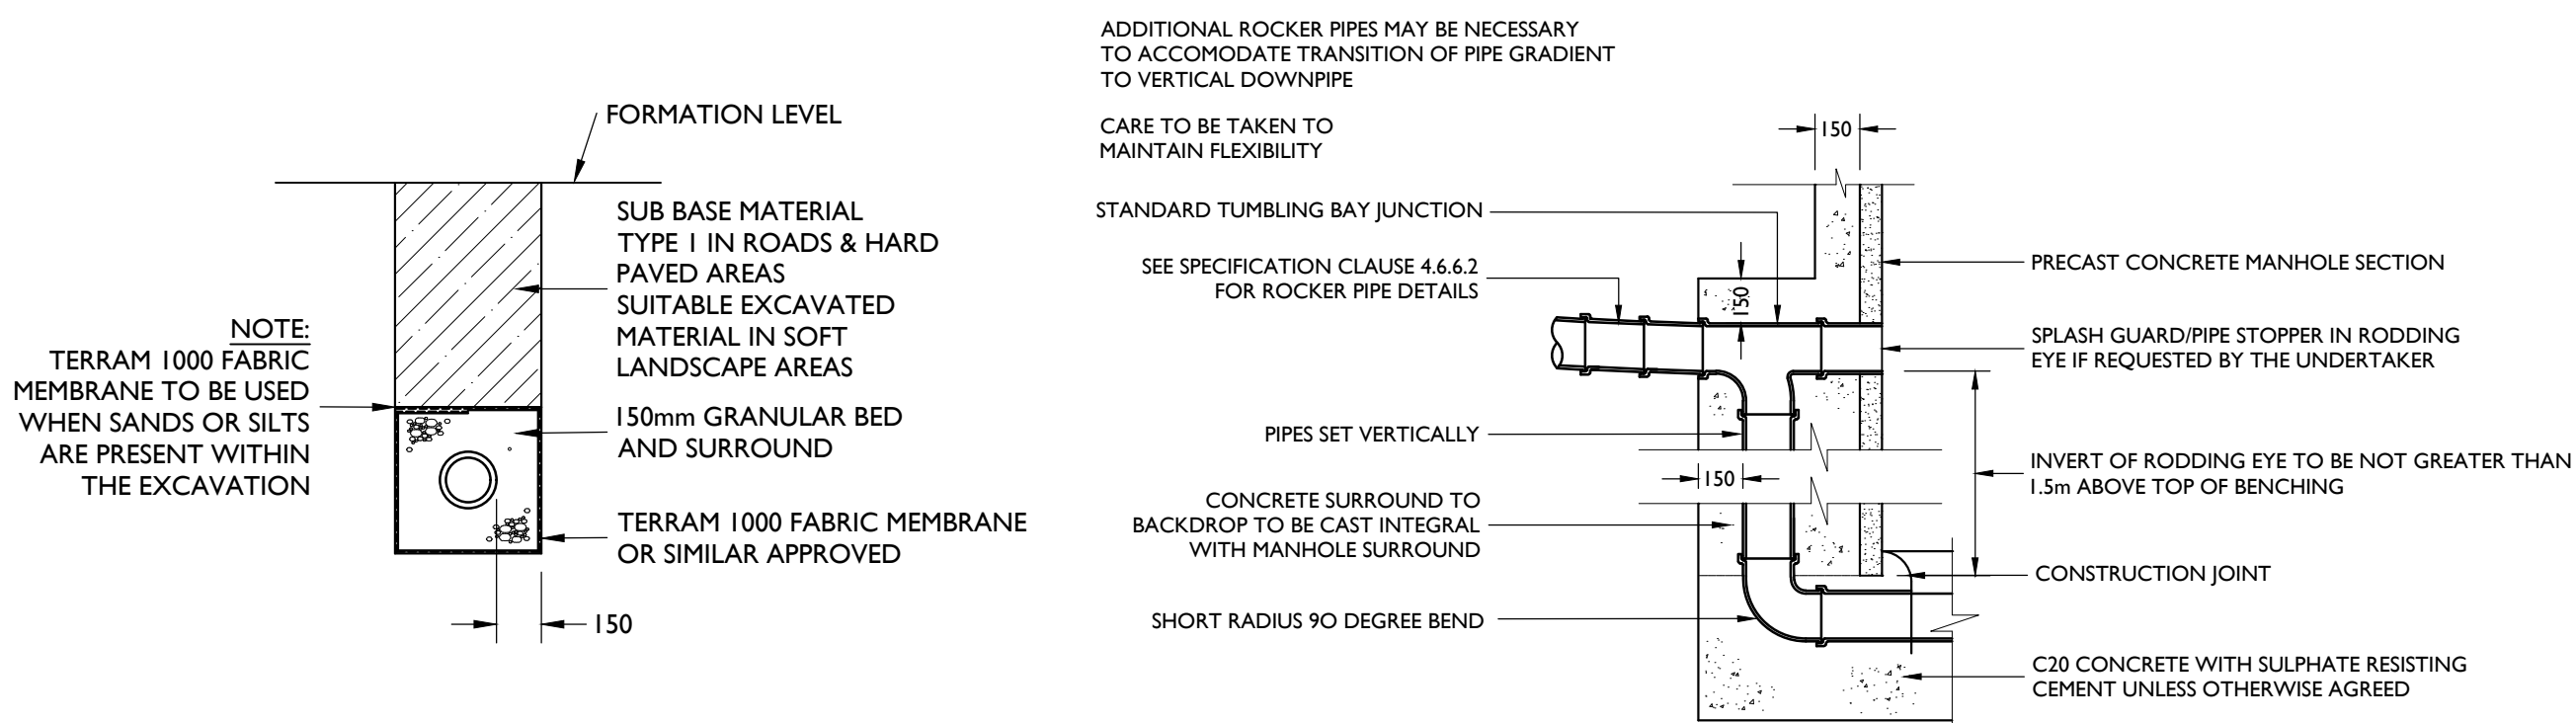

SCALE 1:25

SCALE 1:20

P04	UPDATED AS PER COMMENTS	RH	MM	JP	29.03.2023
P02	OFFICES REPOSITIONED	RH	MM	JP	28.03.2023
P03	UPDATED AS PER COMMENTS	RH	MM	JP	09.03.2023
REV	DESCRIPTION	BY	CHK	APR	DATE



JPS

CIVIL +
STRUCTURAL
ENGINEERS

+44 (0)1244 893430

www.jpstructural.co.uk

info@jpstructural.co.uk

PURPOSE OF ISSUE			STATUS
PRELIMINARY			P
PROJECT			
IPSEN TEMPORARY OFFICES WREXHAM			
TITLE			
PROPOSED DRAINAGE			
CLIENT			
LOVELOCK MITCHELL			
DRAWN BY	CHECKED BY	APPROVED BY	
RH	MM	JP	
DATE	SCALE (@ A1)	PROJECT NUMBER	
08.03.2023	As Shown	102007	
DRAWING NUMBER			REV
0501			P04