

11 FIGURES

FIGURE 2.0-2.3 TREE CONSTRAINTS PLAN 197-T-050, 100, 101, 102




NOTE:
FULL RADIUS RPA IS SHOWN, HOWEVER, ROOTING
AREA IS ANTICIPATED TO BE RESTRICTED IN SOME
LOCATIONS BY ROADS, BUILDINGS OR HARD
STANDING, WHERE THIS APPLIES THE RPA IS SHOWN
ADJUSTED AND NOT AS A CIRCLE CENTRED ON THE
TREE STEM

Apple and Sycamore

Legend

- See original in accordance with 11/02/2022 Plan or section
Not a design document for construction. Recommendations
are subject to change in response to more
- CATEGORY A - high quality
 - CATEGORY B - moderate quality
 - CATEGORY C - low quality
 - CATEGORY U - unsuitable for retention
 - HEDGE - CANOPY EXTENT
 - ROOT PROTECTION AREA (RPA)
 - ROOT PROTECTION AREA (RPA) Adjusted
 - T, G, IV
H REFERENCE
Tree group, woodland, hedge
 - TREE SUBJECT TO TREE PRESERVATION
ORDER (TPO)
 - SURVEY EXTENT

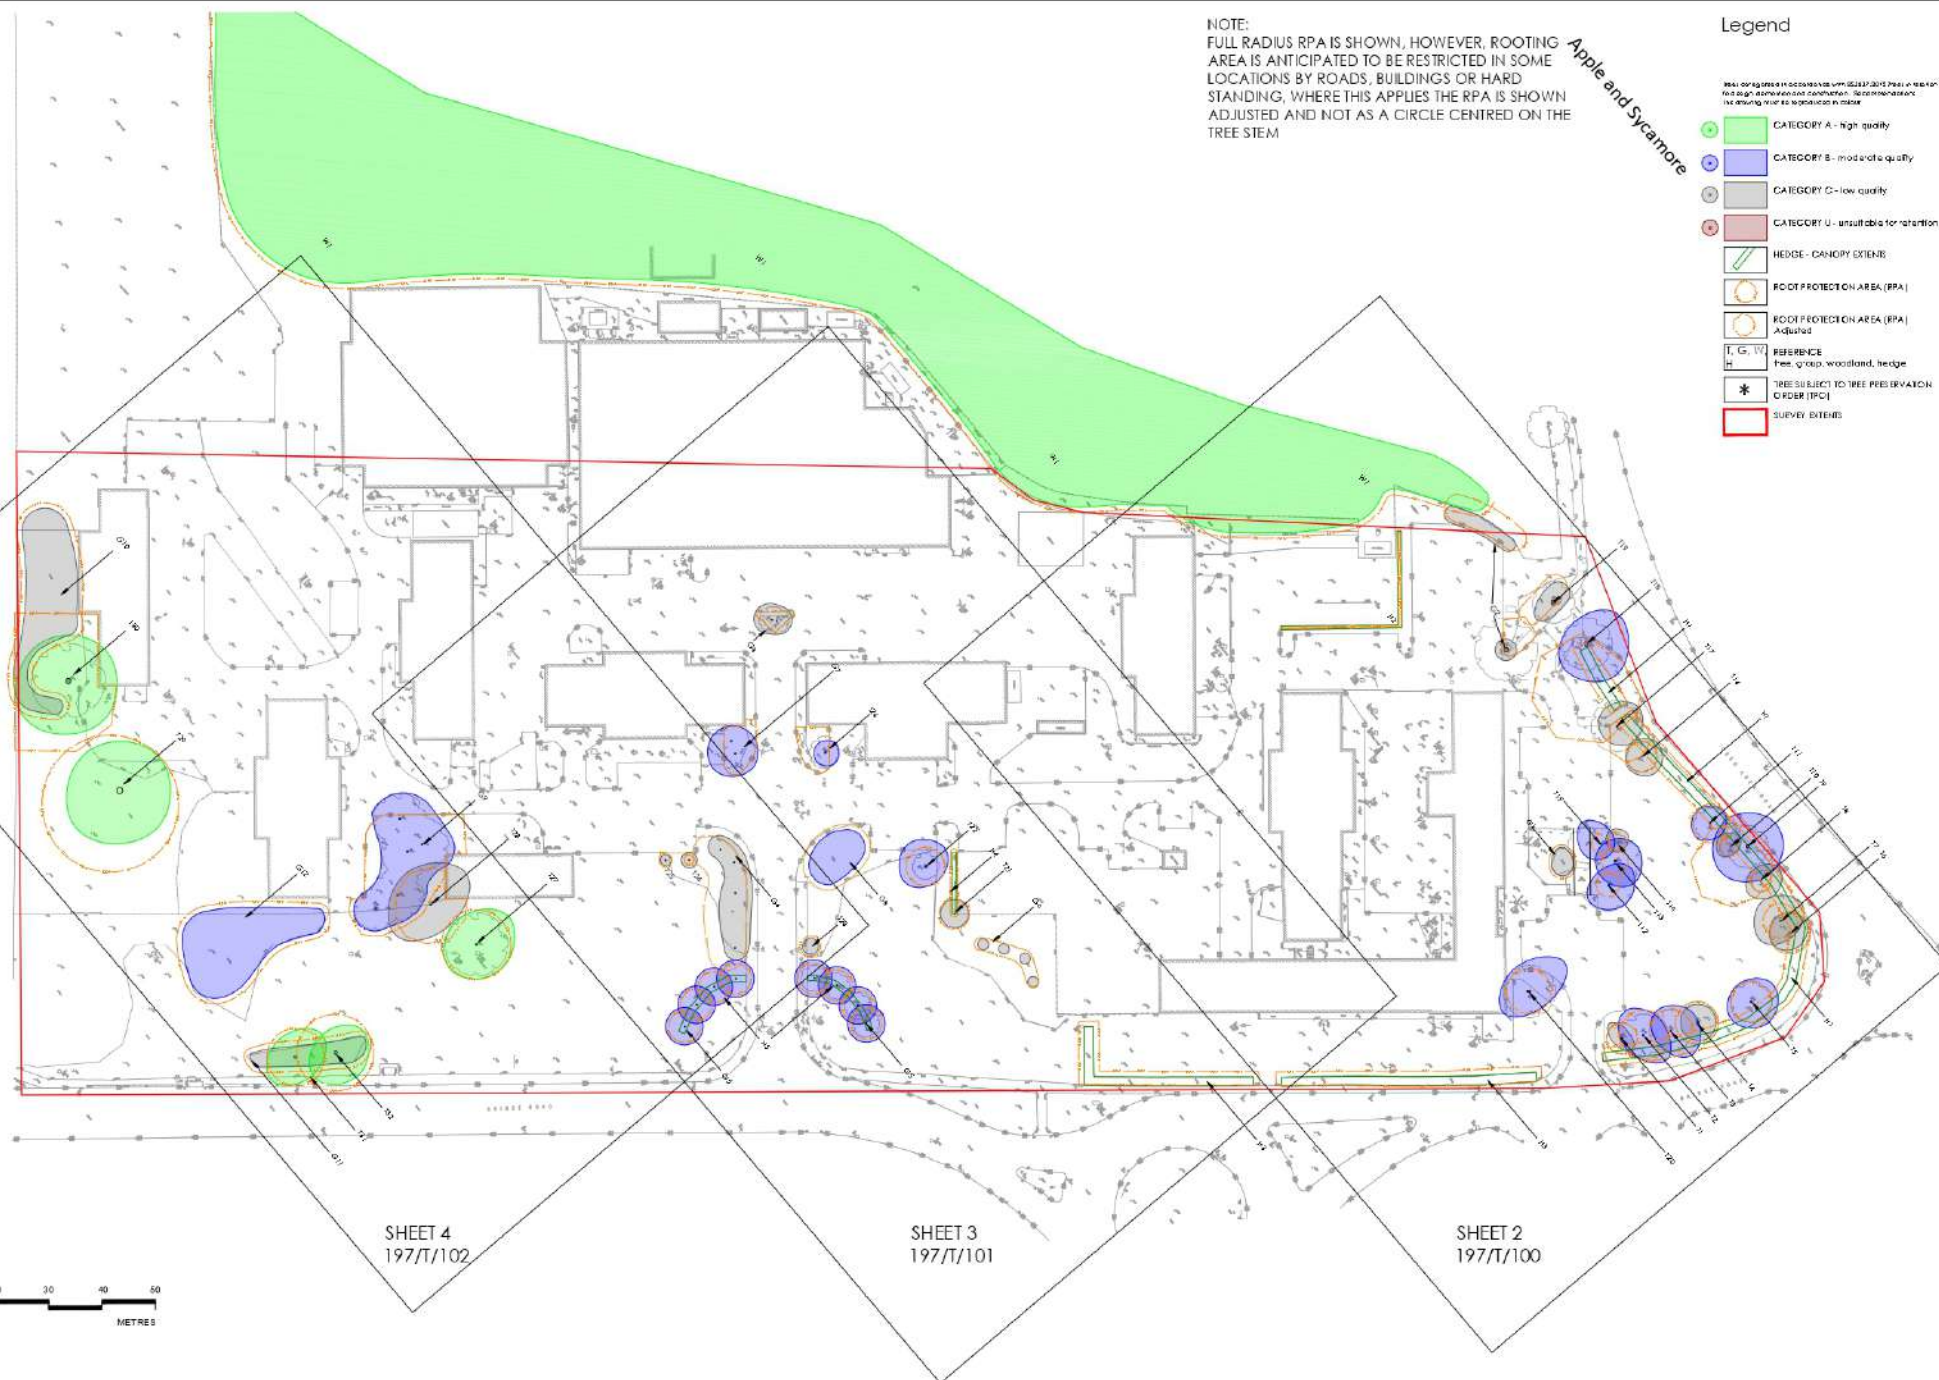

SHEET 4
197/T/102

SHEET 3
197/T/101

SHEET 2
197/T/100

0 10 20 30 40 50
SCALE 1:500 (A1)
SCALE 1:1000 (A3)
METRES

Project BRIDGEWAY CENTRE, WREXHAM

Dwg No 197/T/030

Rev	Date	Reason
001	11/02/2022	FOR INFORMATION

Initials MD



Title TREE CONSTRAINTS PLAN - OVERVIEW
SHEET 1 OF 4


Scale 1:500 @ A1 / 1:1000 @ A3 Date 11/02/2022

Drawn MD

The copyright of this drawing belongs to mdlandscape.
This drawing is issued by mdlandscape subject to the condition that it is not copied, either in whole or in part, or disclosed to third parties
without prior written authorisation by mdlandscape.
Do not scale from this drawing, refer to noted dimensions on drawing; dimensions to be confirmed on site prior to execution of the works.
All dimensions are shown in metres and millimetres unless otherwise stated.



mdlandscape
6 Kinderdon Close | High Legh | Knutsford
Cheshire | WA16 6LZ | 07710 498231

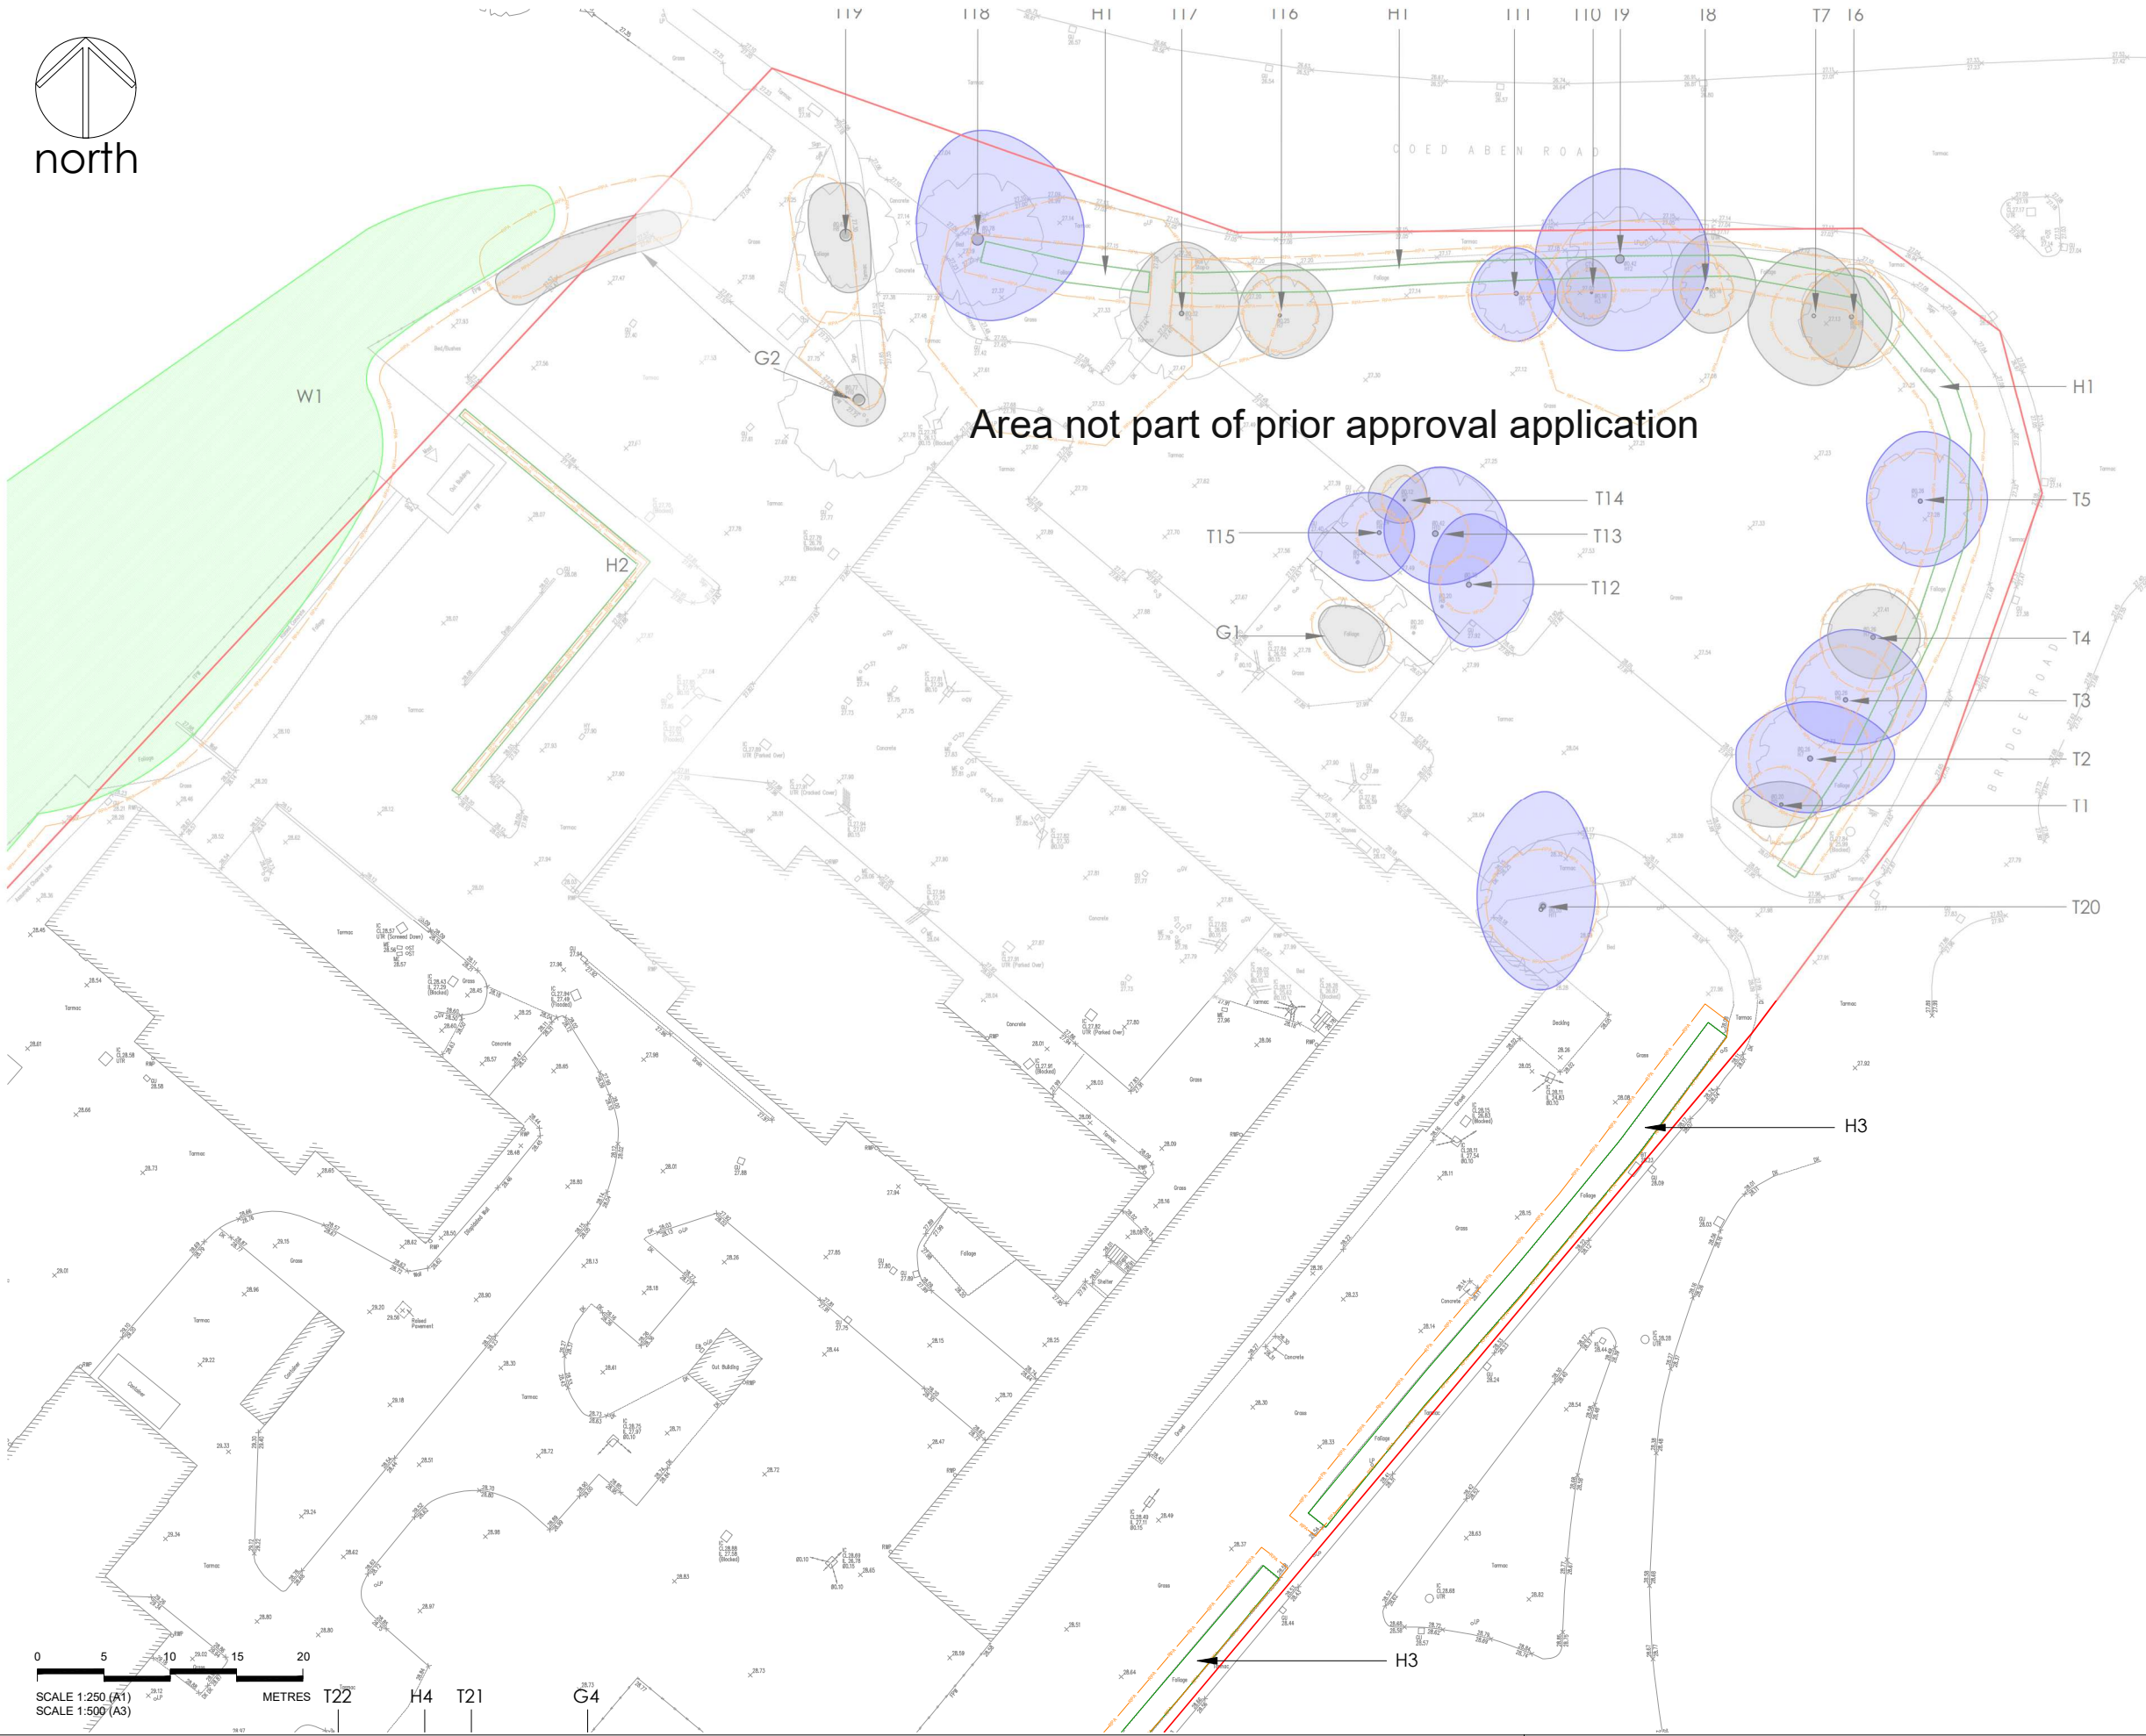


Legend

Trees categorised in accordance with BS5837:2012 Trees in relation to design, demolition and construction - Recommendations
This drawing must be reproduced in colour

- CATEGORY A - high quality
- CATEGORY B - moderate quality
- CATEGORY C - low quality
- CATEGORY U - unsuitable for retention
- HEDGE - CANOPY EXTENTS
- ROOT PROTECTION AREA (RPA)
- ROOT PROTECTION AREA (RPA) Adjusted
- REFERENCE
tree, group, woodland, hedge
- SURVEY EXTENTS

NOTE:
FULL RADIUS RPA IS SHOWN, HOWEVER, ROOTING AREA IS ANTICIPATED TO BE RESTRICTED IN SOME LOCATIONS BY WALLS AND HARD STANDING, WHERE THIS APPLIES THE RPA IS SHOWN ADJUSTED AND NOT AS A CIRCLE CENTRED ON THE TREE STEM

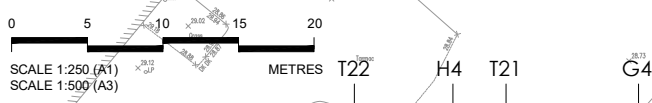

Project BRIDGEWAY CENTRE, WREXHAM

Dwg No 197/T/100

Title TREE CONSTRAINTS PLAN
SHEET 2 OF 4

Scale 1:250@A1 / 1:500@A3 Date 11/02/2022


Drawn MD

Rev	Date	Reason	Initials
P01	11/02/2022	FOR INFORMATION	MD

The Copyright of this drawing belongs to mdlandscape.
This drawing is issued by mdlandscape subject to the condition that it is not copied either in whole or in part, or disclosed to third parties unless prior written authorisation is given by mdlandscape.
Do not scale from this drawing - refer to noted dimensions on drawing: all dimensions to be confirmed on site prior to execution of the works.
All dimensions are shown in metres and millimetres unless otherwise stated.



mdlandscape
6 Kinderton Close | High Legh | Knutsford
Cheshire | WA16 6LZ | 07710 498231

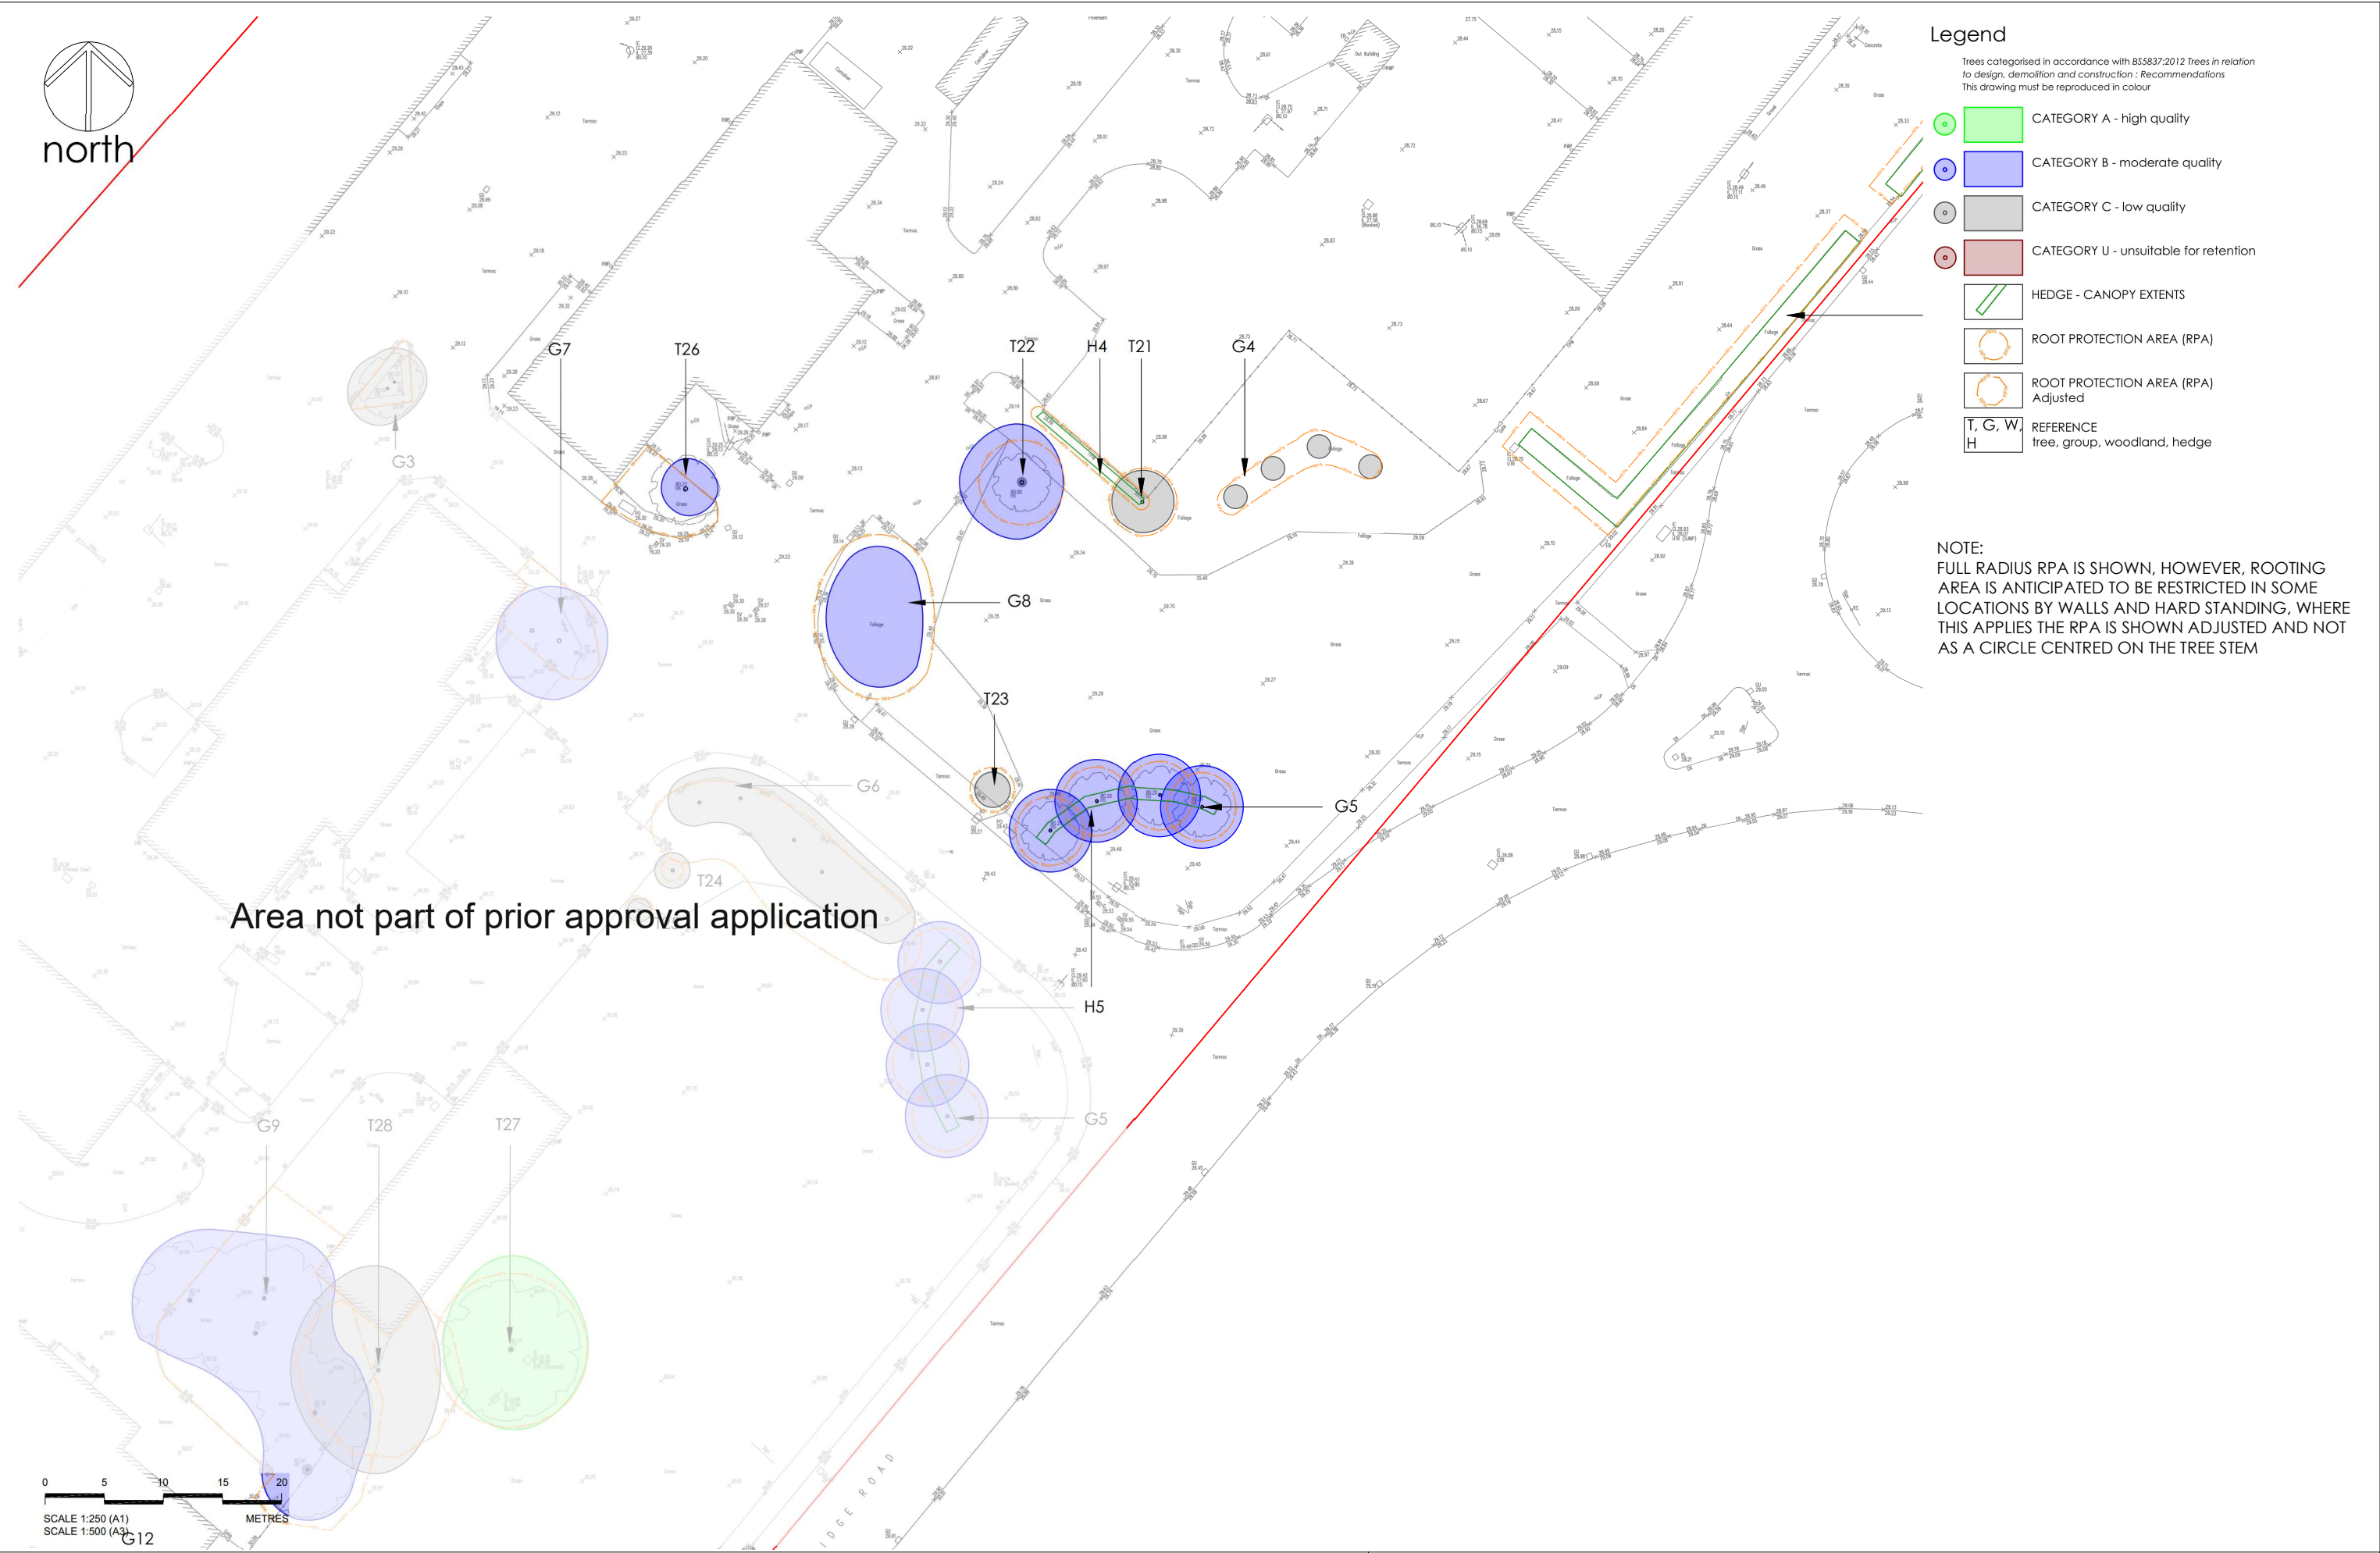

Legend

Trees categorised in accordance with BS5837:2012 Trees in relation to design, demolition and construction : Recommendations
This drawing must be reproduced in colour

- CATEGORY A - high quality
- CATEGORY B - moderate quality
- CATEGORY C - low quality
- CATEGORY U - unsuitable for retention
- HEDGE - CANOPY EXTENTS
- ROOT PROTECTION AREA (RPA)
- ROOT PROTECTION AREA (RPA) Adjusted
- T, G, W, H REFERENCE tree, group, woodland, hedge

NOTE:
FULL RADIUS RPA IS SHOWN, HOWEVER, ROOTING AREA IS ANTICIPATED TO BE RESTRICTED IN SOME LOCATIONS BY WALLS AND HARD STANDING, WHERE THIS APPLIES THE RPA IS SHOWN ADJUSTED AND NOT AS A CIRCLE CENTRED ON THE TREE STEM

Area not part of prior approval application

Project	BRIDGEWAY CENTRE, WREXHAM	Dwg No	197/T/101	Rev	Date	Reason	Initials		
				P01	11/02/2022	FOR INFORMATION	MD		
Title	TREE CONSTRAINTS PLAN SHEET 3 OF 4	Scale	1:250@A1 / 1:500@A3	Date	11/02/2022	Drawn	MD	 mdlandscape 6 Kinserton Close High Legh Knutsford Cheshire WA16 6LZ 07710 498231	
The Copyright of this drawing belongs to mdlandscape. This drawing is issued by mdlandscape subject to the condition that it is not copied either in whole or in part, or disclosed to third parties unless prior written authorisation is given by mdlandscape. Do not scale from this drawing - refer to noted dimensions on drawing: all dimensions to be confirmed on site prior to execution of the works. All dimensions are shown in metres and millimetres unless otherwise stated.									

mdlandscape
6 Kinderton Close | High Legh | Knutsford
Cheshire | WA16 6LZ | 07710 498231



Project BRIDGEWAY CENTRE, WREXHAM		Dwg No 197/T/102		Rev P01		Date 11/02/2022		Reason FOR INFORMATION		Initials MD			
Title TREE CONSTRAINTS PLAN SHEET 4 OF 4		Scale 1:250@A1 / 1:500@A3		Date 11/02/2022		Drawn MD		The Copyright of this drawing belongs to mdlandscape. This drawing is issued by mdlandscape subject to the condition that it is not copied either in whole or in part, or disclosed to third parties unless prior written authorisation is given by mdlandscape. Do not scale from this drawing - refer to noted dimensions on drawing; all dimensions to be confirmed on site prior to execution of the works. All dimensions are shown in metres and millimetres unless otherwise stated.  mdlandscape 6 Kinderton Close High Legh Knutsford Cheshire WA16 6LZ 07710 498231					

FIGURE 3.0 TOPOGRAPHICAL SURVEY

