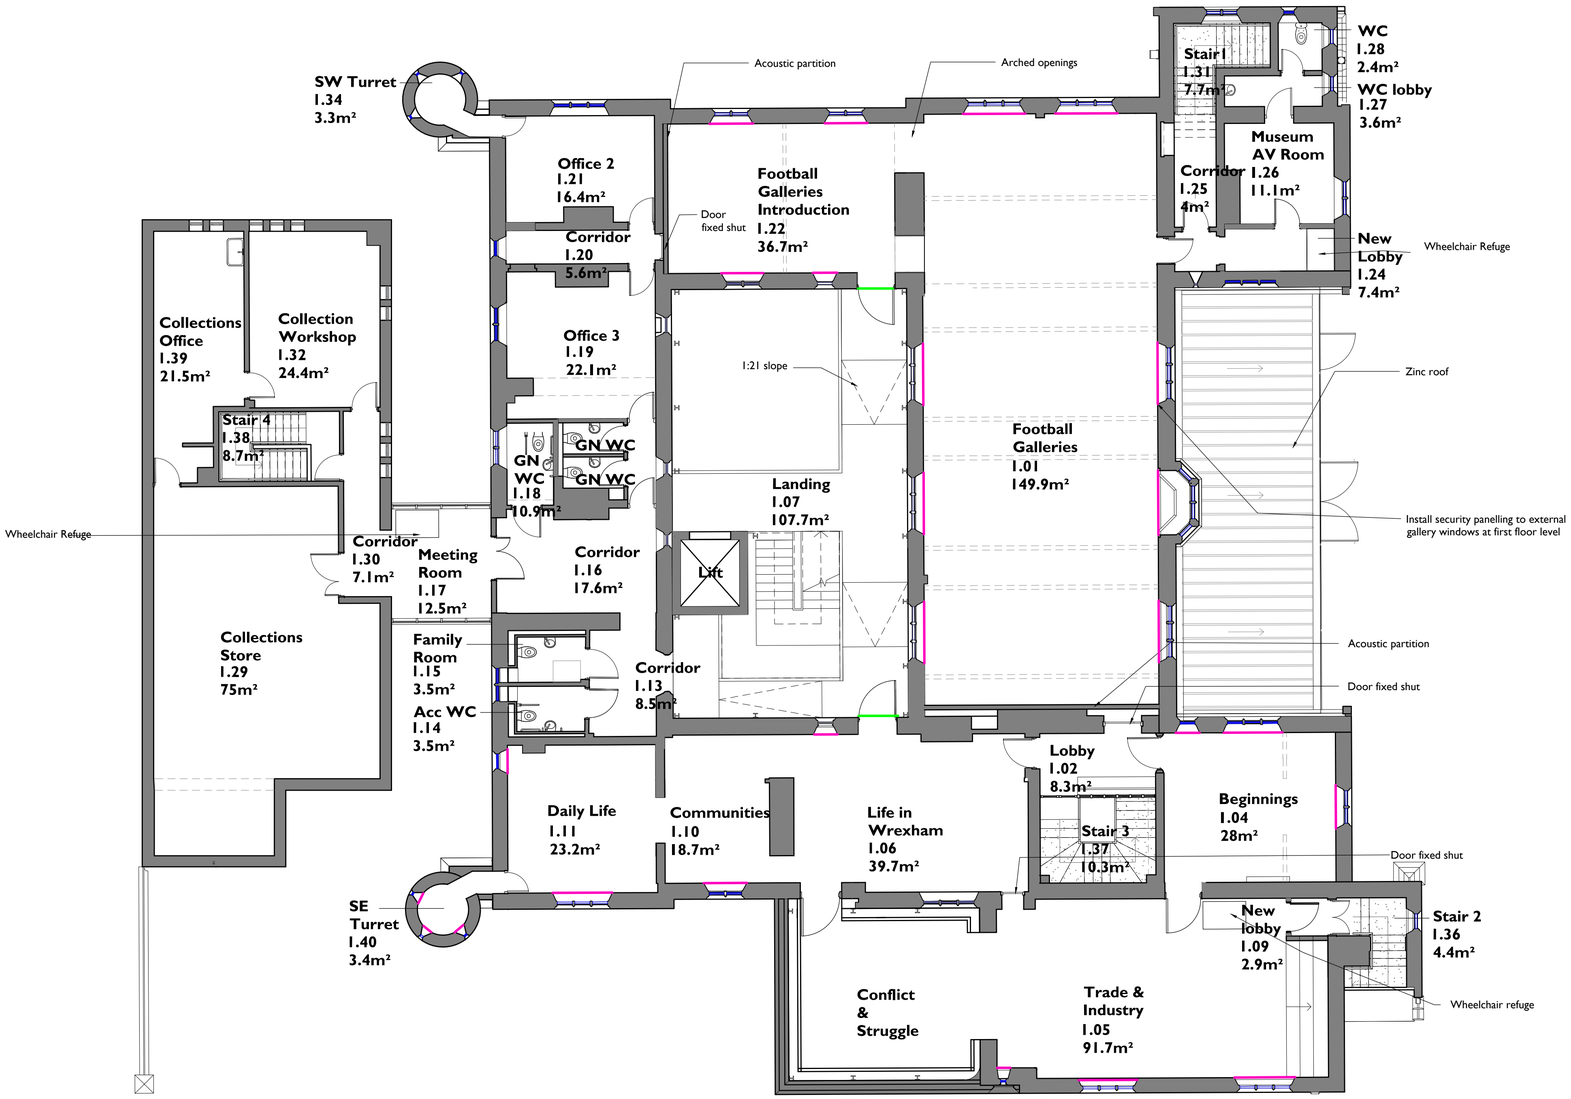


1
2501

Proposed First Floor - Wrexham Museum

1:100 @ A1

Notes: 22/12/2022 14:23:05

Drawings are based on survey data and may not accurately represent what is physically present.

Do not scale from this drawing. All dimensions are to be verified on site before proceeding with the work.

All dimensions are in millimeters unless noted otherwise.

Purcell shall be notified in writing of any discrepancies.

Key Plan
not to scale

Key

- **Security shutter**
- **Security panel to window**

0 1 m 2 m 3 m 4 m 5 m 10 m

REV	DATE	BY	CHK	DESCRIPTION
P01	31/10/2022	MP	JR	First Issue
P02	25/11/2022	CH	PS	First Issue
P03	22/12/2022	MP	PS	First Issue
P03	22/12/2022	MP	PS	First Issue

CLIENT
Haley Sharpe Design Ltd

PROJECT
Wrexham Museum Redevelopment (Football Museum

JOB NUMBER
241084

PURCELL

TITLE
Proposed First Floor Wrexham Museum
Excluding Learning Hub

SIZE	SCALE	LAST REVISED	DRAWN	CHECKED
A1L		22/12/2022	MP	PS

REV **P03** SUITABILITY/REASON FOR ISSUE **S4 - Listed Building Consent**

DRAWING NAME
241084-PUR-00-01-DR-A-2501

St James', 79 Oxford Street, Manchester, M1 6FQ

© PURCELL 2019. PURCELL ® IS THE TRADING NAME OF PURCELL ARCHITECTURE LTD.