



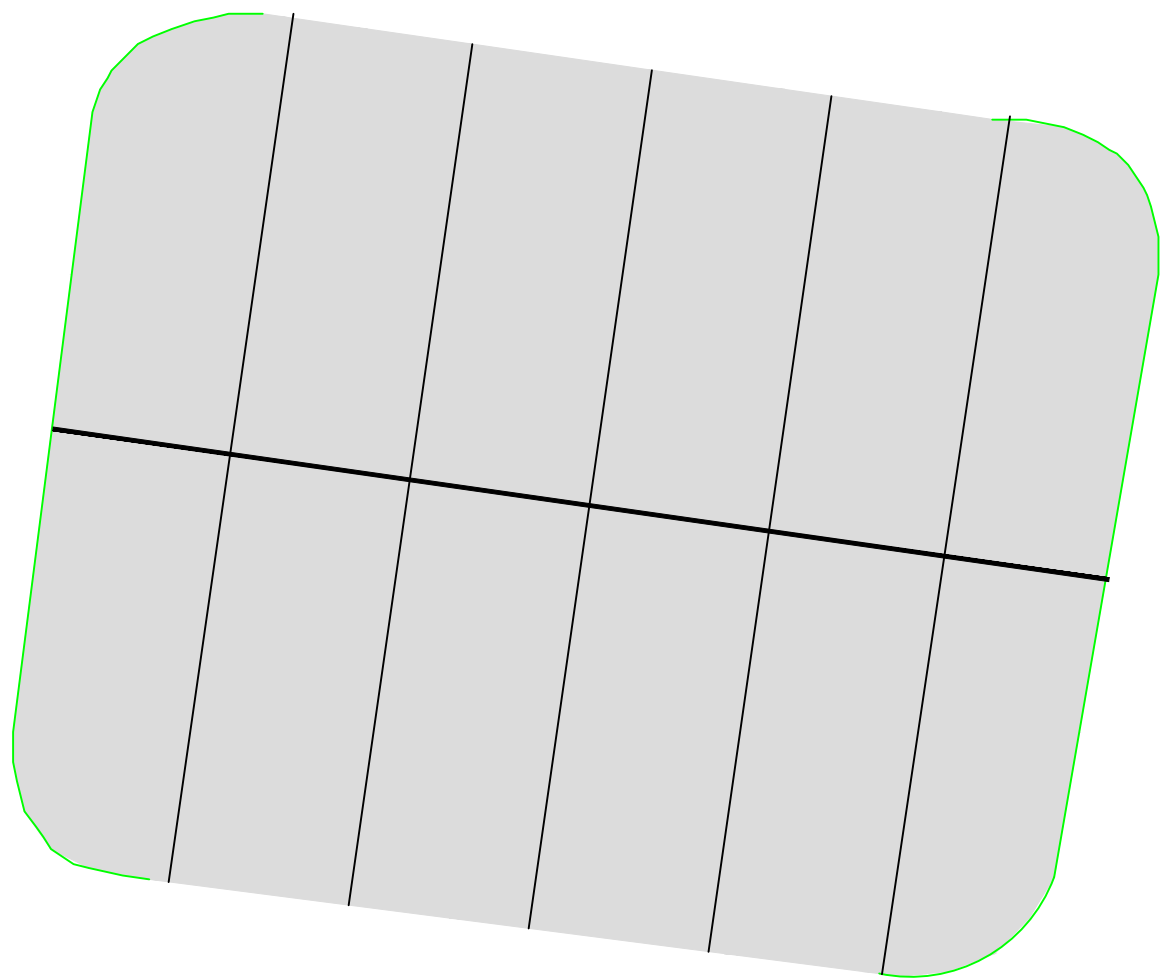

Area to be
demolished

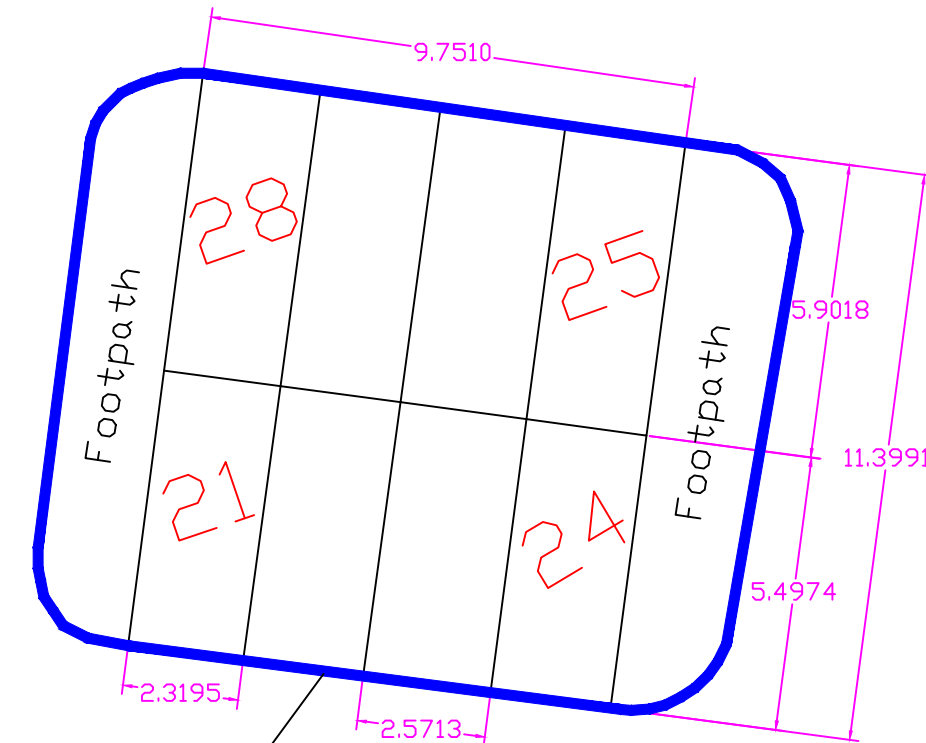

**Demolition of 8 no. garages - remove
footpath at both ends of garages and
resurface area to create 12 parking
spaces**



WREXHAM COUNTY BOROUGH COUNCIL
Housing Services,
Housing and Economy,
Ruthin Road,
Wrexham,
LL13 7TU
Tel: (01978) 315300

Project: Bryn Offa Garage Site: 21- 28			
Detail: Demolition			
Drawn By: TDB	Date: 03/10/2019	Checked By:	
Scale: NTS	Project No: 01	Dwg No:	Rev: