


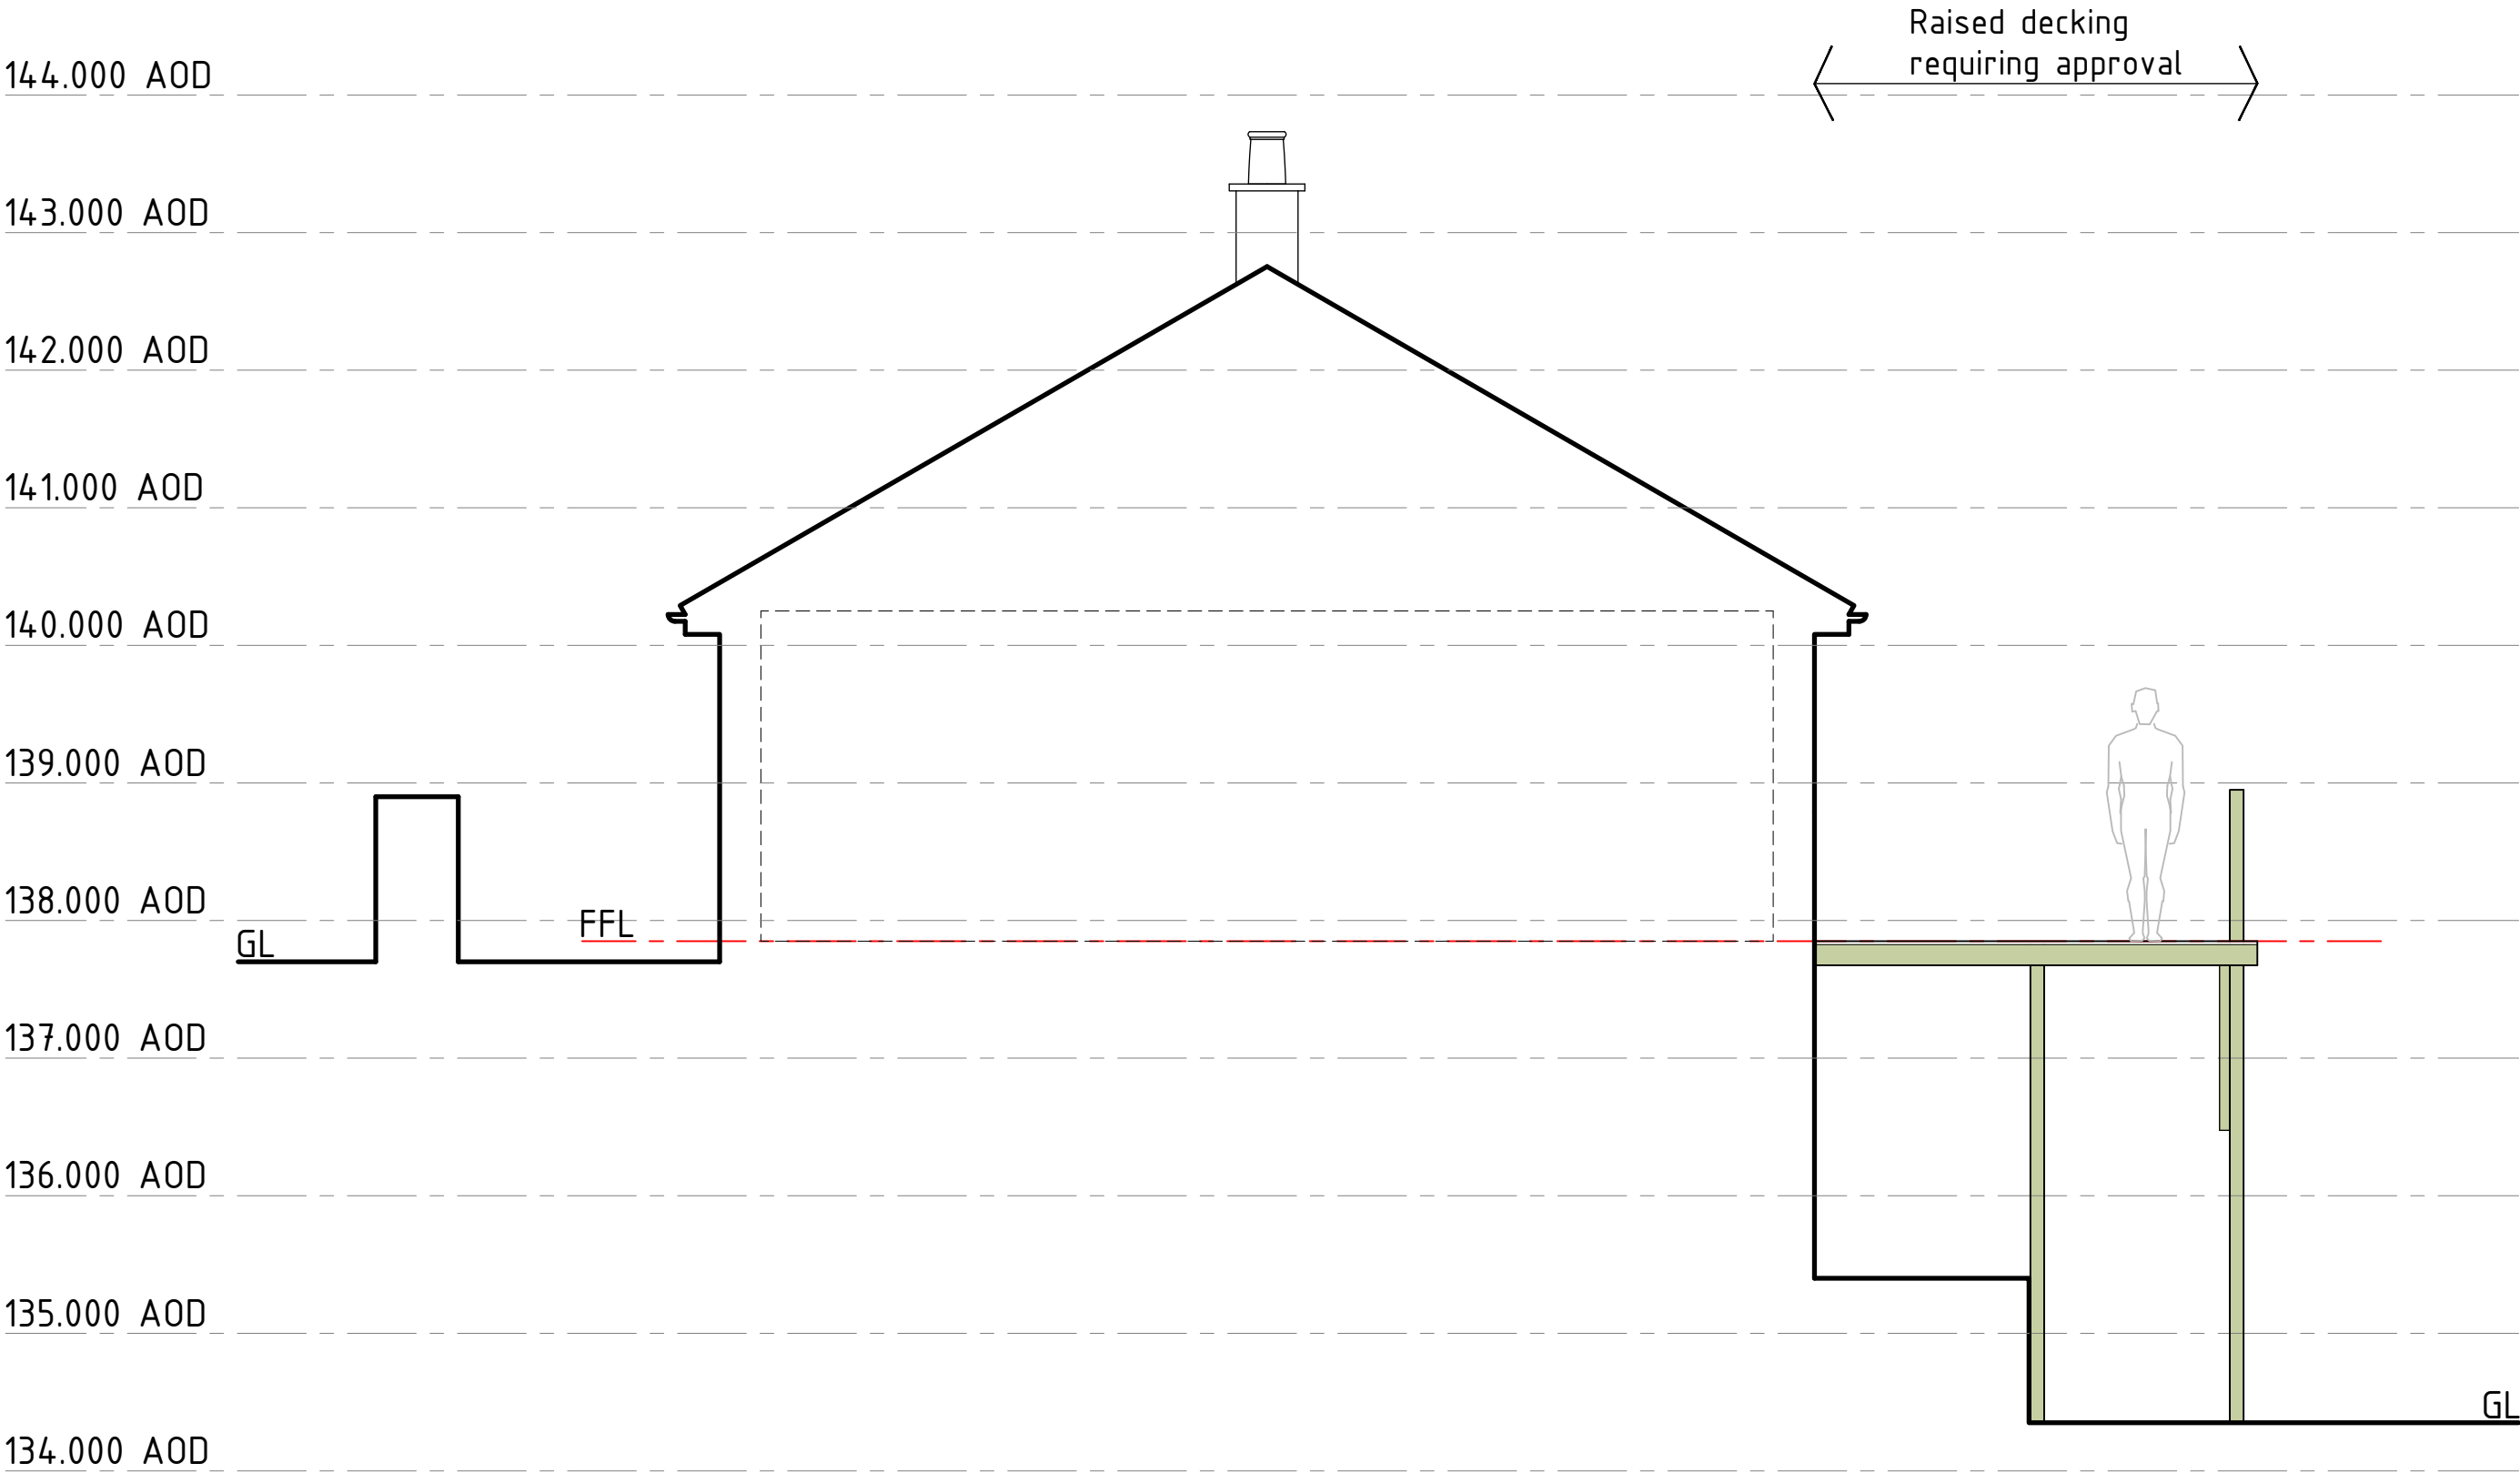

Sectional Elevation AA-01 1:50

|   |                                                                   |                            |                                                             |                          |
|---|-------------------------------------------------------------------|----------------------------|-------------------------------------------------------------|--------------------------|
| <br>HDS Architectural Services, The Foundry,<br>15 Yorke Street, Wrexham<br>LL13 8LW<br>Tel (01978) 345250<br>www.hdsarchitectural.co.uk | <b>Project;</b><br>27 Wrexham Road, Brynteg, Wrexham,<br>LL11 6HT |                            | <b>Dwg No;</b><br>WR/PD/03                                  | <b>Date;</b><br>23.06.23 |
|   | <b>Title;</b><br>03-Proposed<br>Sectional Elevation<br>AA-01      | <b>Scale (A3);</b><br>1:50 | <b>Revision;</b><br>Rev-A Balustrade height raised 14.08.23 |                          |