


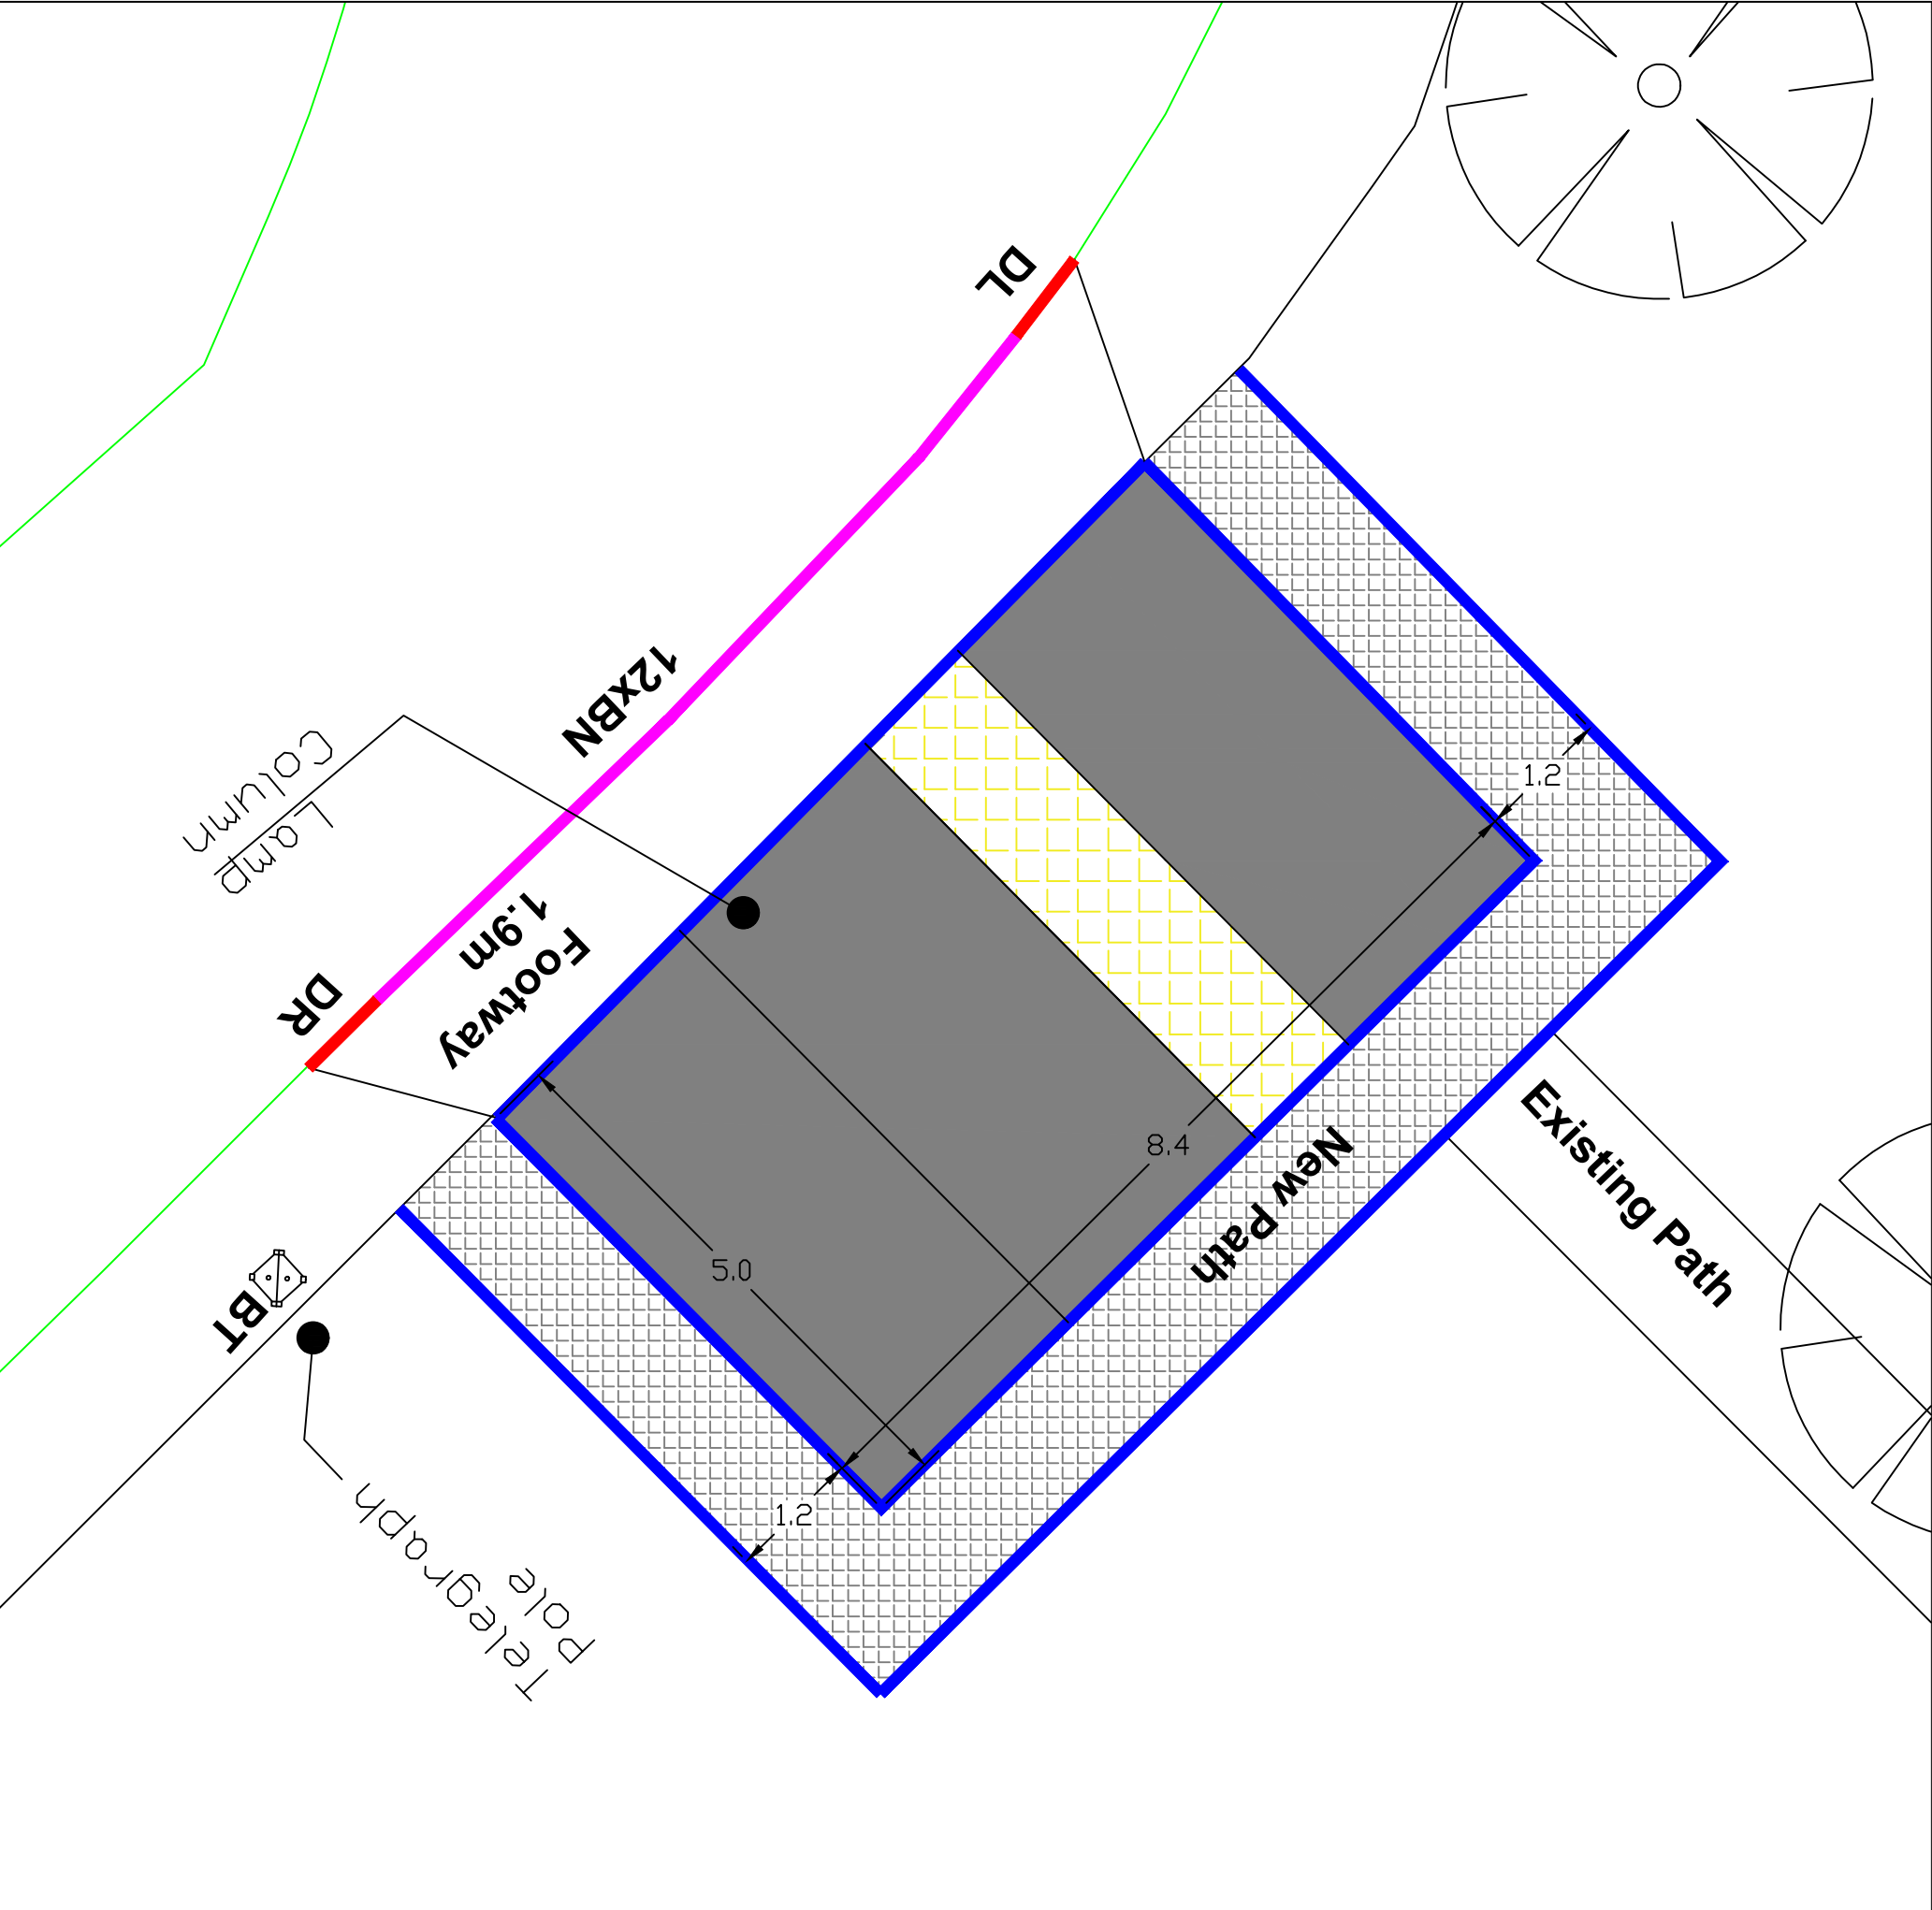

- Notes
- Hardstanding 8.4x5.0m plus new path at the back
 - Drop kerb required
 - ACO drain channel required
 - Install soakaway in grass area
 - Divert the existing footpath
 - Relocate the existing lamp column
 - Remove one panel of the existing metal fence

KEY

- Precast Concrete BN Kerb 125 x 150mm
- Precast Concrete DLI/DR Kerb
- Precast Concrete Flat Top Edging Kerb 150x50mm

HARDSTANDING SPECIFICATION

Surface Course, Dense Bitumen Macadam, 10mm nominal size, depth 40mm

Binder Course, Dense Bitumen Macadam, 20mm nominal size, depth 60mm

Sub-base, Granular Sub-base Type I, depth 300mm

FOOTPATH SPECIFICATION

Surface Course, Dense Bitumen Macadam, 10mm nominal size, depth 20mm

Binder Course, Dense Bitumen Macadam, 20mm nominal size, depth 60mm

Sub-base, Granular Sub-base Type I, depth 150mm

All setting out to be agreed with WCBC prior to commencing works on site



Wrexham County Borough Council
Housing Services,
Housing and Public Protection Department,
Ruthin Road,
Wrexham,
LL13 7TU

Tel: (01978) 315300 Fax: (01978) 315355

Project: 39,41,42 Princess Avenue, Chirk, Wrexham, Wales, LL14 5LG			
Detail: Proposed Parking Spaces			
Drawn By: RS	Date: Apr 2023	Checked By:	
Scale: NTS	Project No: 2223190	Dwg No: 01	Rev: Preliminary