


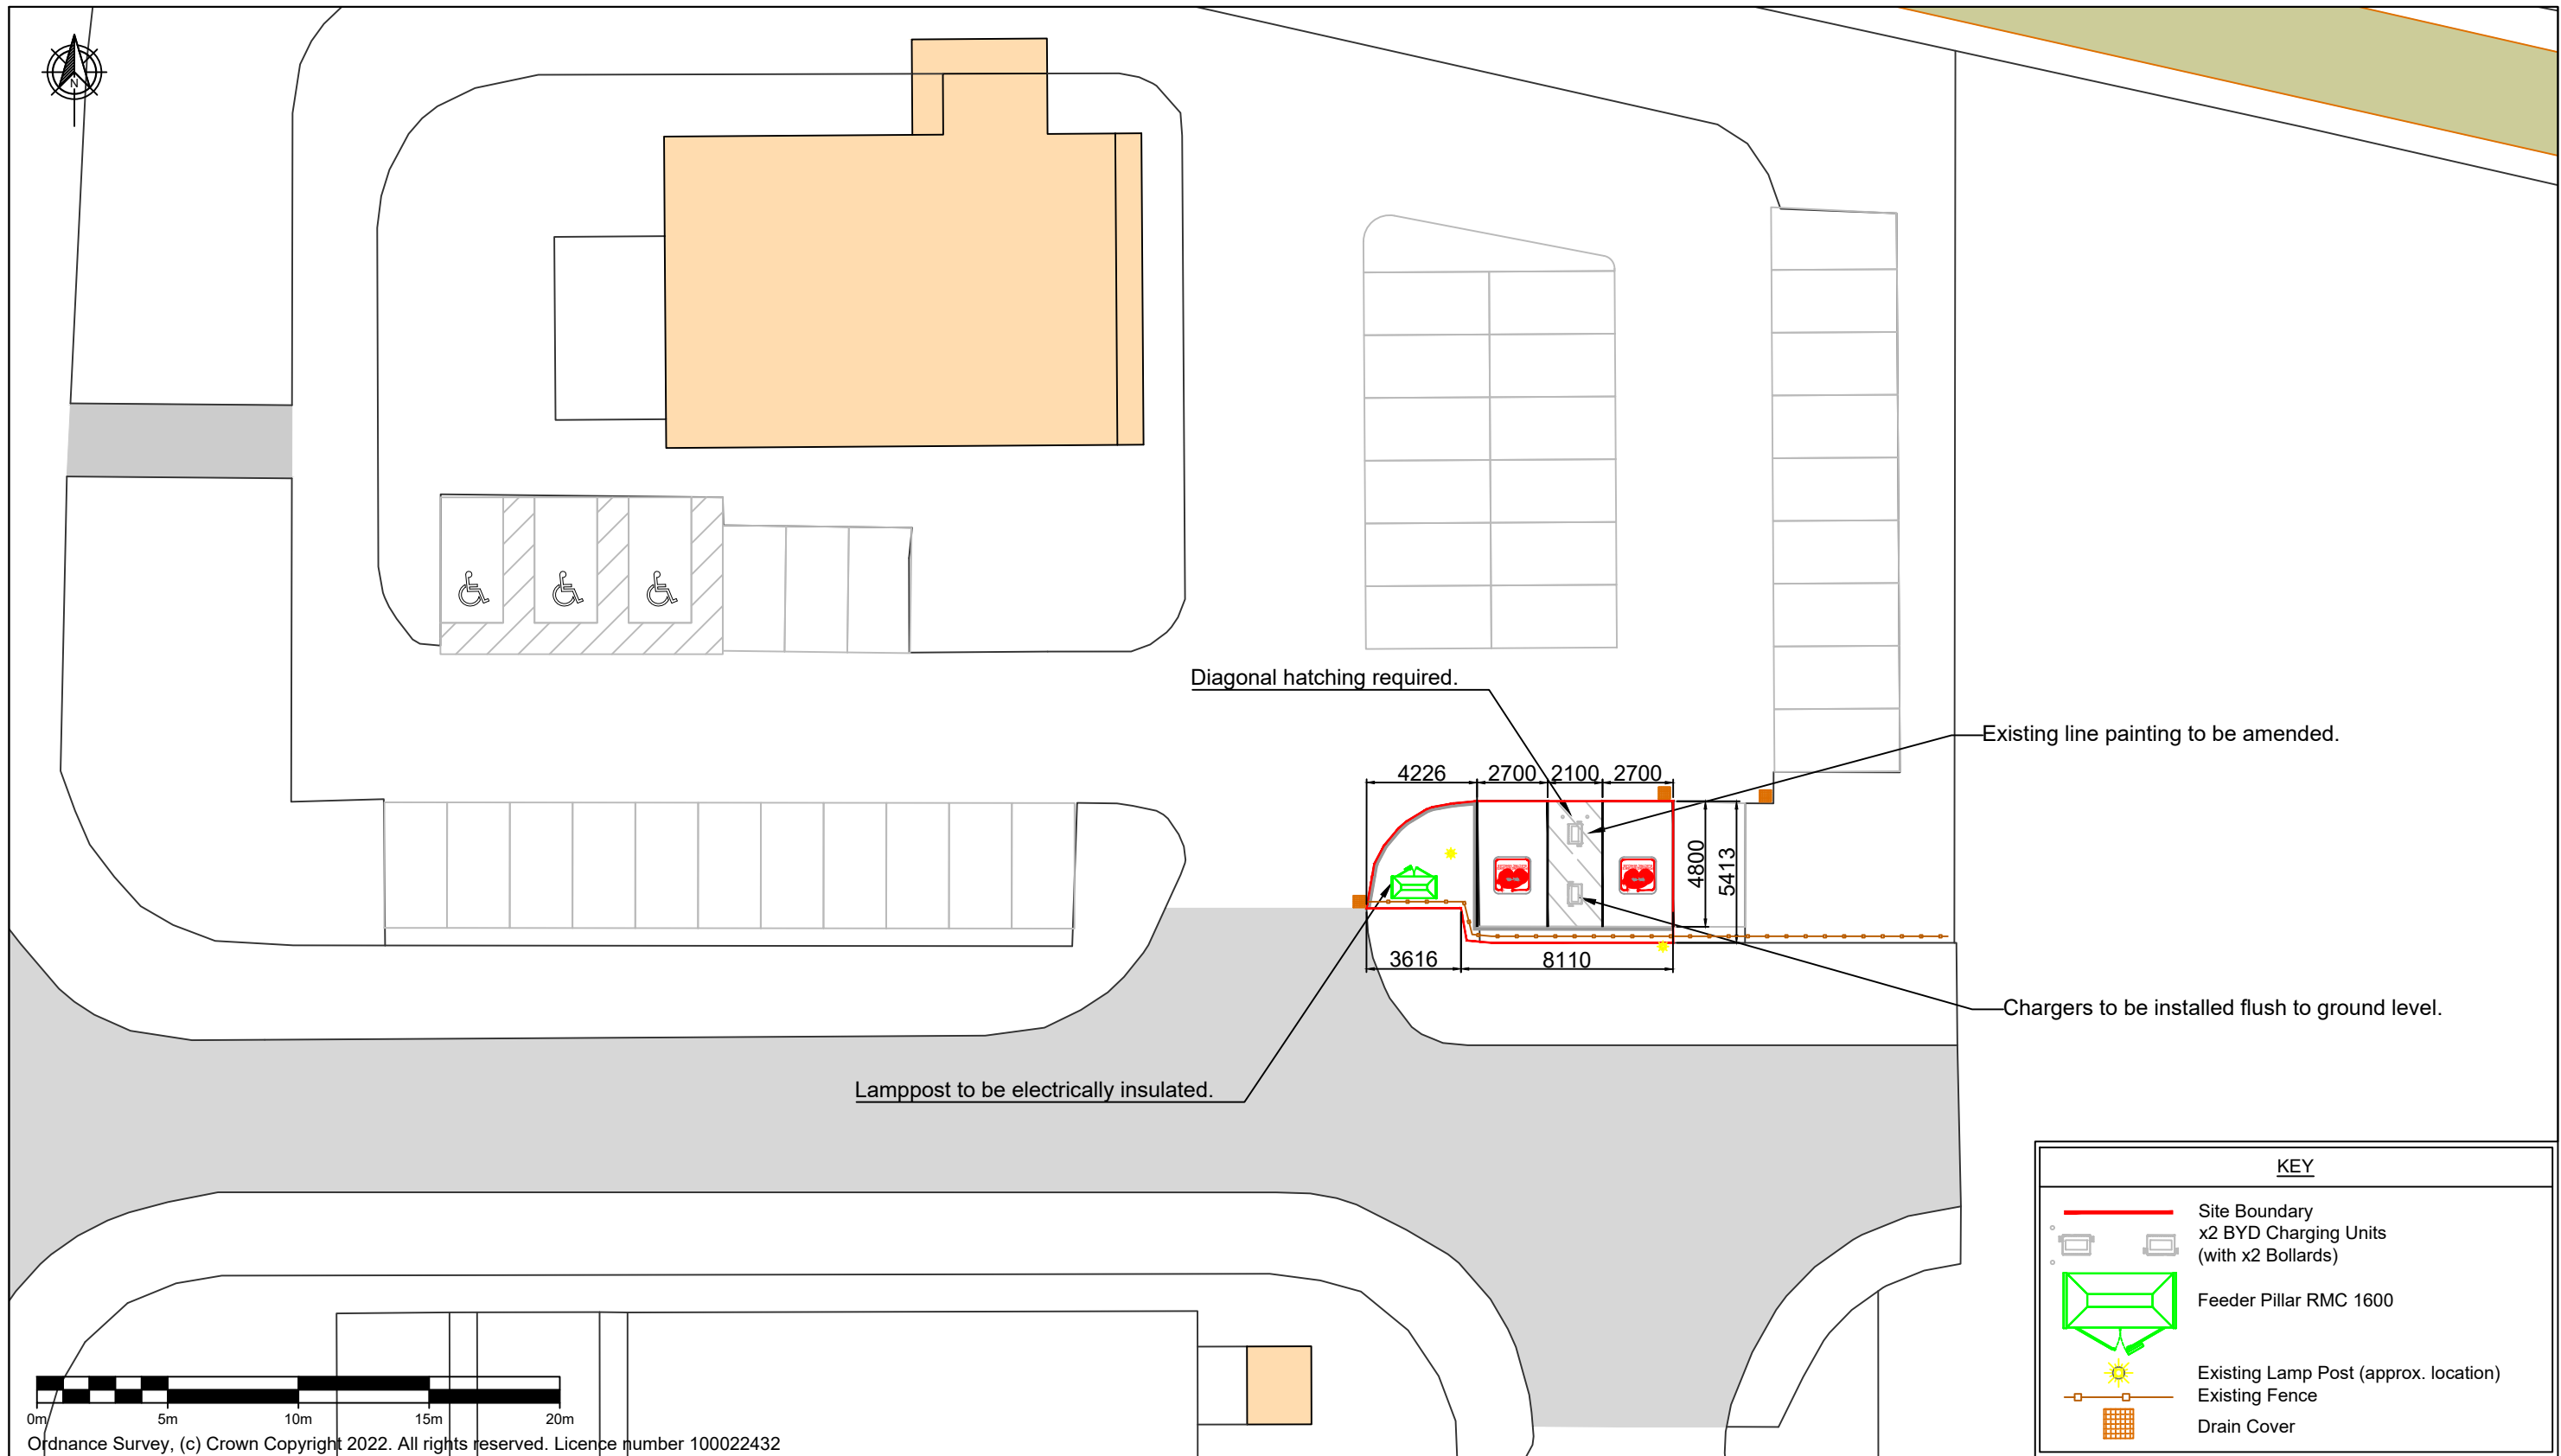

KEY	
	Site Boundary
	x2 BYD Charging Units (with x2 Bollards)
	Feeder Pillar RMC 1600
	Existing Lamp Post (approx. location)
	Existing Fence
	Drain Cover

COMMENTS		REV.	DESCRIPTION	REV. BY	APP.	DATE	ADDRESS	PROJECT NAME	INSTAVOLT InstaVolt Ltd, 6 Cedarwood, Crockford Lane, Chineham Park, Hampshire, RG24 8WD © InstaVolt Ltd. 2020	
SITE AREA = 55.15m²		A	Issued for comment	BL	RK	15/08/22	James Park Way, Ruabon, Wrexham, LL14 6EQ	COSTA - RUABON		
								DRAWING TITLE		
								PLANNING SITE LAYOUT		
								DRAWING NO.		
SCALE (@A3) 1:250	DRAWN BY BL							10384 - 0033_01-PL	REV. A	