


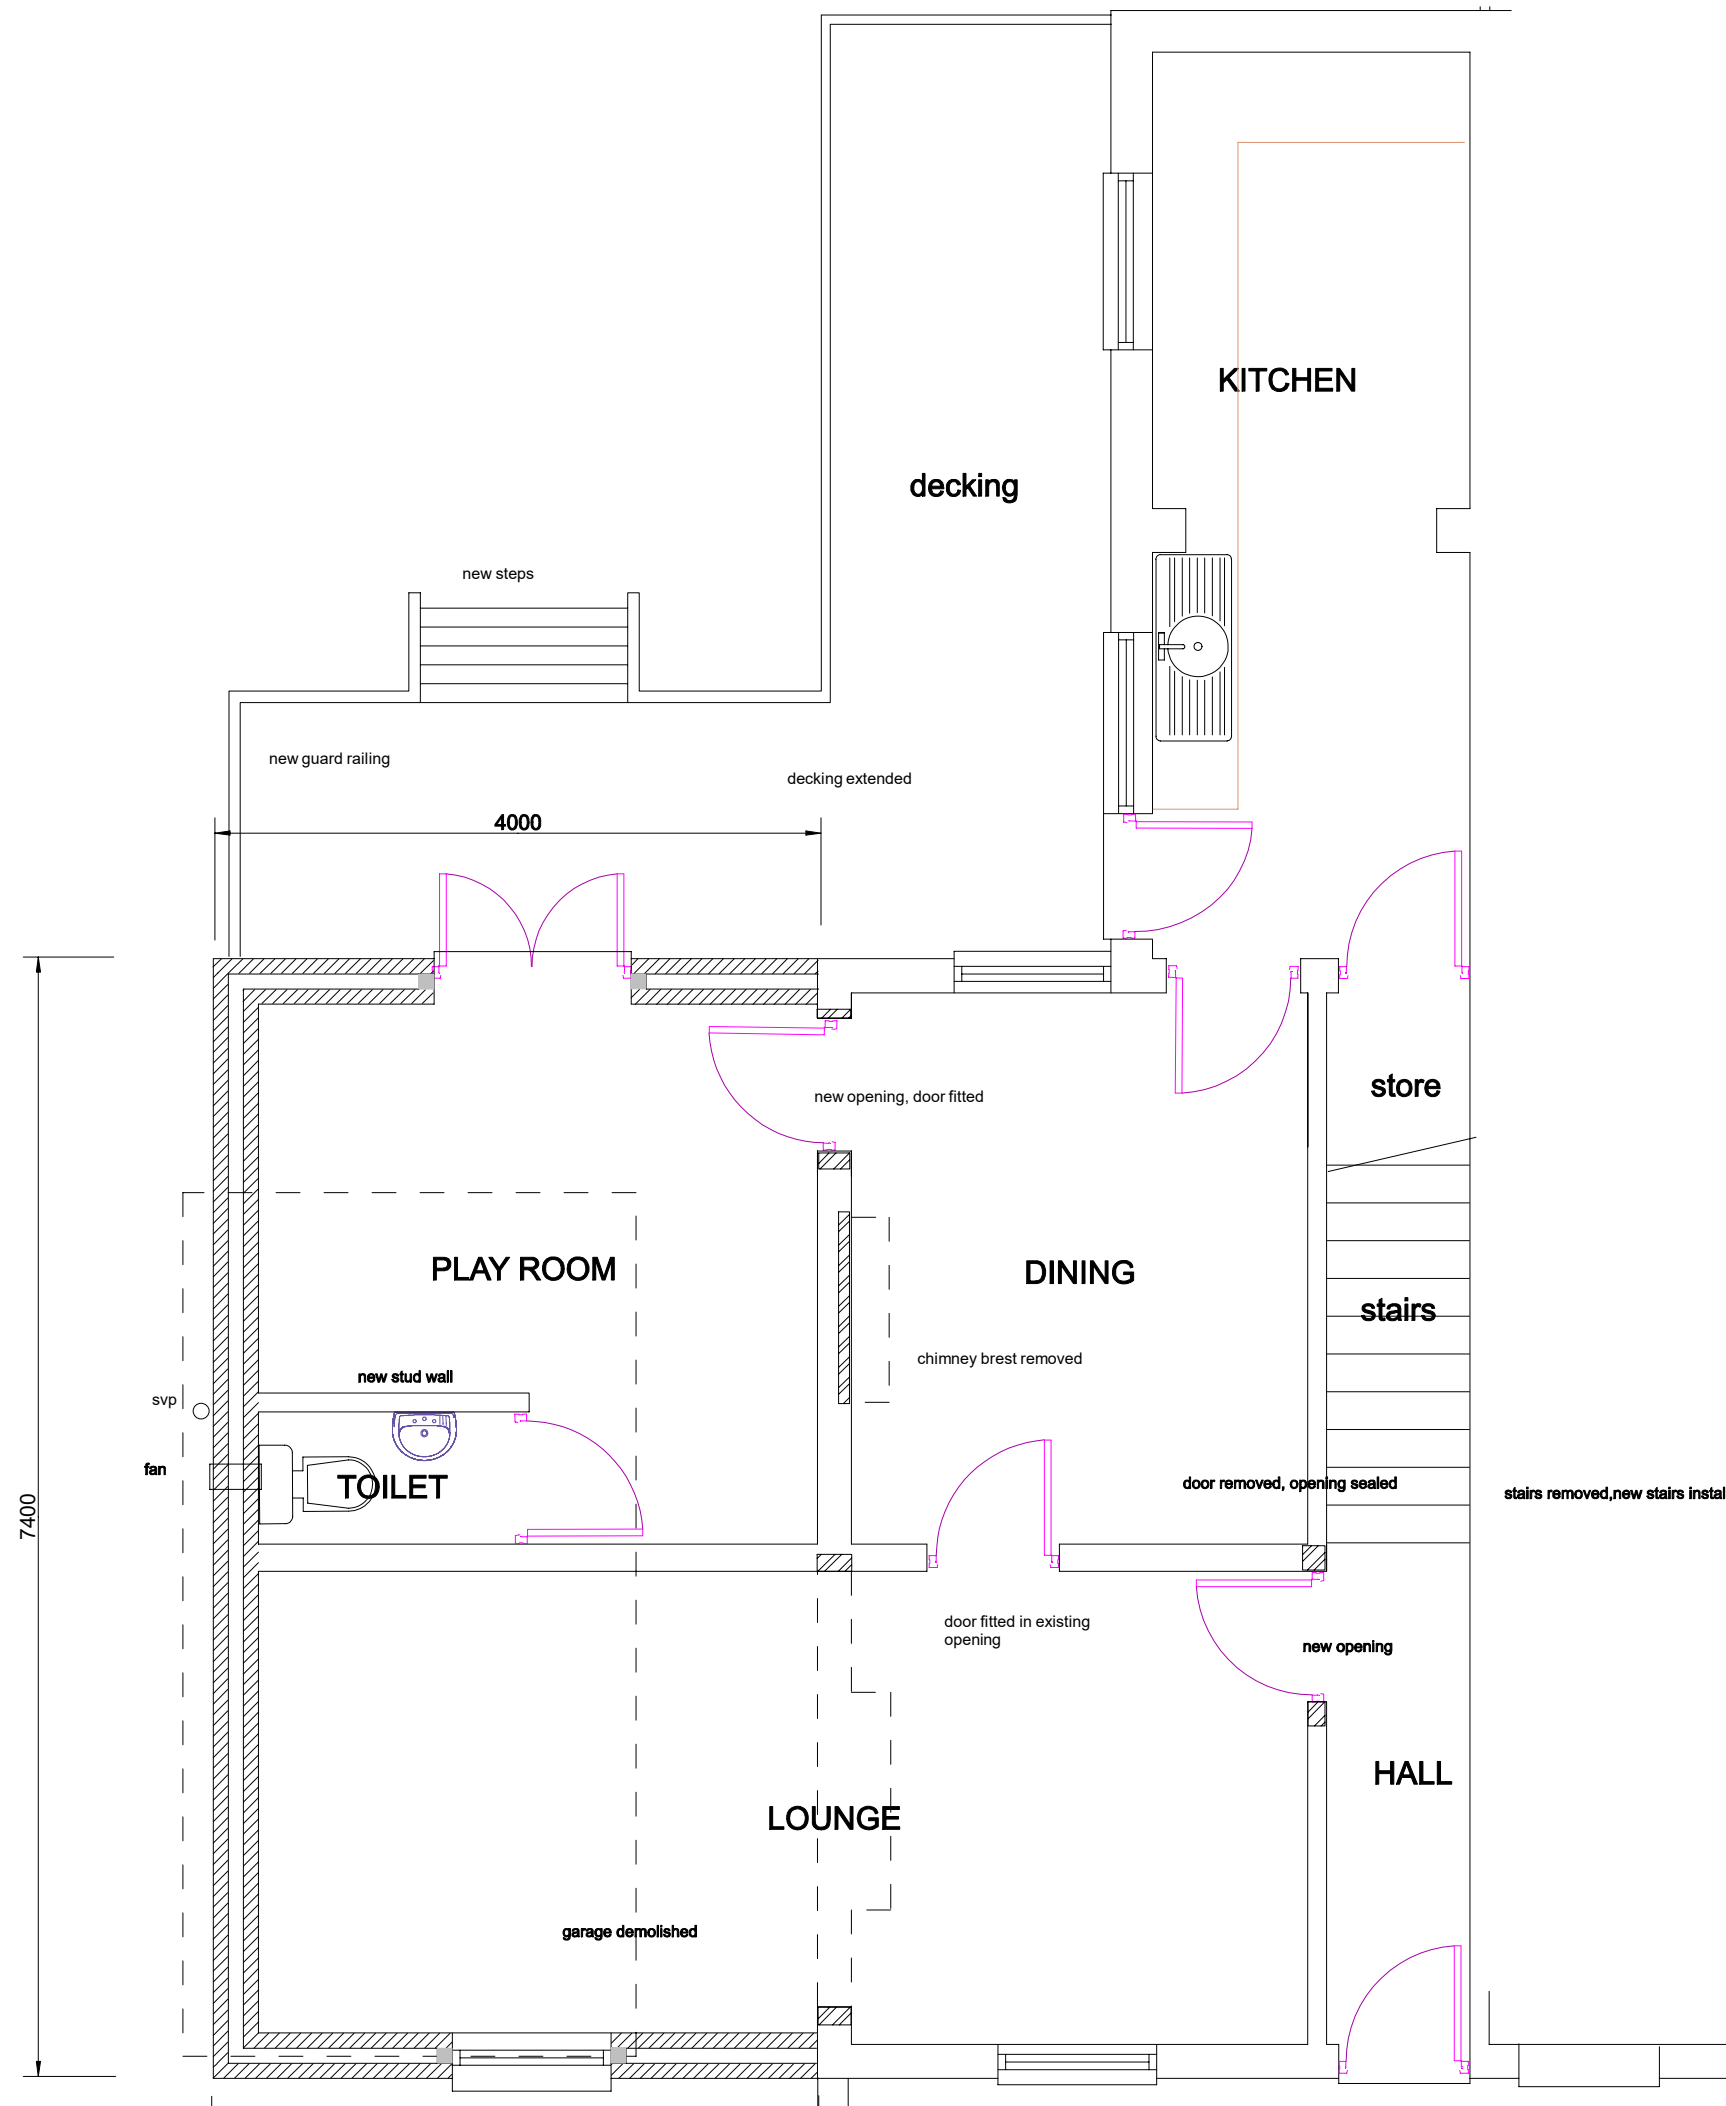

PROPOSED TWO STOREY EXTENSION AT
1 HILLSBROOK TOP TALWYN COEDPOETH LL11 3RA
FOR MR & MRS K WILLIAMS
GROUND FLOOR PLAN PROPOSED
Scale 1.50 Date March 21 Dwg KW03a

Rev Planning submission Dec 22