


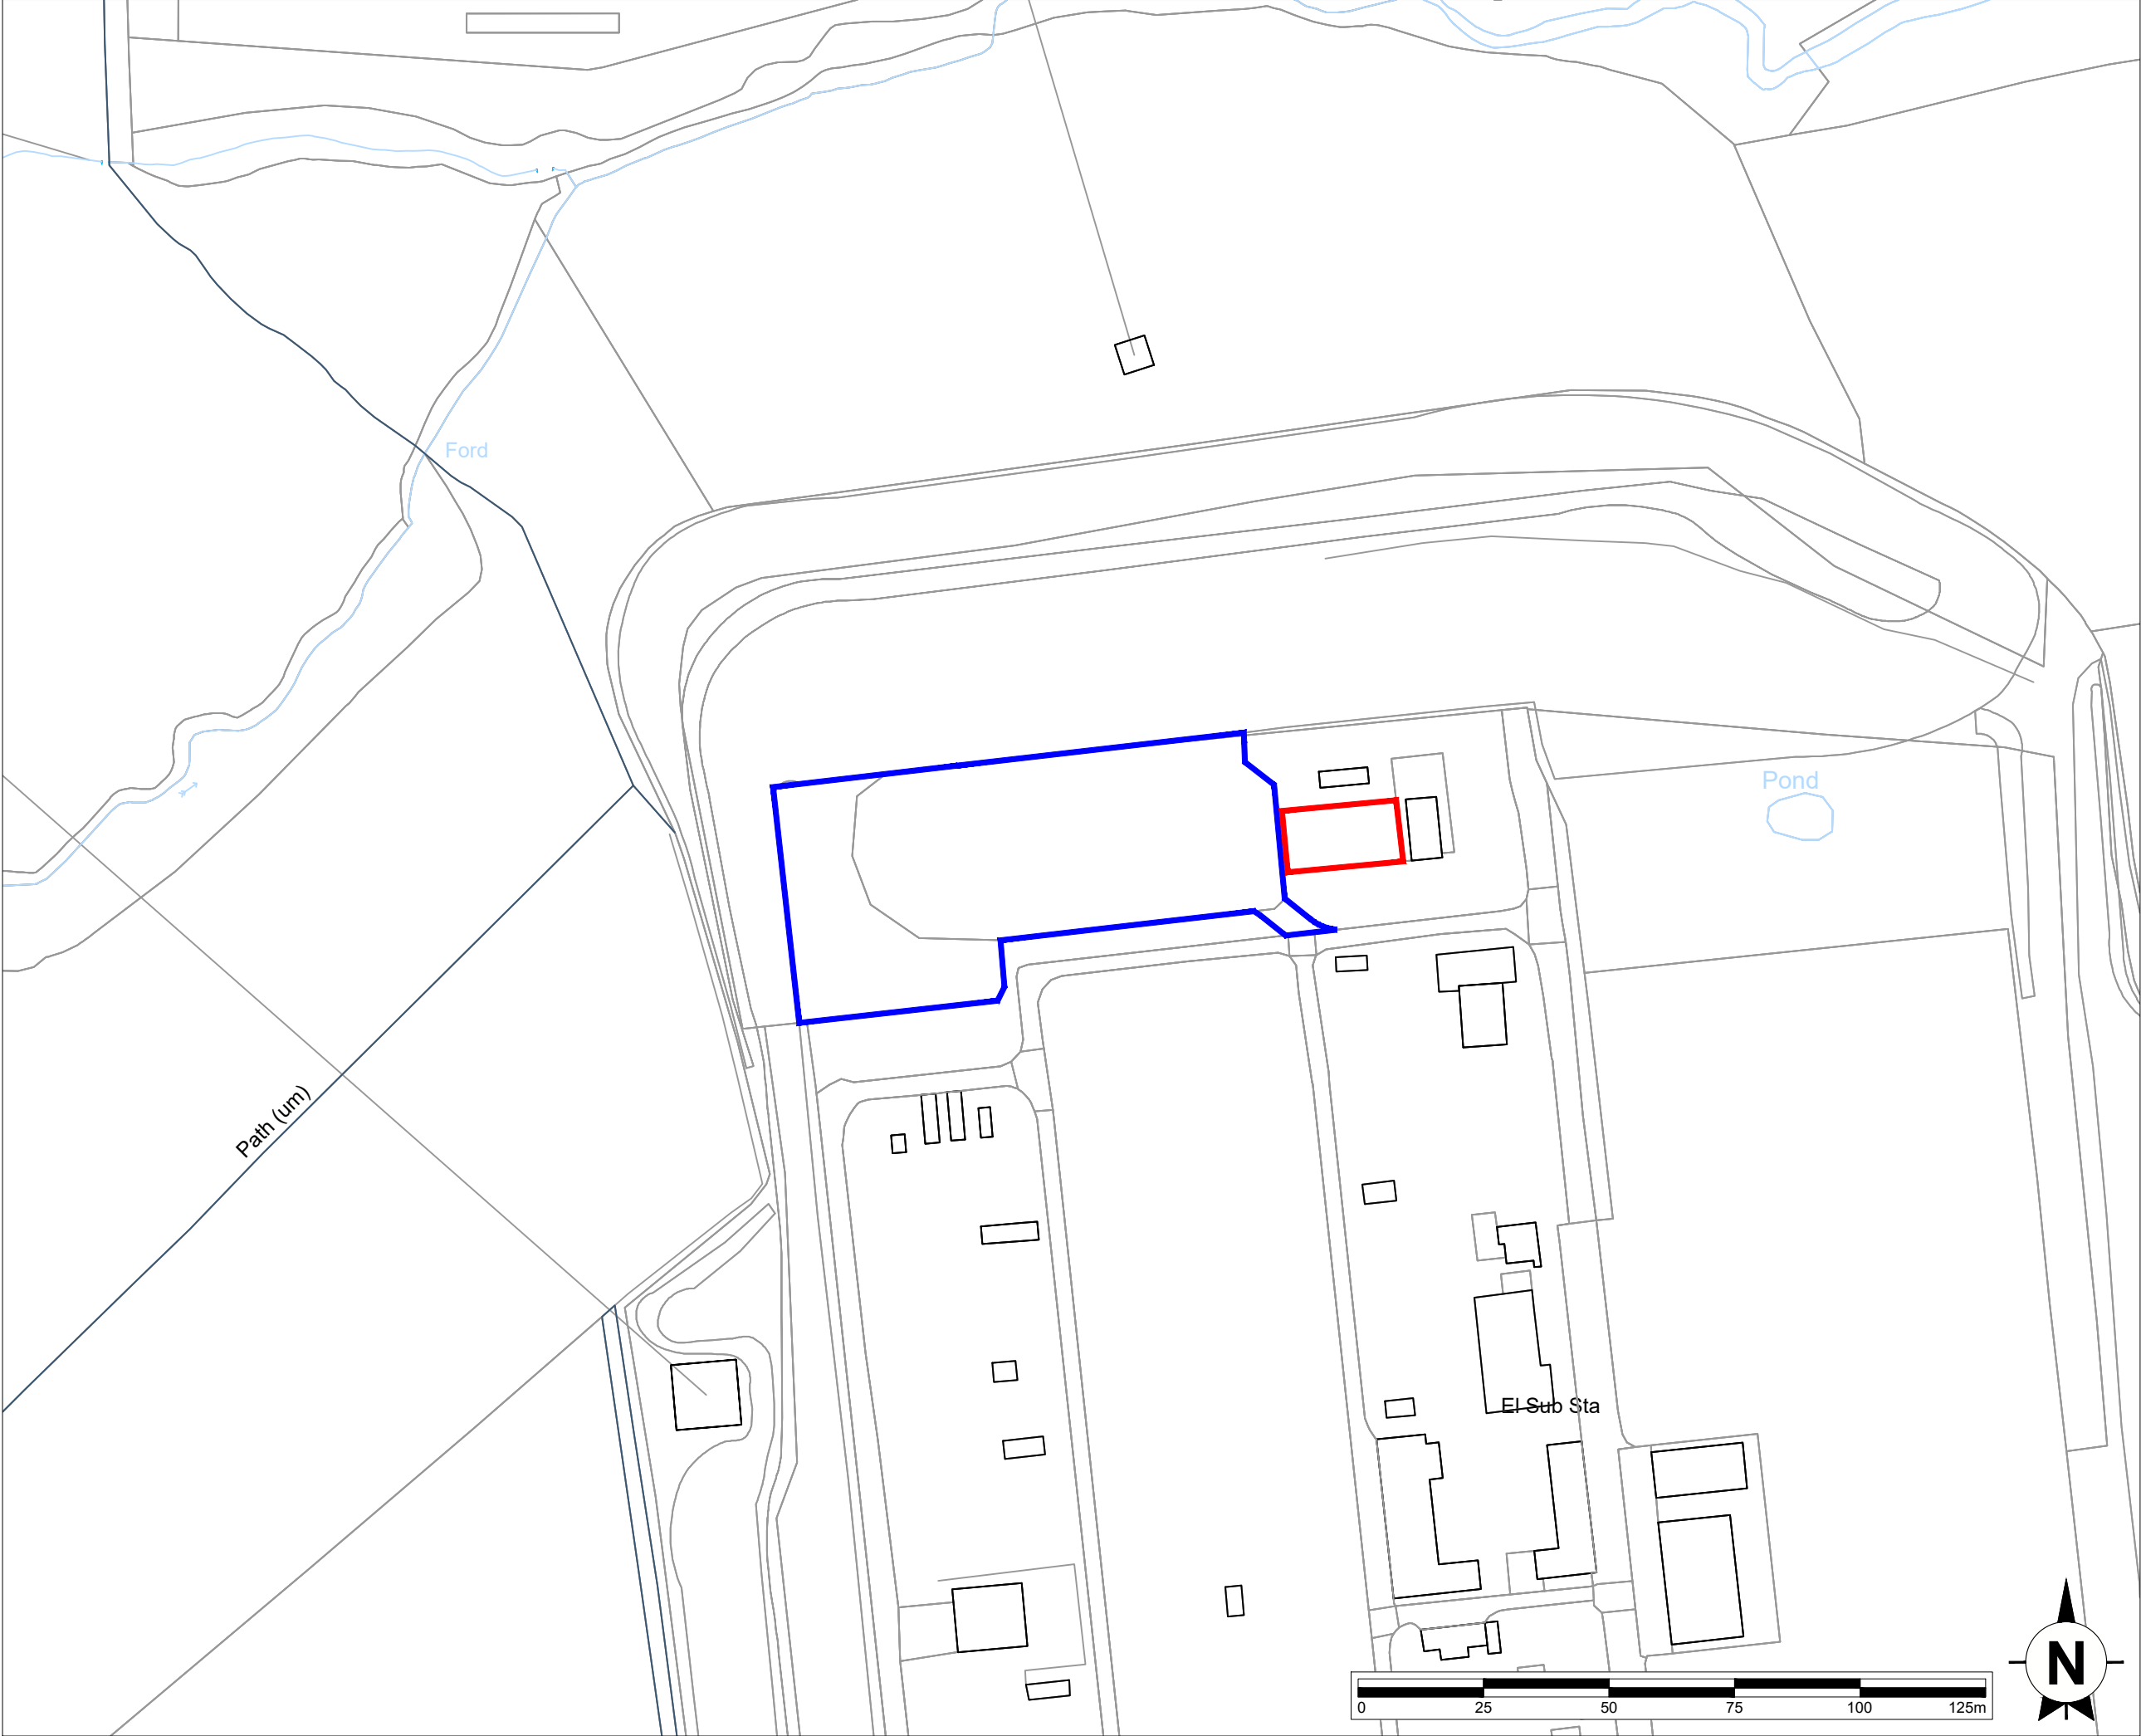

This drawing is the copyright of AXIS P.E.D Limited and may not be loaned, copied or reproduced in any way -or used for any offer, quote, tender or construction purposes without written consent of the company to do so

Follow any figured dimensions - do not scale. IF IN DOUBT ASK.

| Revision History |  | Date |
|------------------|--|------|
|                  |  |      |

Application Boundary  
(281m²)

Other land under the  
applicants control

|                                                          |  |                                                                                    |          |      |
|----------------------------------------------------------|--|------------------------------------------------------------------------------------|----------|------|
| Chester Office:<br>Well House Barns<br>Barton<br>CH4 5DH |  | South Manchester Office:<br>Canella House<br>76 Water Lane<br>Willeslow<br>SK3 5BB |          | axis |
| 0844 8700 007 - www.axisped.co.uk                        |  |                                                                                    |          |      |
| client:<br>PELAGIC ENERGY                                |  |                                                                                    |          |      |
| project:<br>LEGACY BSF GRID CONNECTION                   |  |                                                                                    |          |      |
| drawing title:<br>STATUTORY PLAN                         |  |                                                                                    |          |      |
| date: NOVEMBER 2022                                      |  | drawn by:                                                                          | checked: |      |
| drawing number:<br>2658-02-014                           |  | SM                                                                                 | PR       |      |
| scale(s): 1:1250@A3                                      |  | status:                                                                            | rev:     |      |
| planning environment design                              |  |                                                                                    |          |      |