


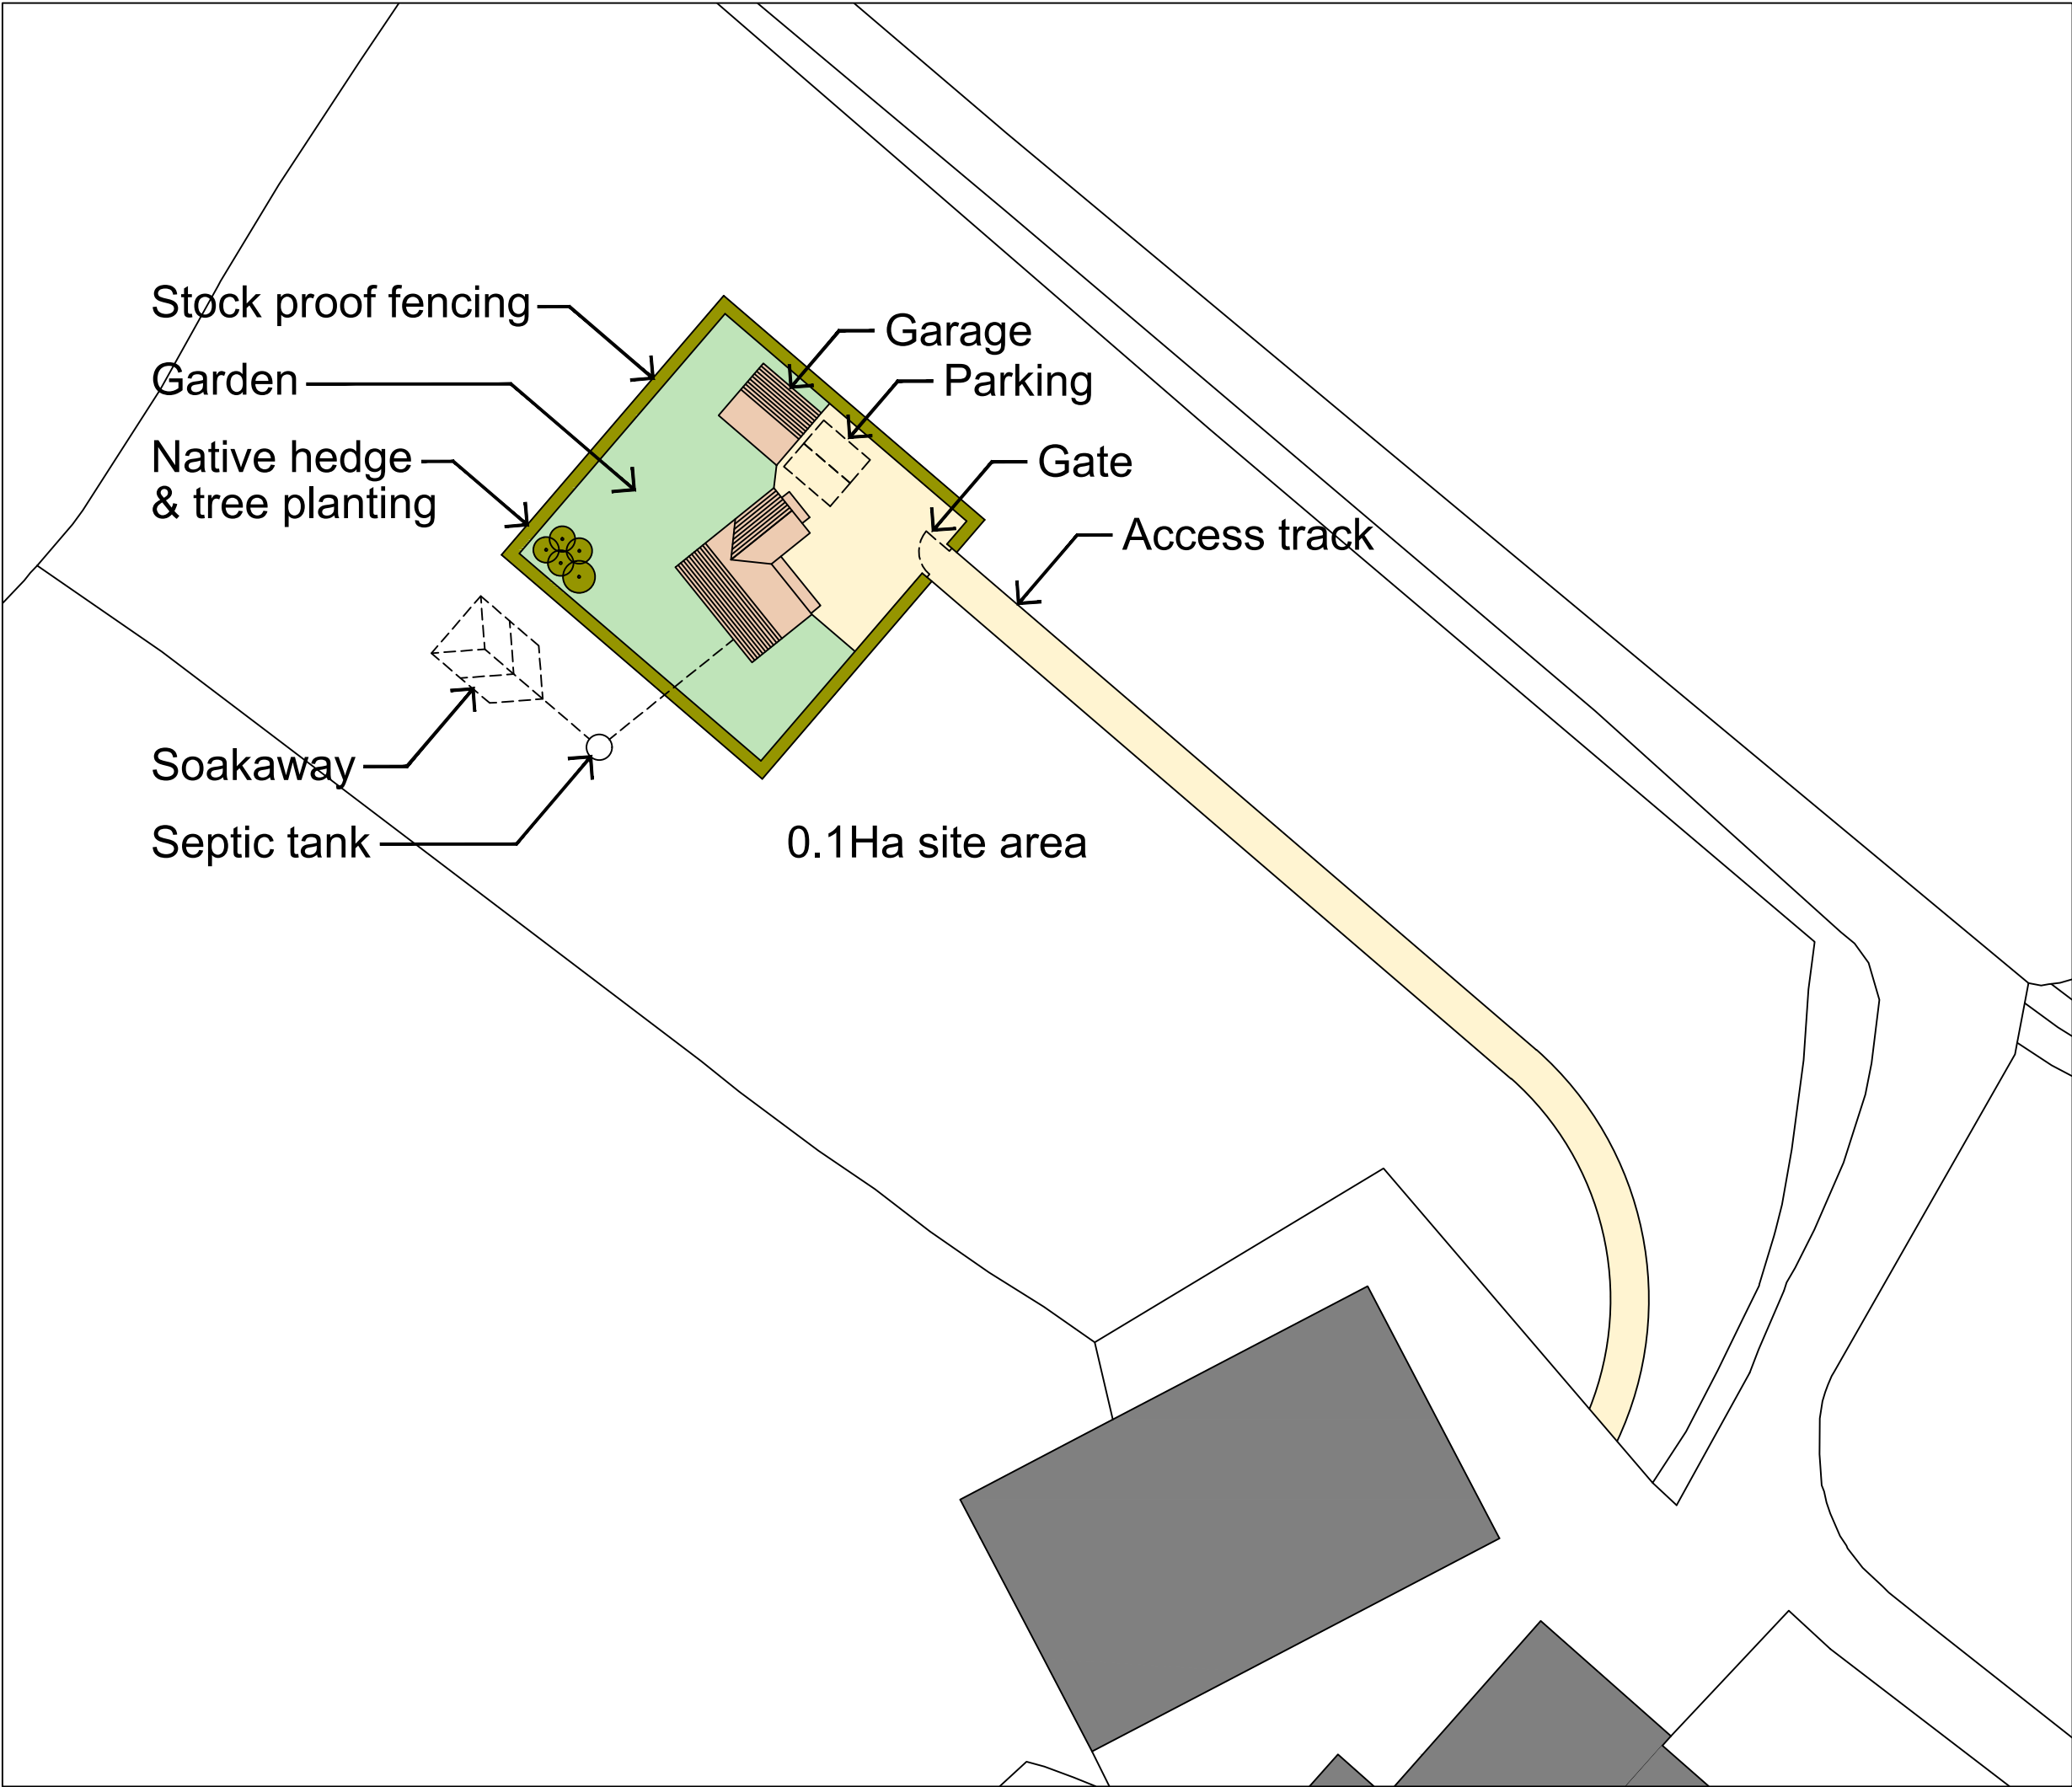

THIS DRAWING IS TO BE READ IN CONJUNCTION WITH ALL RELATED DRAWINGS. ALL DIMENSIONS MUST BE CHECKED AND VERIFIED ON SITE BEFORE COMMENCING ANY WORK OR PRODUCING SHOP DRAWINGS. THE ORIGINATOR SHOULD BE NOTIFIED IMMEDIATELY OF ANY DISCREPANCY. THIS DRAWING IS COPYRIGHT AND REMAINS THE PROPERTY ROGER PARRY & PARTNERS.

| Rev | Description | Date       | By  |
|-----|-------------|------------|-----|
| -   | -           | year/mm/dd | -.- |



Residential - Agricultural - Commerical

|                |                                                           |       |            |
|----------------|-----------------------------------------------------------|-------|------------|
| Project;       | Proposed Rural Enterprise Dwelling                        |       |            |
| Drawing Title; | Proposed Block Plan                                       |       |            |
| Location;      | Land at High Lanes, Iscoyd, Whitchurch, Wrexham, SY13 3AZ |       |            |
| Client;        | Mr Martinez                                               |       |            |
| Scale(s);      | 1:500 @ A3                                                |       |            |
| Drawing No;    | 75026 / GD / 003                                          | Rev;  | -          |
| Drawn By;      | NB                                                        | Date; | 2022/03/31 |

HOGSTOW HALL, MINSTERLEY  
SHREWSBURY, SHROPSHIRE. SY5 0HZ  
Tel: 01743 791336 Fax: 01743 792770  
E-mail: mail@rogerparry.net  
Web address: www.rogerparry.net  
Roger Parry & Partners LLP partnership no. OC312203  
Registered Office Hogstow Hall, Minsterley, Shrewsbury, SY5 0HZ  
Registered in England and Wales.  
A list of members of the LLP is available at the above address.