

Canal Cottage

Approval

NOTES:

this drawing is the copyright of EMS DESIGN and must not be reproduced in whole or part or used for the execution of works without their permission.

all dimensions to be checked on site prior to commencement of construction works and the architect notified of any discrepancy.



figured dimensions are to be used in preference to scaled dimensions.

no deviation from this drawing will be permitted without prior consent of the architect.

all drawings are prepared subject to a full measured and structural survey of the buildings and site.

all structural work is subject to the appointment of a structural engineer to confirm and agree the structural proposals.

Revision

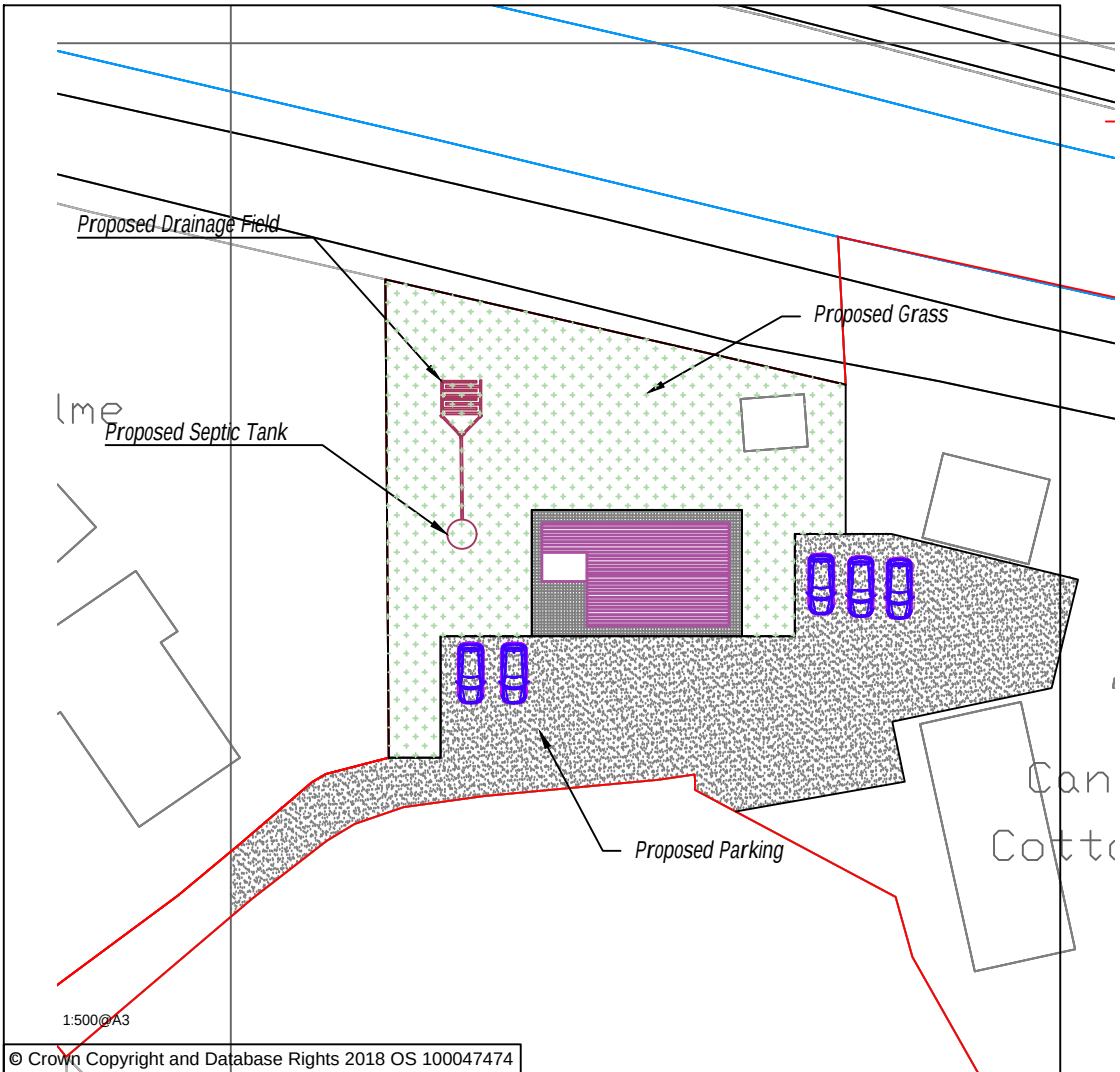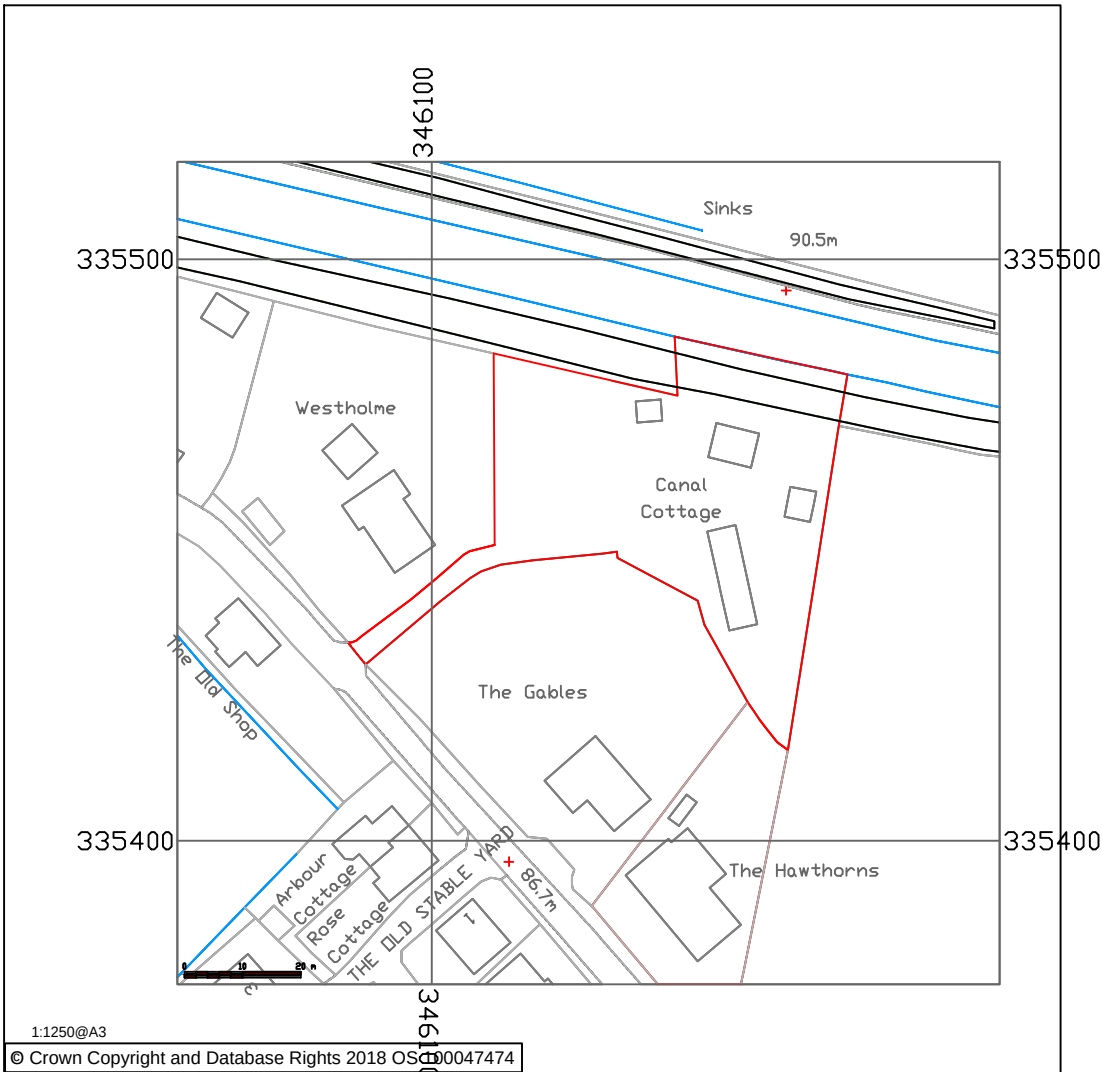

DRAWING ISSUED AS:

Preliminary

For Approval (see (a))

For Construction

APPROVAL

We the purchasers confirm that this drawing is a correct interpretation of the project requirements and that all details are correct.

Approved By:-

Date:-



CLIENT
Mr C Davey

PROJECT
Log Cabin / Garden Room

DRAWING
Location and Plot Plan Septic Tank and Drainage Field

STATUS

Approval

SCALE 1:1250@A3

1:500@A3

DRAWING NO. CD-100-001B

DATE 09/08/22

REV
