



Section 1

1 : 100

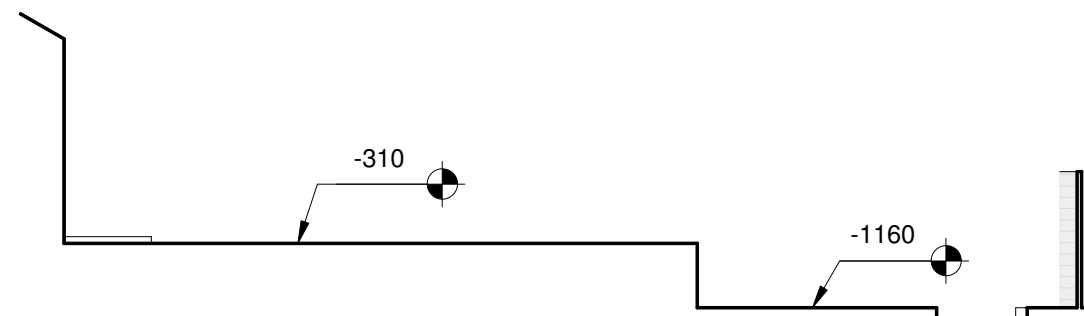

Section 2

1 : 100

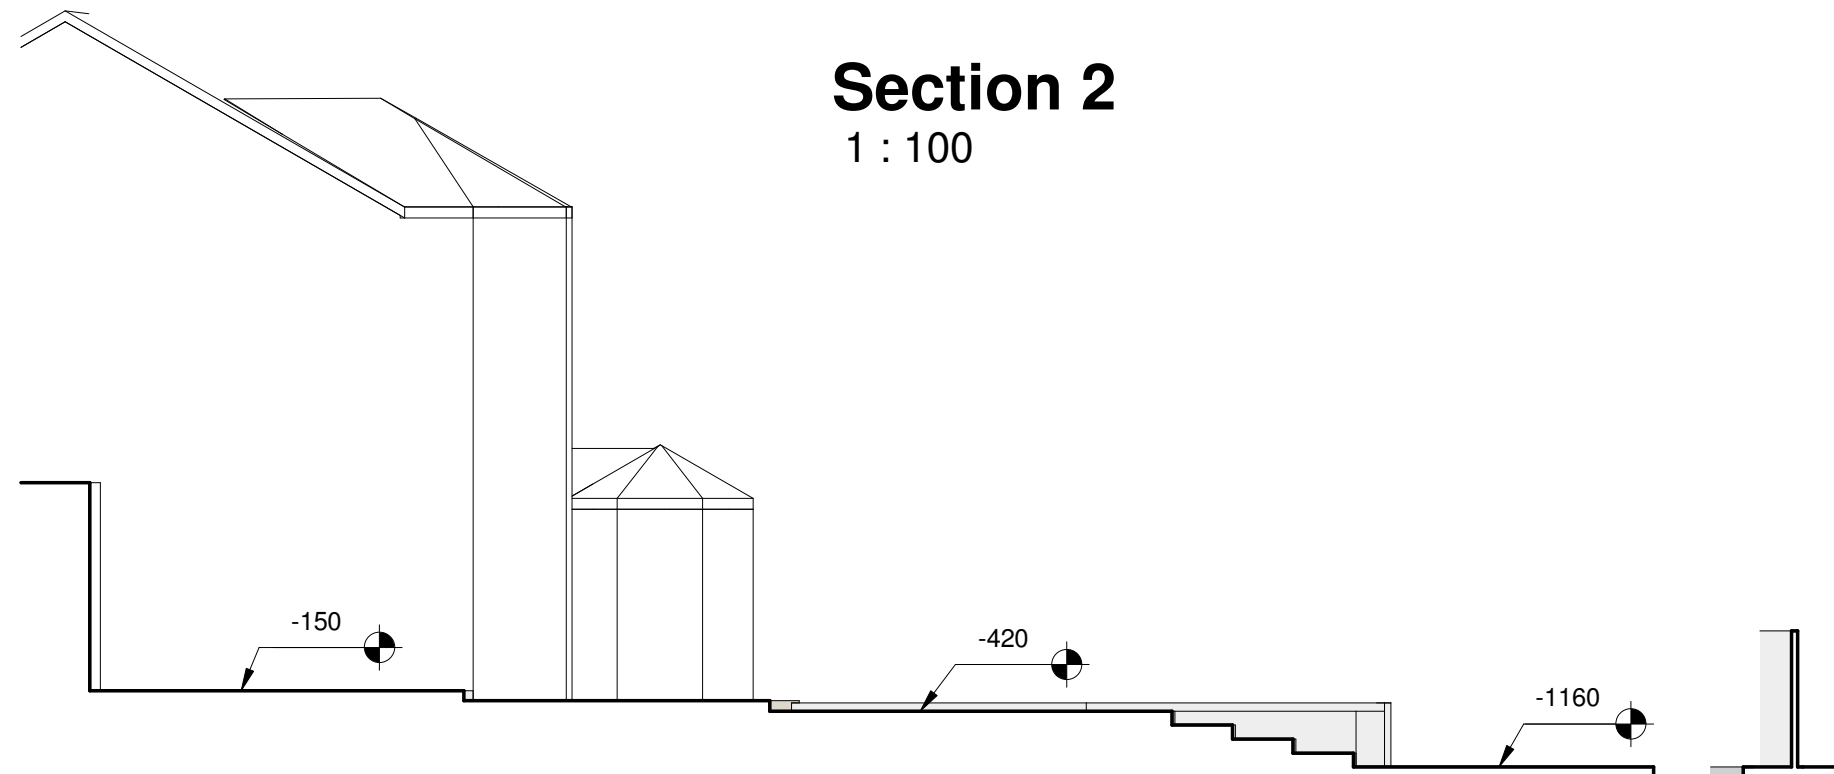

Section 3

1 : 100



ARKIFY LTD.
36 Plas Tirion, Nant Parc,
Johnstown, Wrexham LL14 1UR
07543968690
geraint@arkify.uk
www.arkify.uk

Project: High Ridge, Oak Alyn Court		
Title: Proposed Sections		
Scale @ A3: 1 : 100	Author: GE	Date: 30/05/23
Project Ref: 23-28	Drawing No: A200	Rev. -