




1 FRONT ELEVATION_
1 : 50

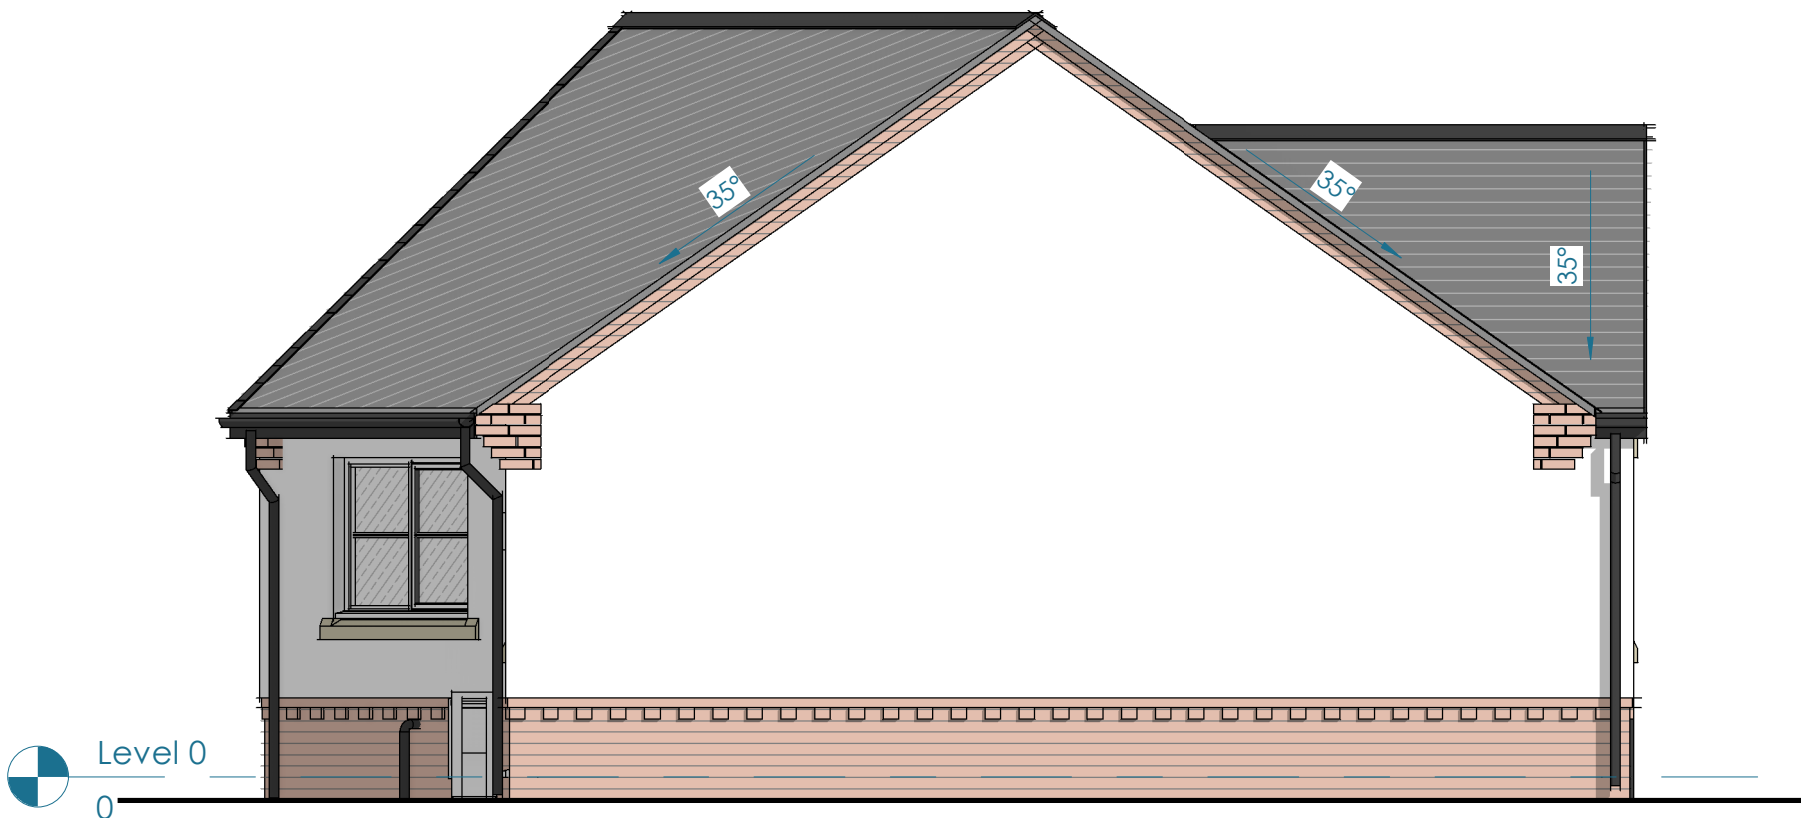


2 SIDE A ELEVATION_
1 : 50



3 BAY WINDOW ELEVATION_
1 : 50



4 REAR ELEVATION_
1 : 50

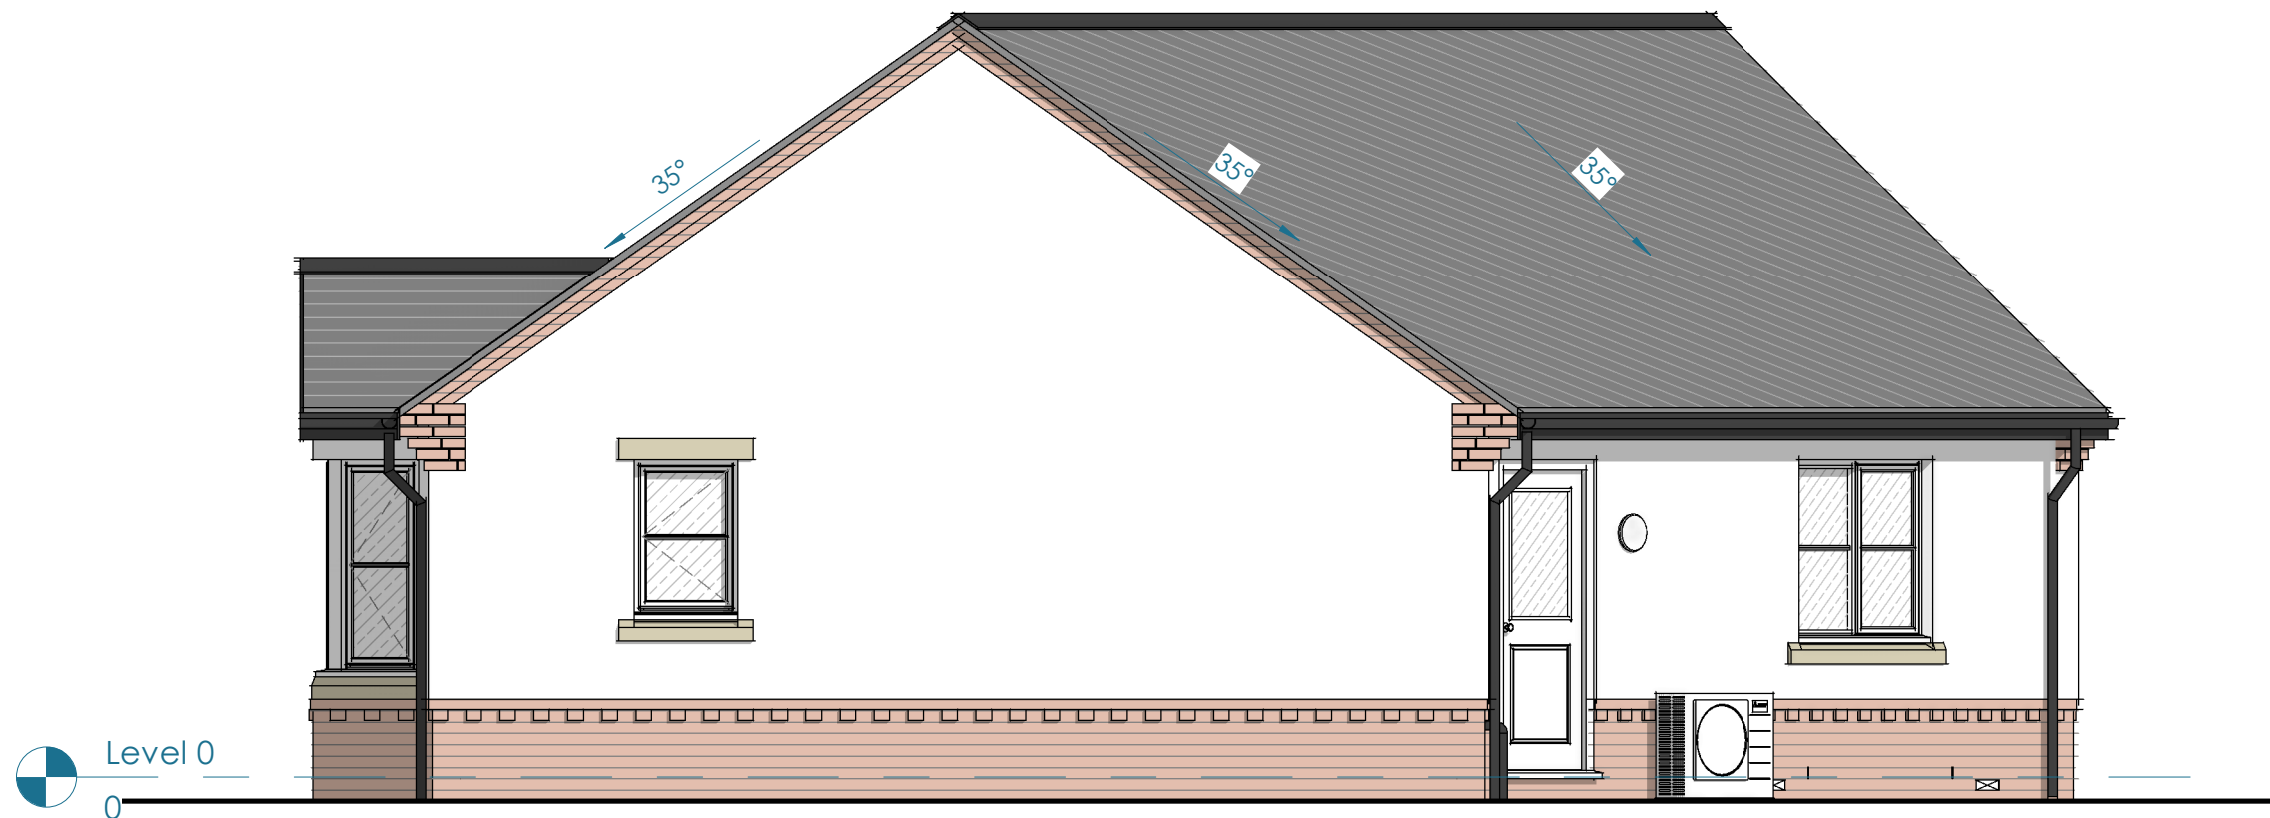

5 SIDE B ELEVATION_
1 : 50

MATERIAL LEGEND

roof
brick
render
cill & head
windows
rainwater goods

Forticrete SL8 Slate grey roofing tile
65mm Ibstock A3577A Calderstone Claret facing brick
Terrix Polymer Silicate Render K10010
Abbey Artstone M05 Stone cills & headers
White UPVC
black UPVC