
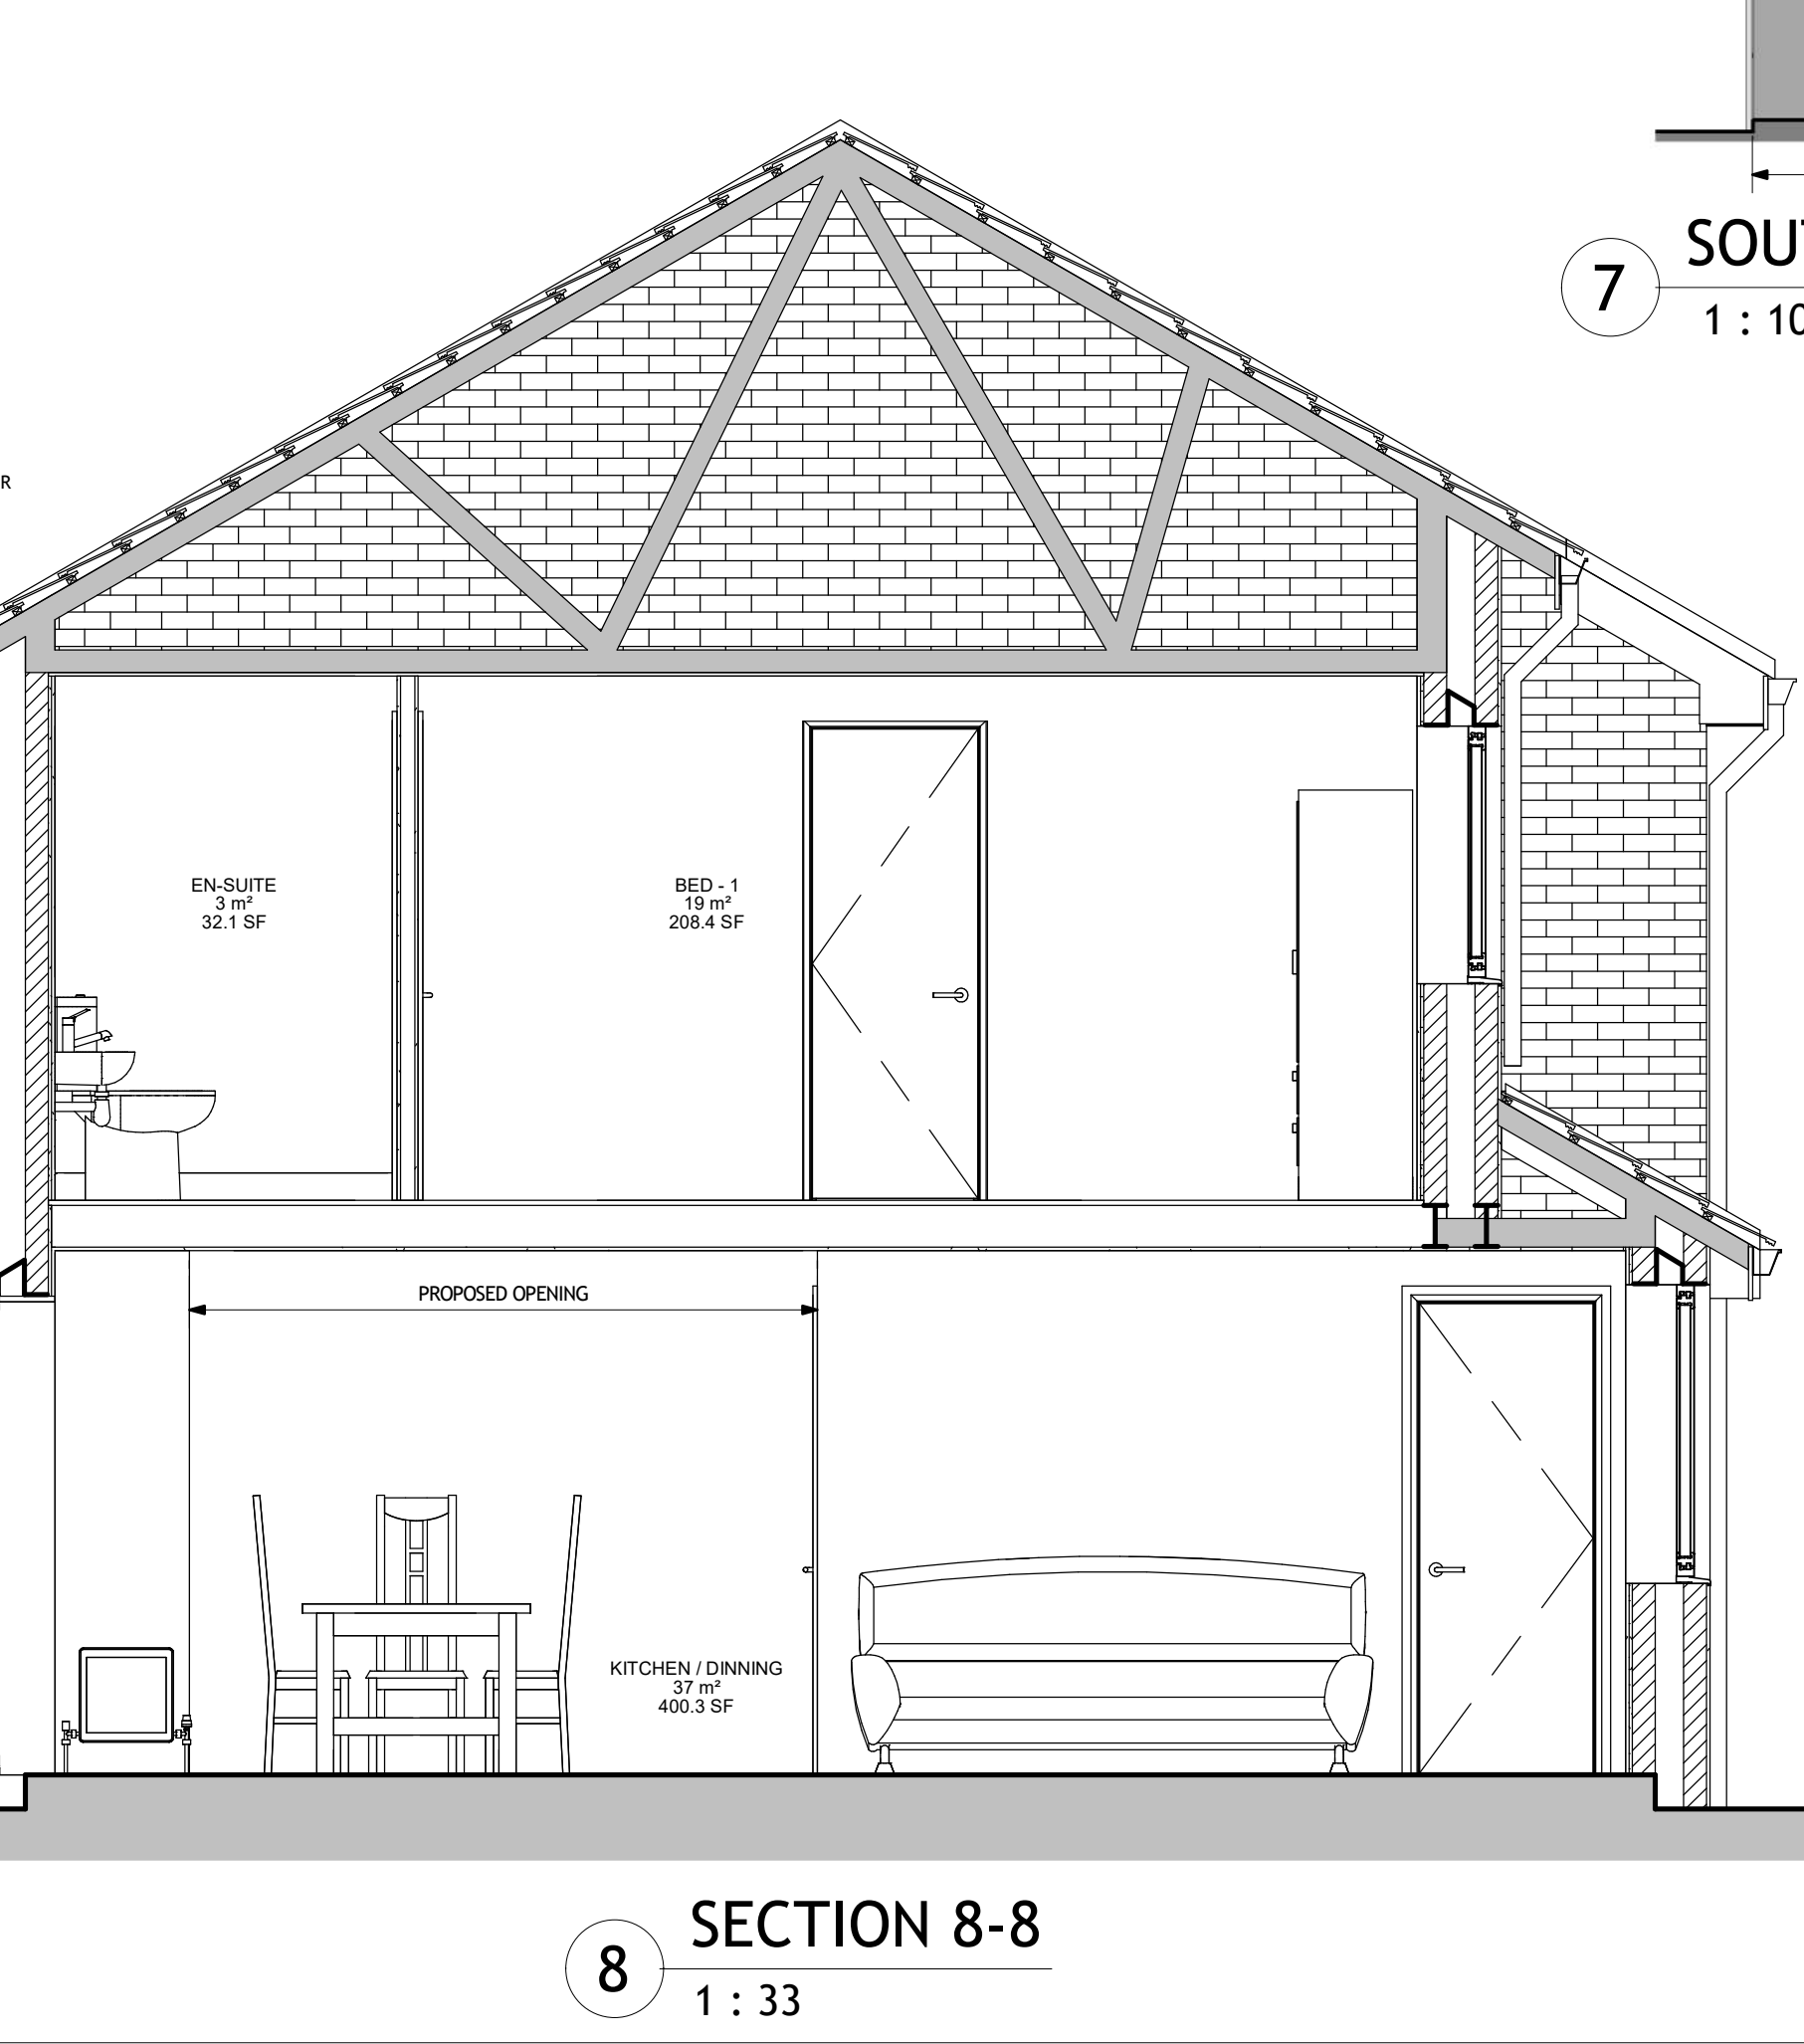
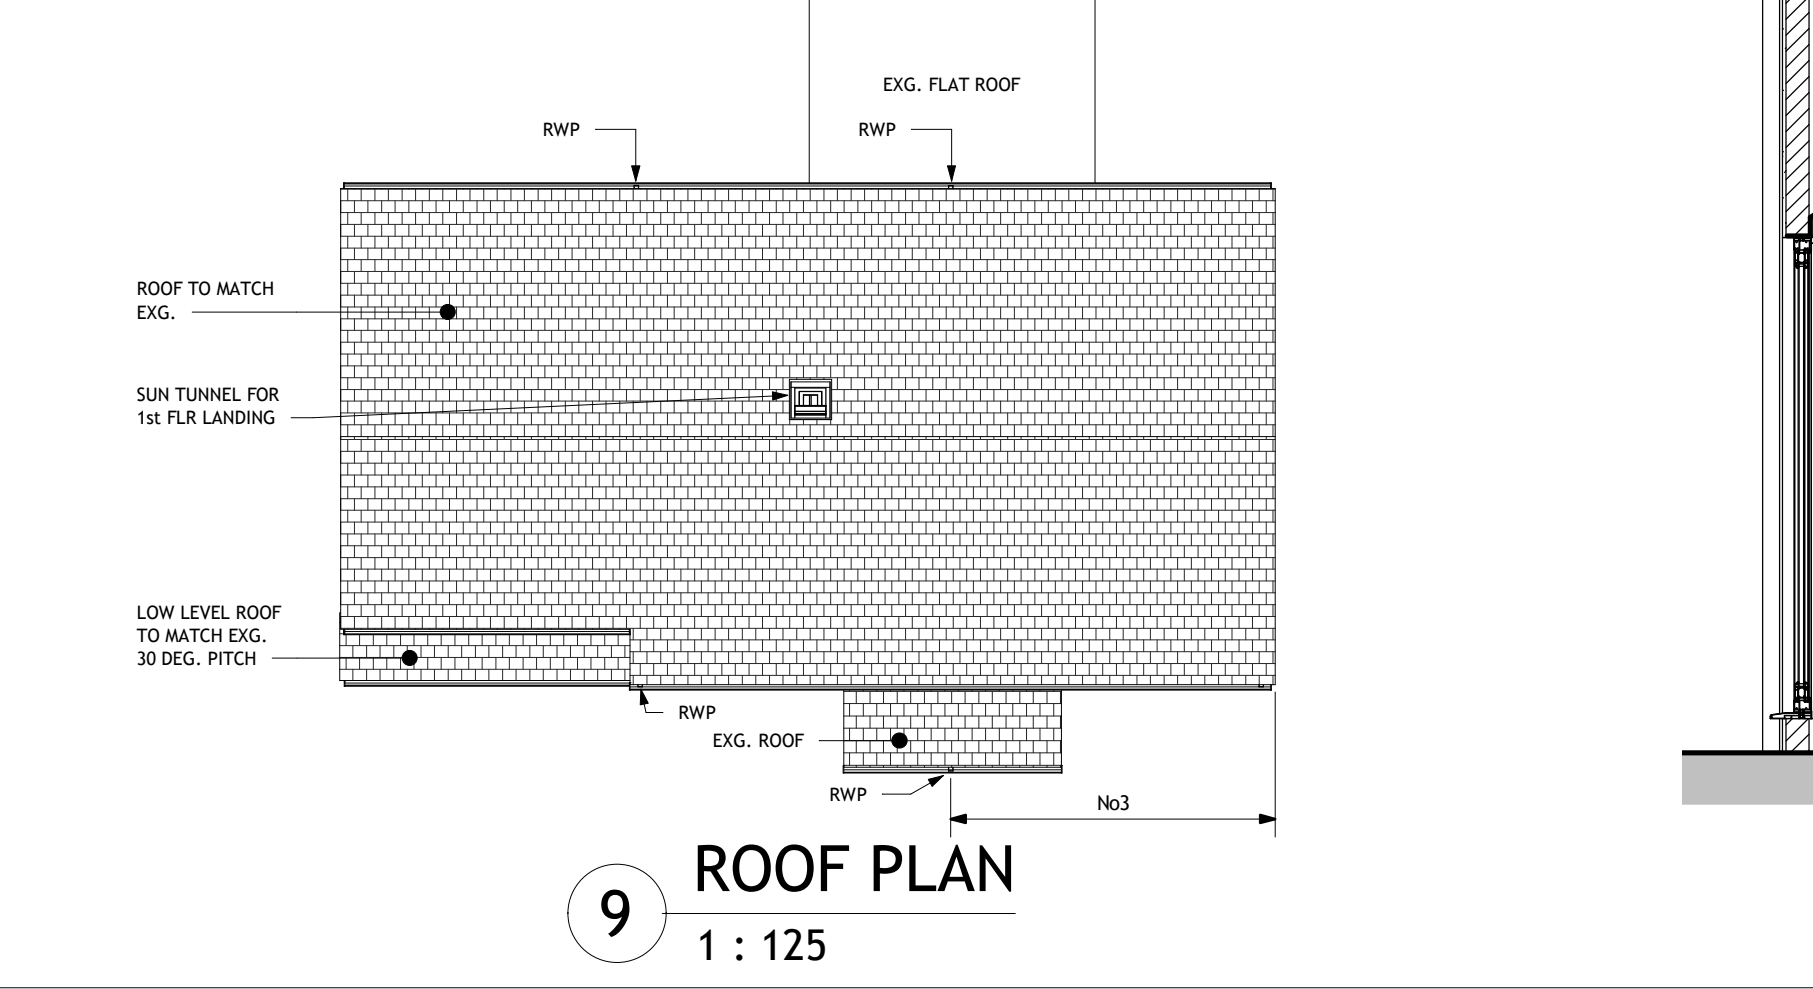
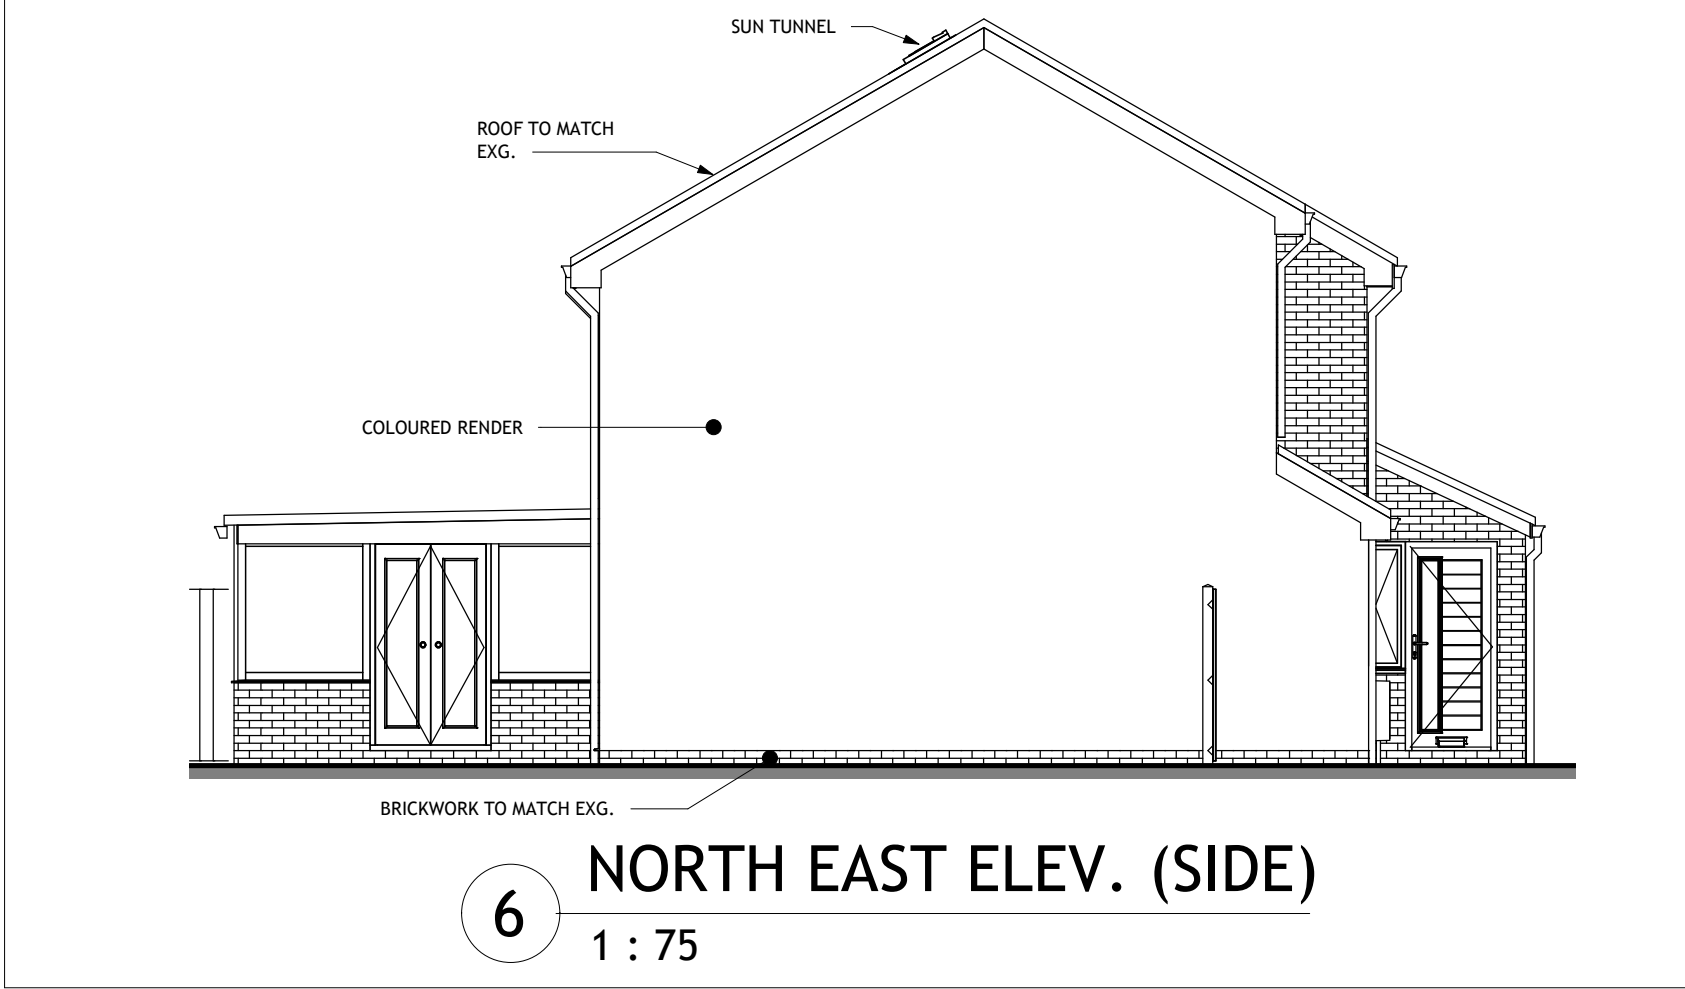
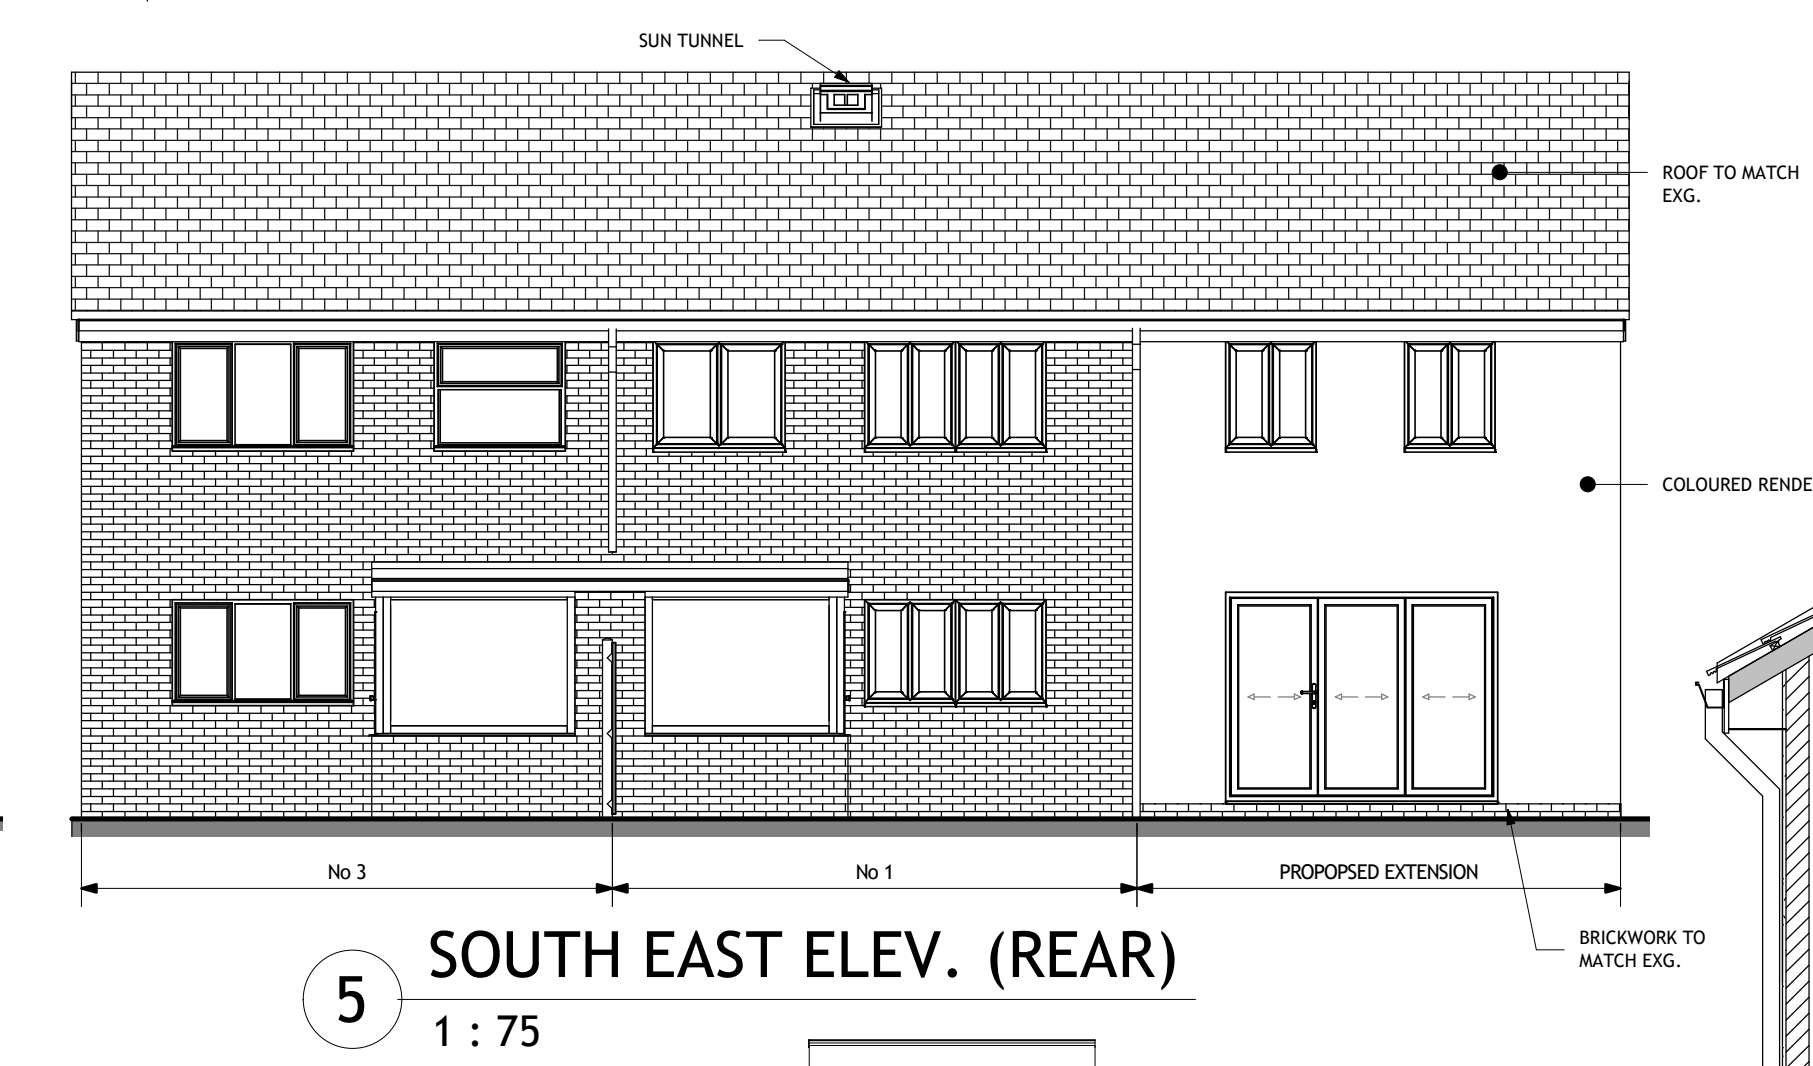
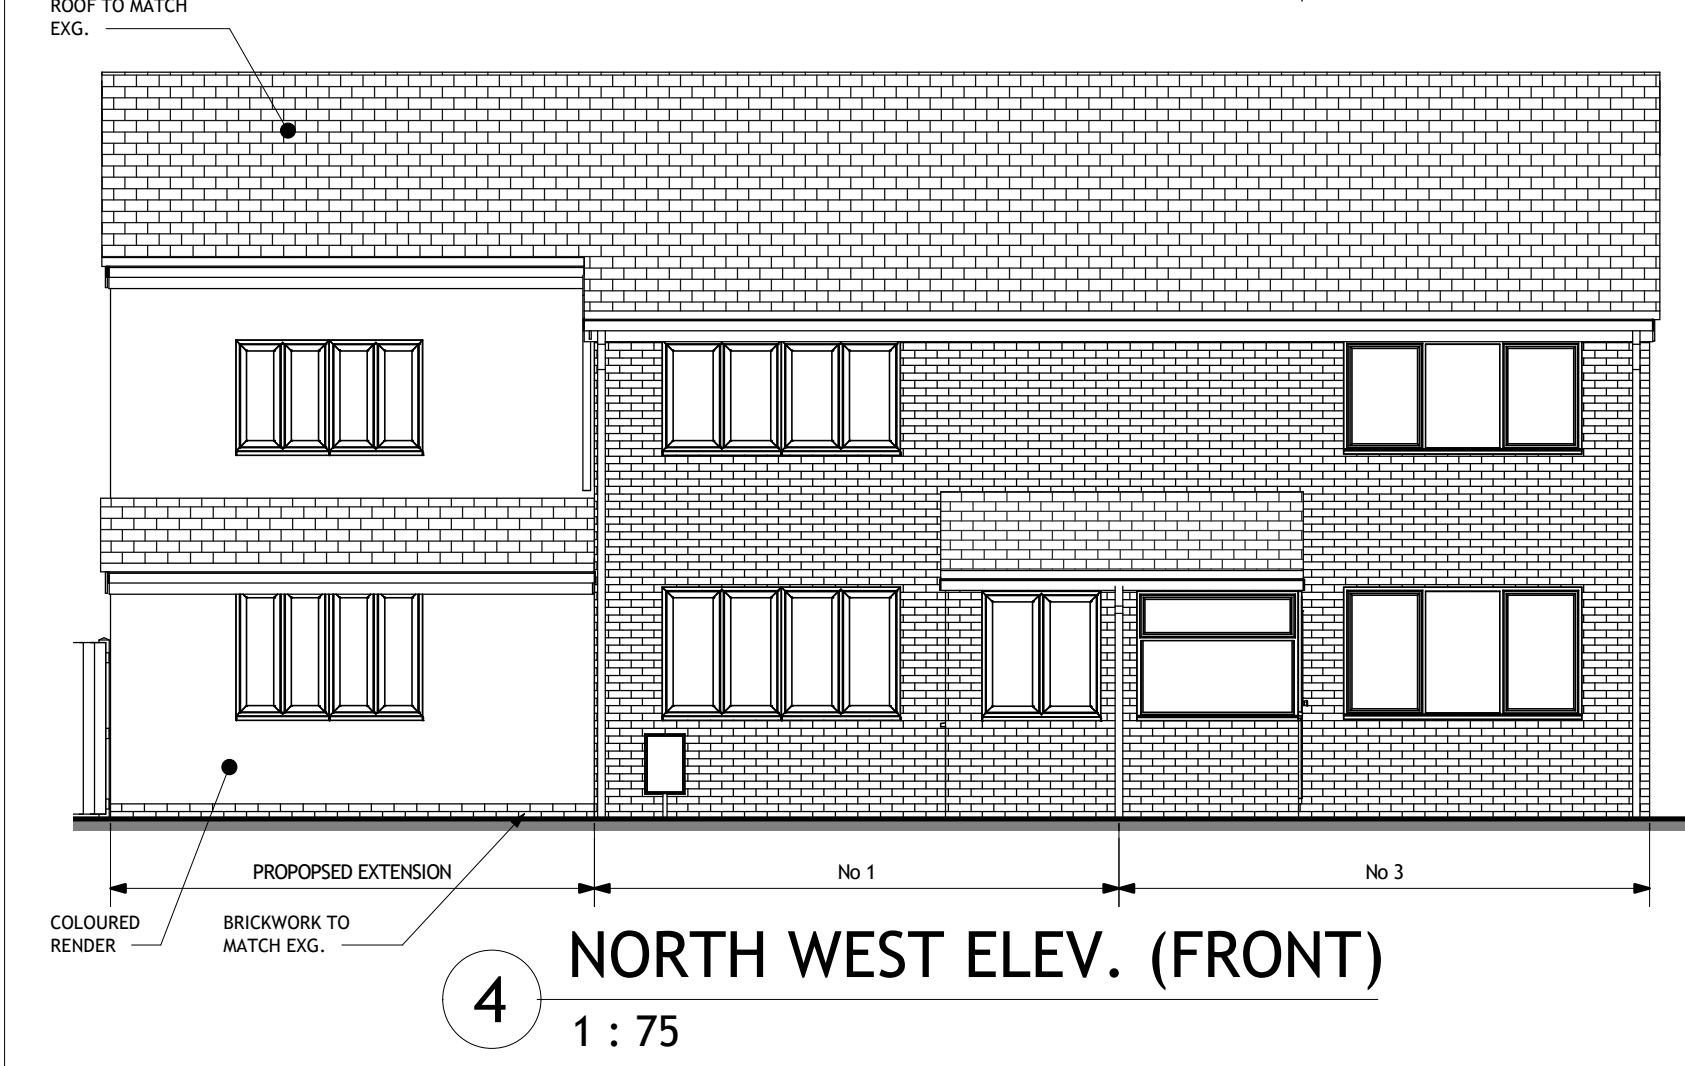
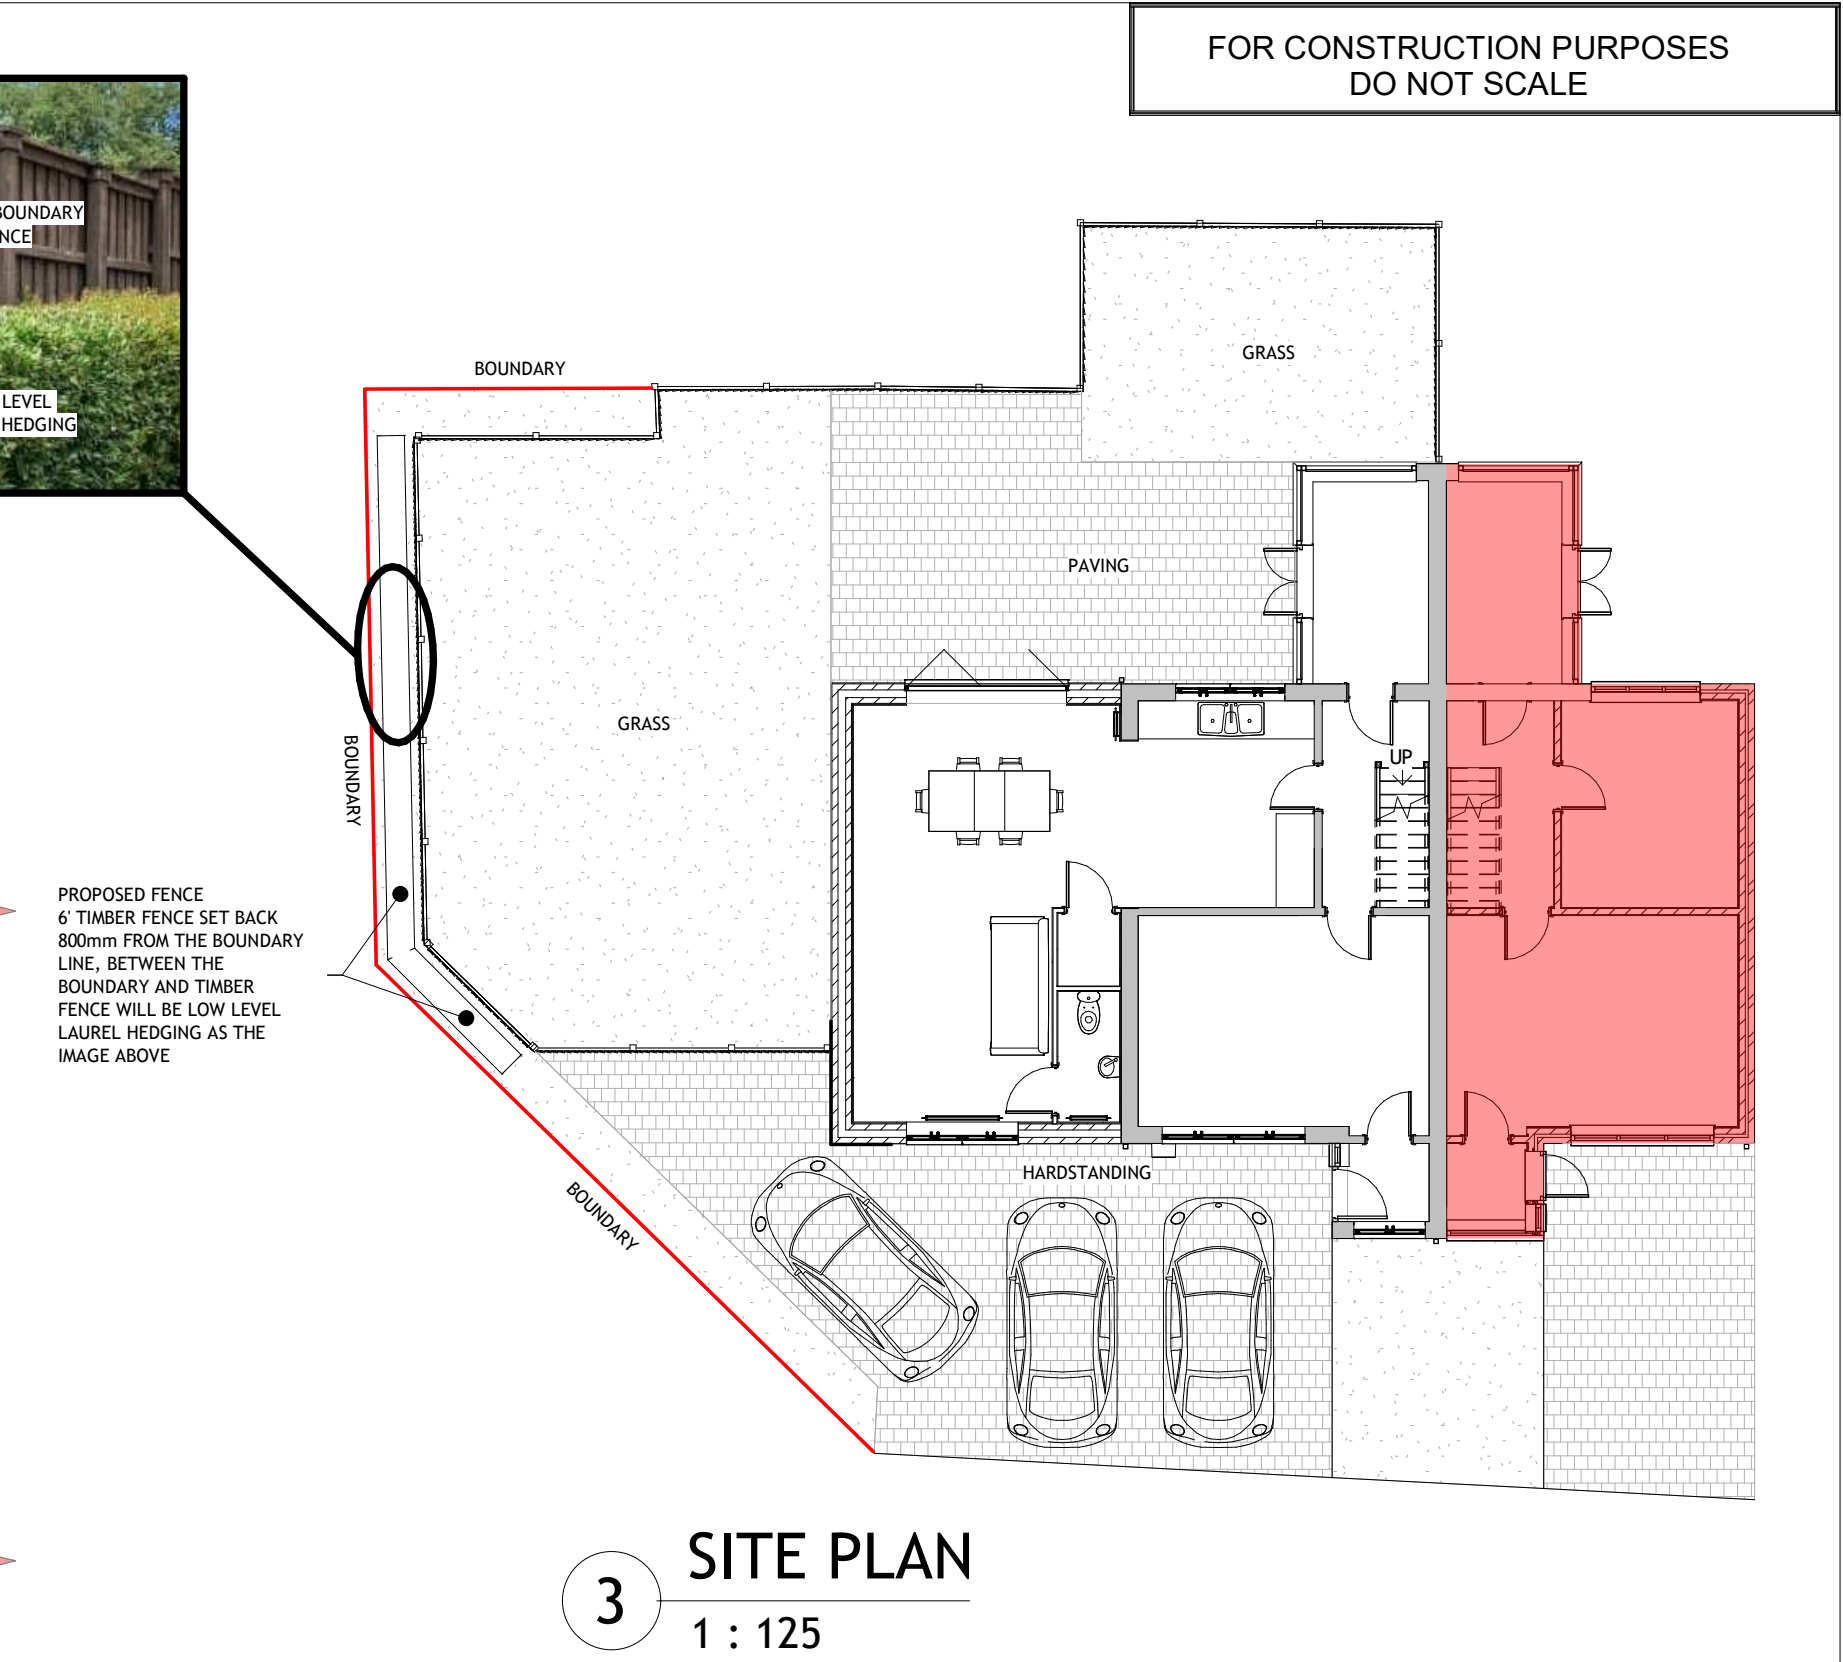
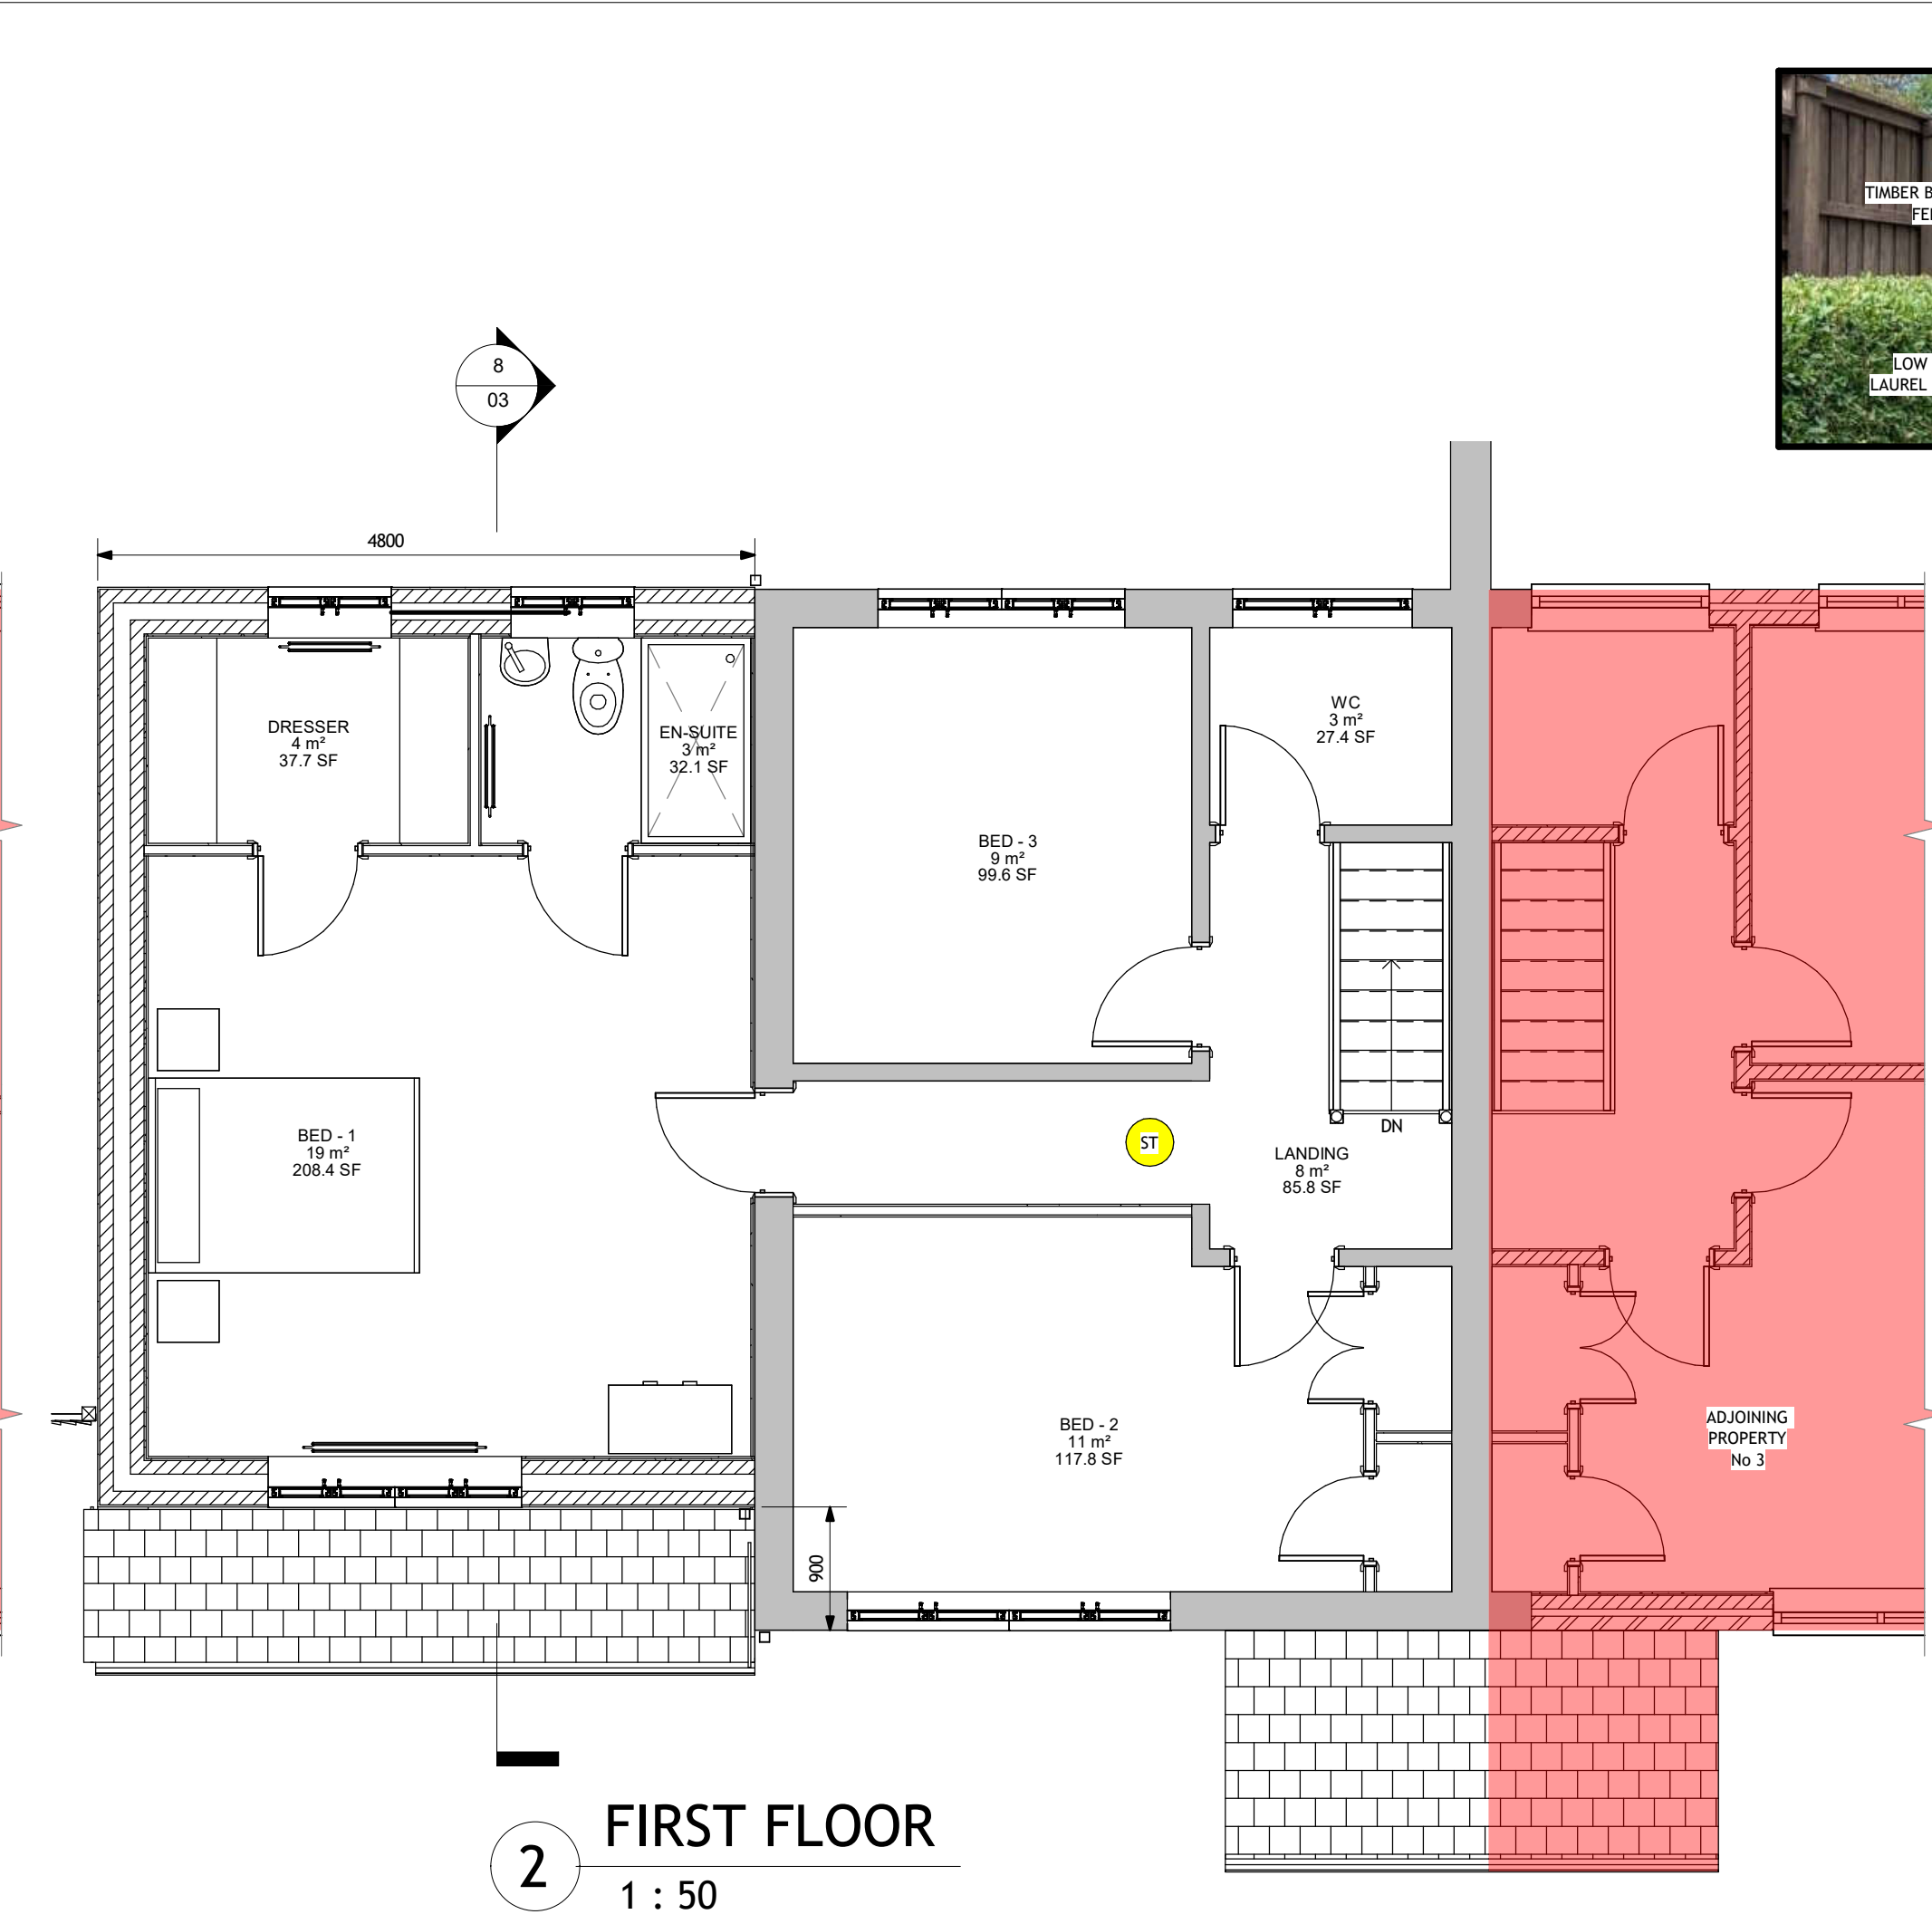
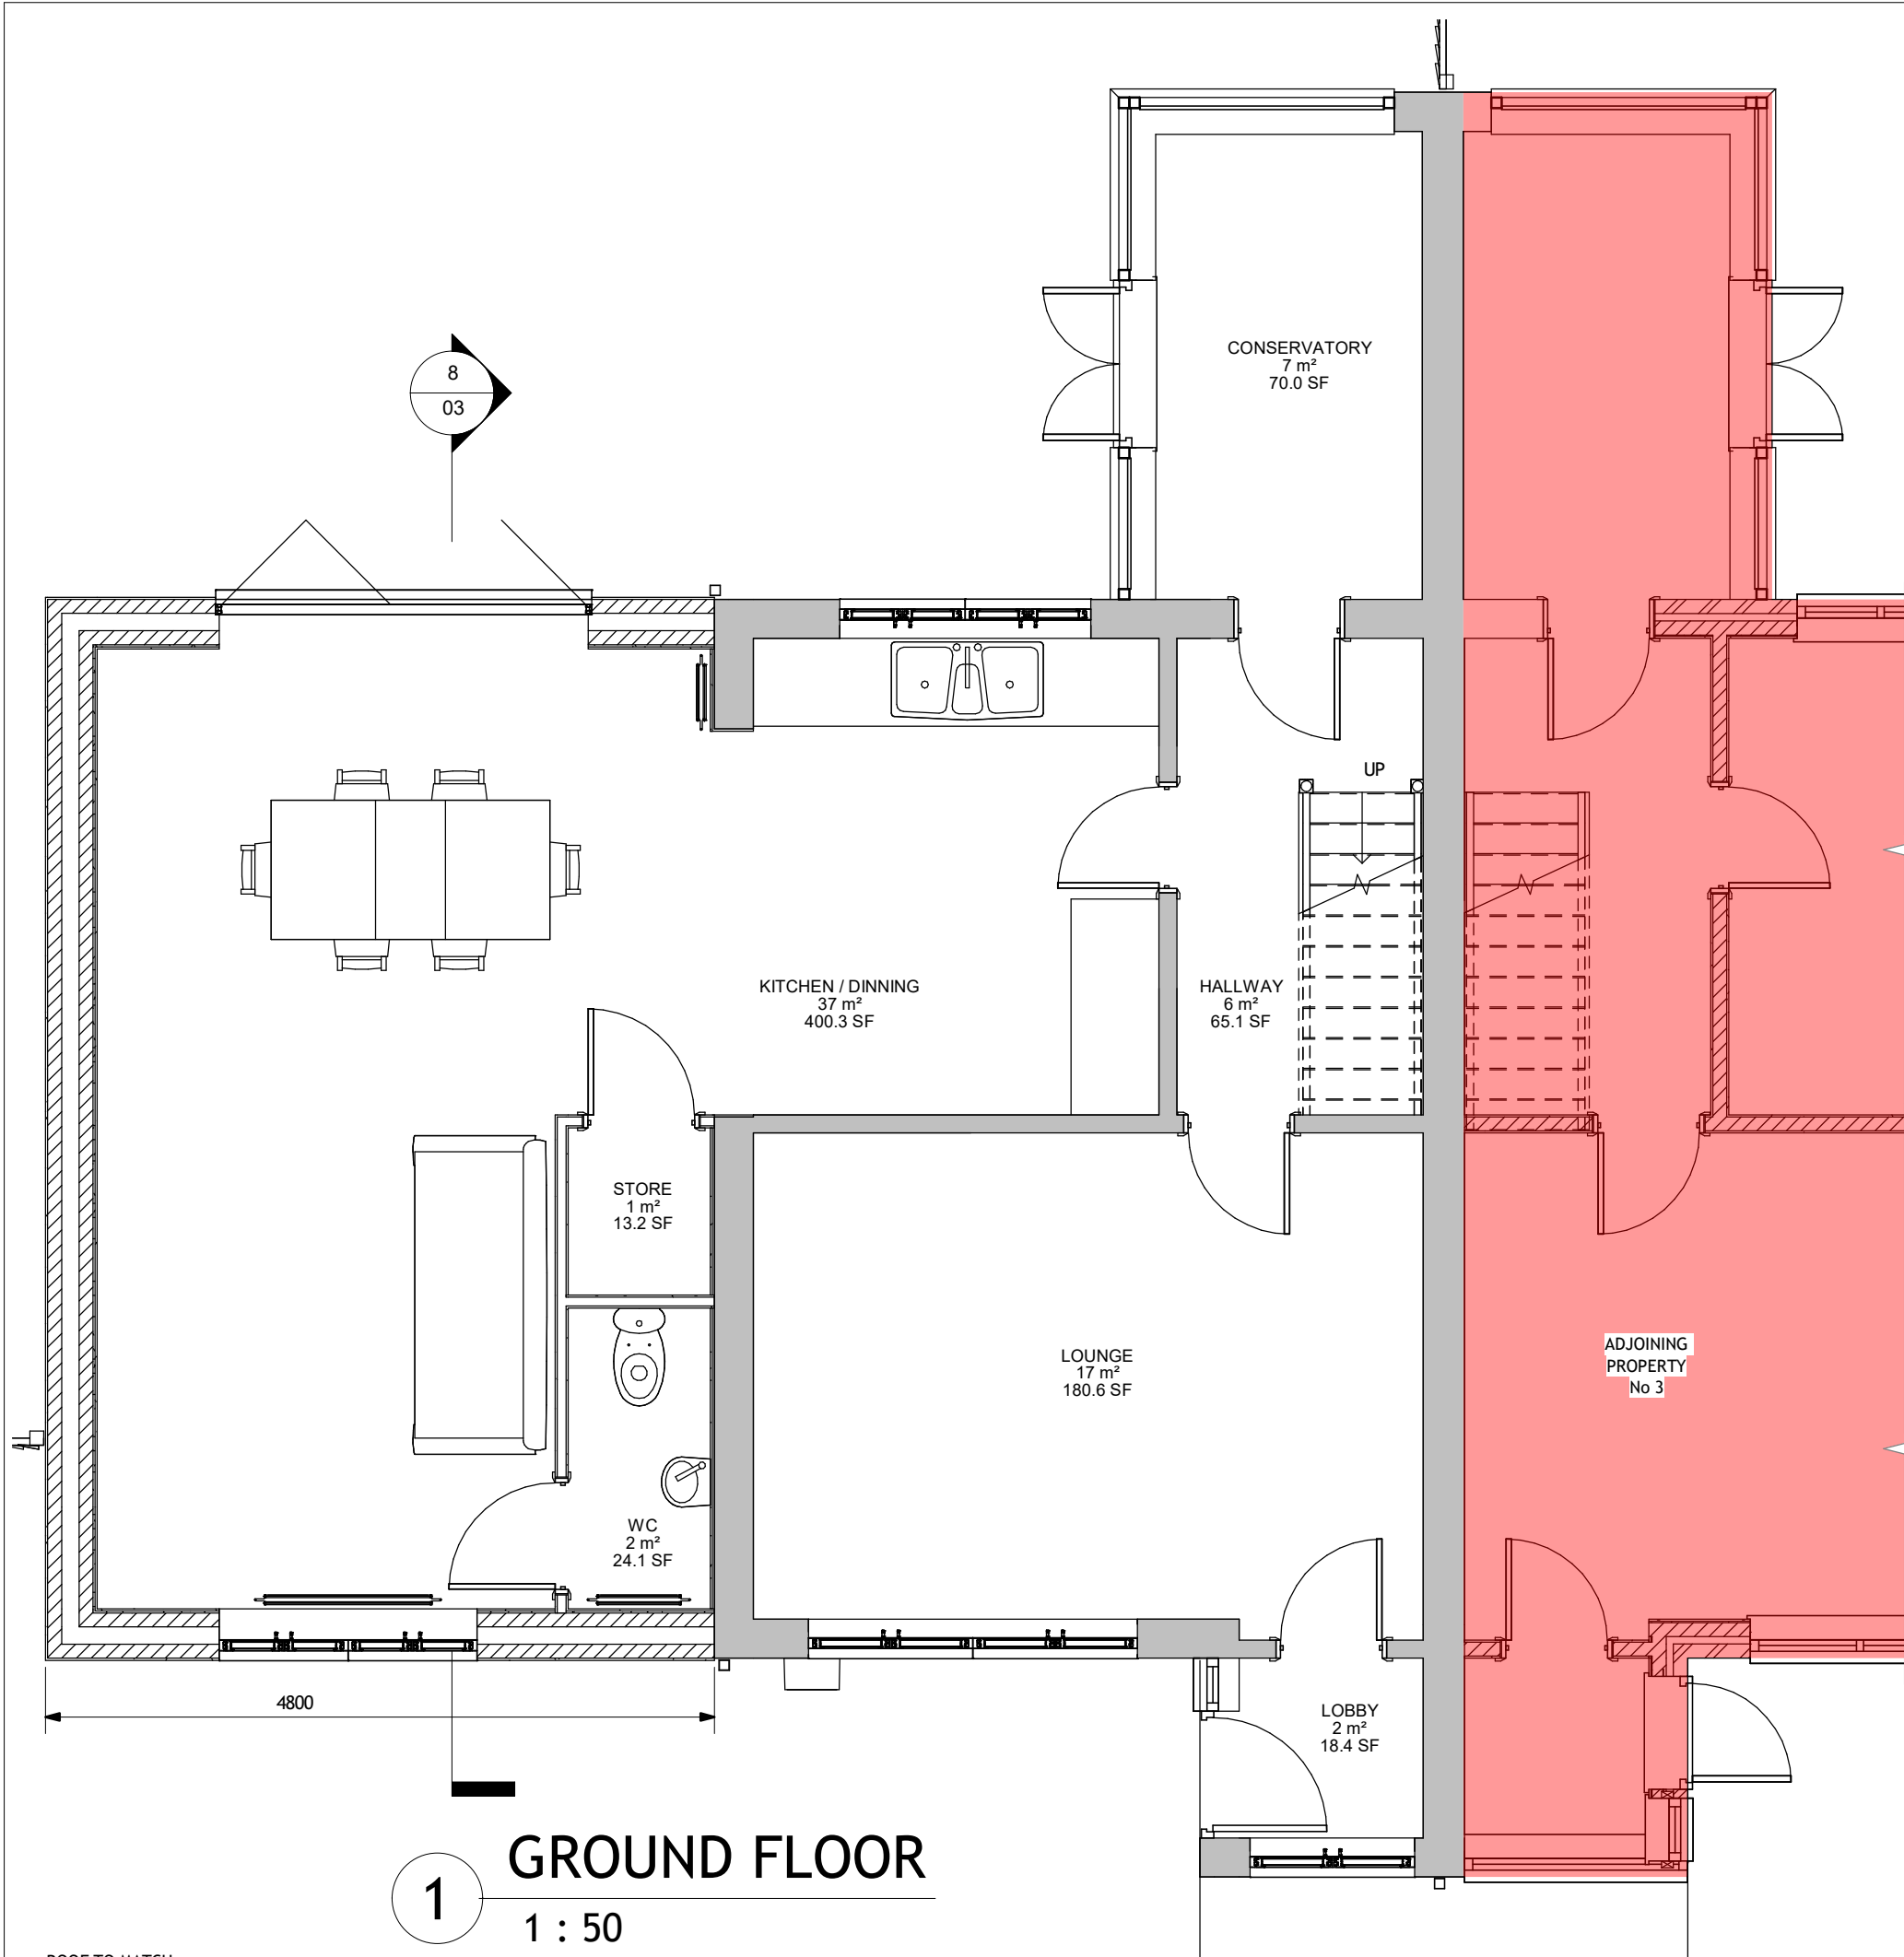
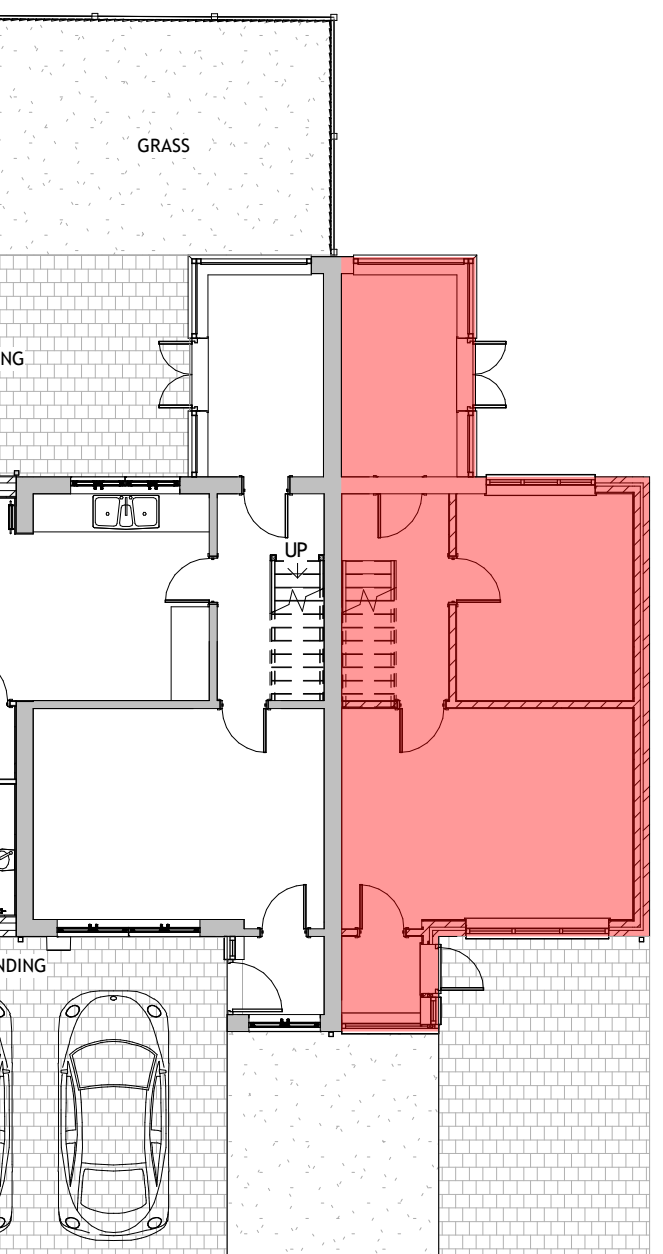


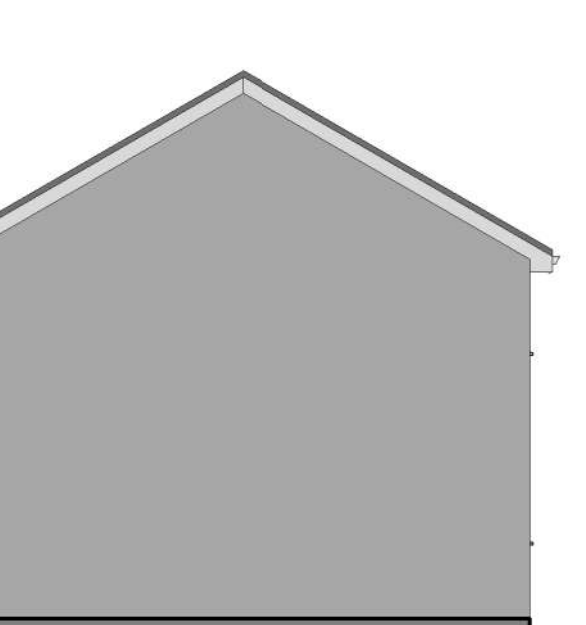

FOR CONSTRUCTION PURPOSES DO NOT SCALE		
		
		
TH WEST ELEV. (SIDE)		
00		
DRAWING STATUS: PLANNING APPROVAL		
CLIENT: Mr & Mrs I. ROGERS		
PROJECT: SIDE EXTENSION / BOUNDARY FENCING - 1 DERWENT CRESENT, ACTON, WREXHAM. LL12 7YN		
TITLE: PLANS AND ELEVATIONS AS PROPOSED		
DRAWN BY: CAD		DATE: AUG. '22
SCALE: As indicated@ A1	DRAWING No: 03	REV: P3