
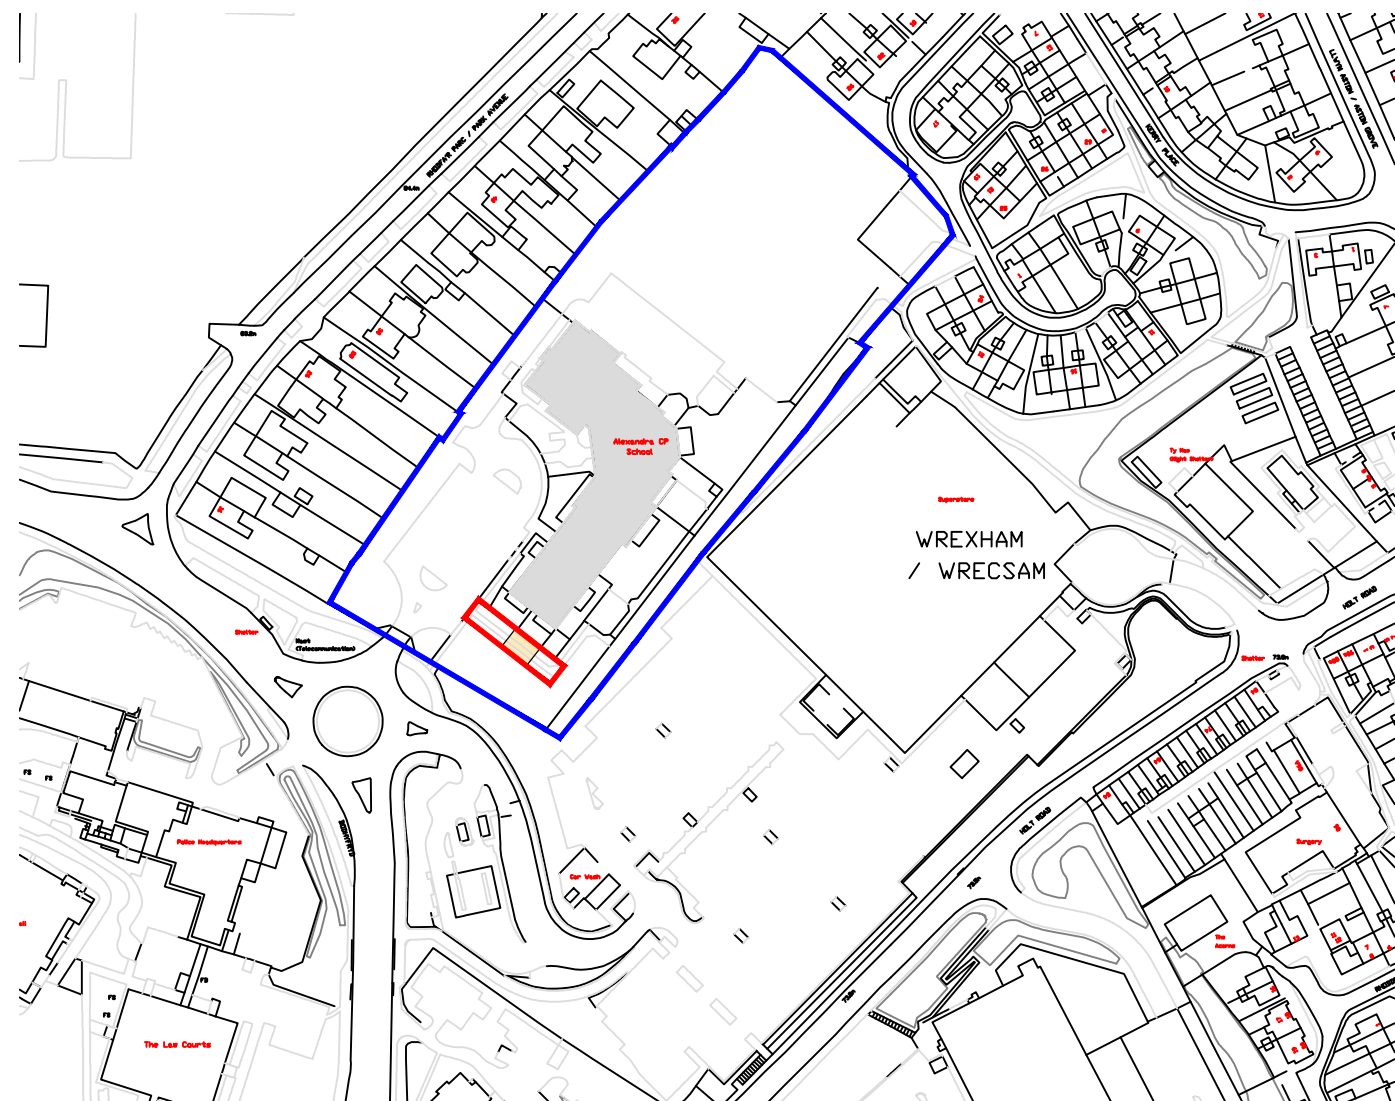


Revisions:
A) 28th Sept. 2021 - Planning issue

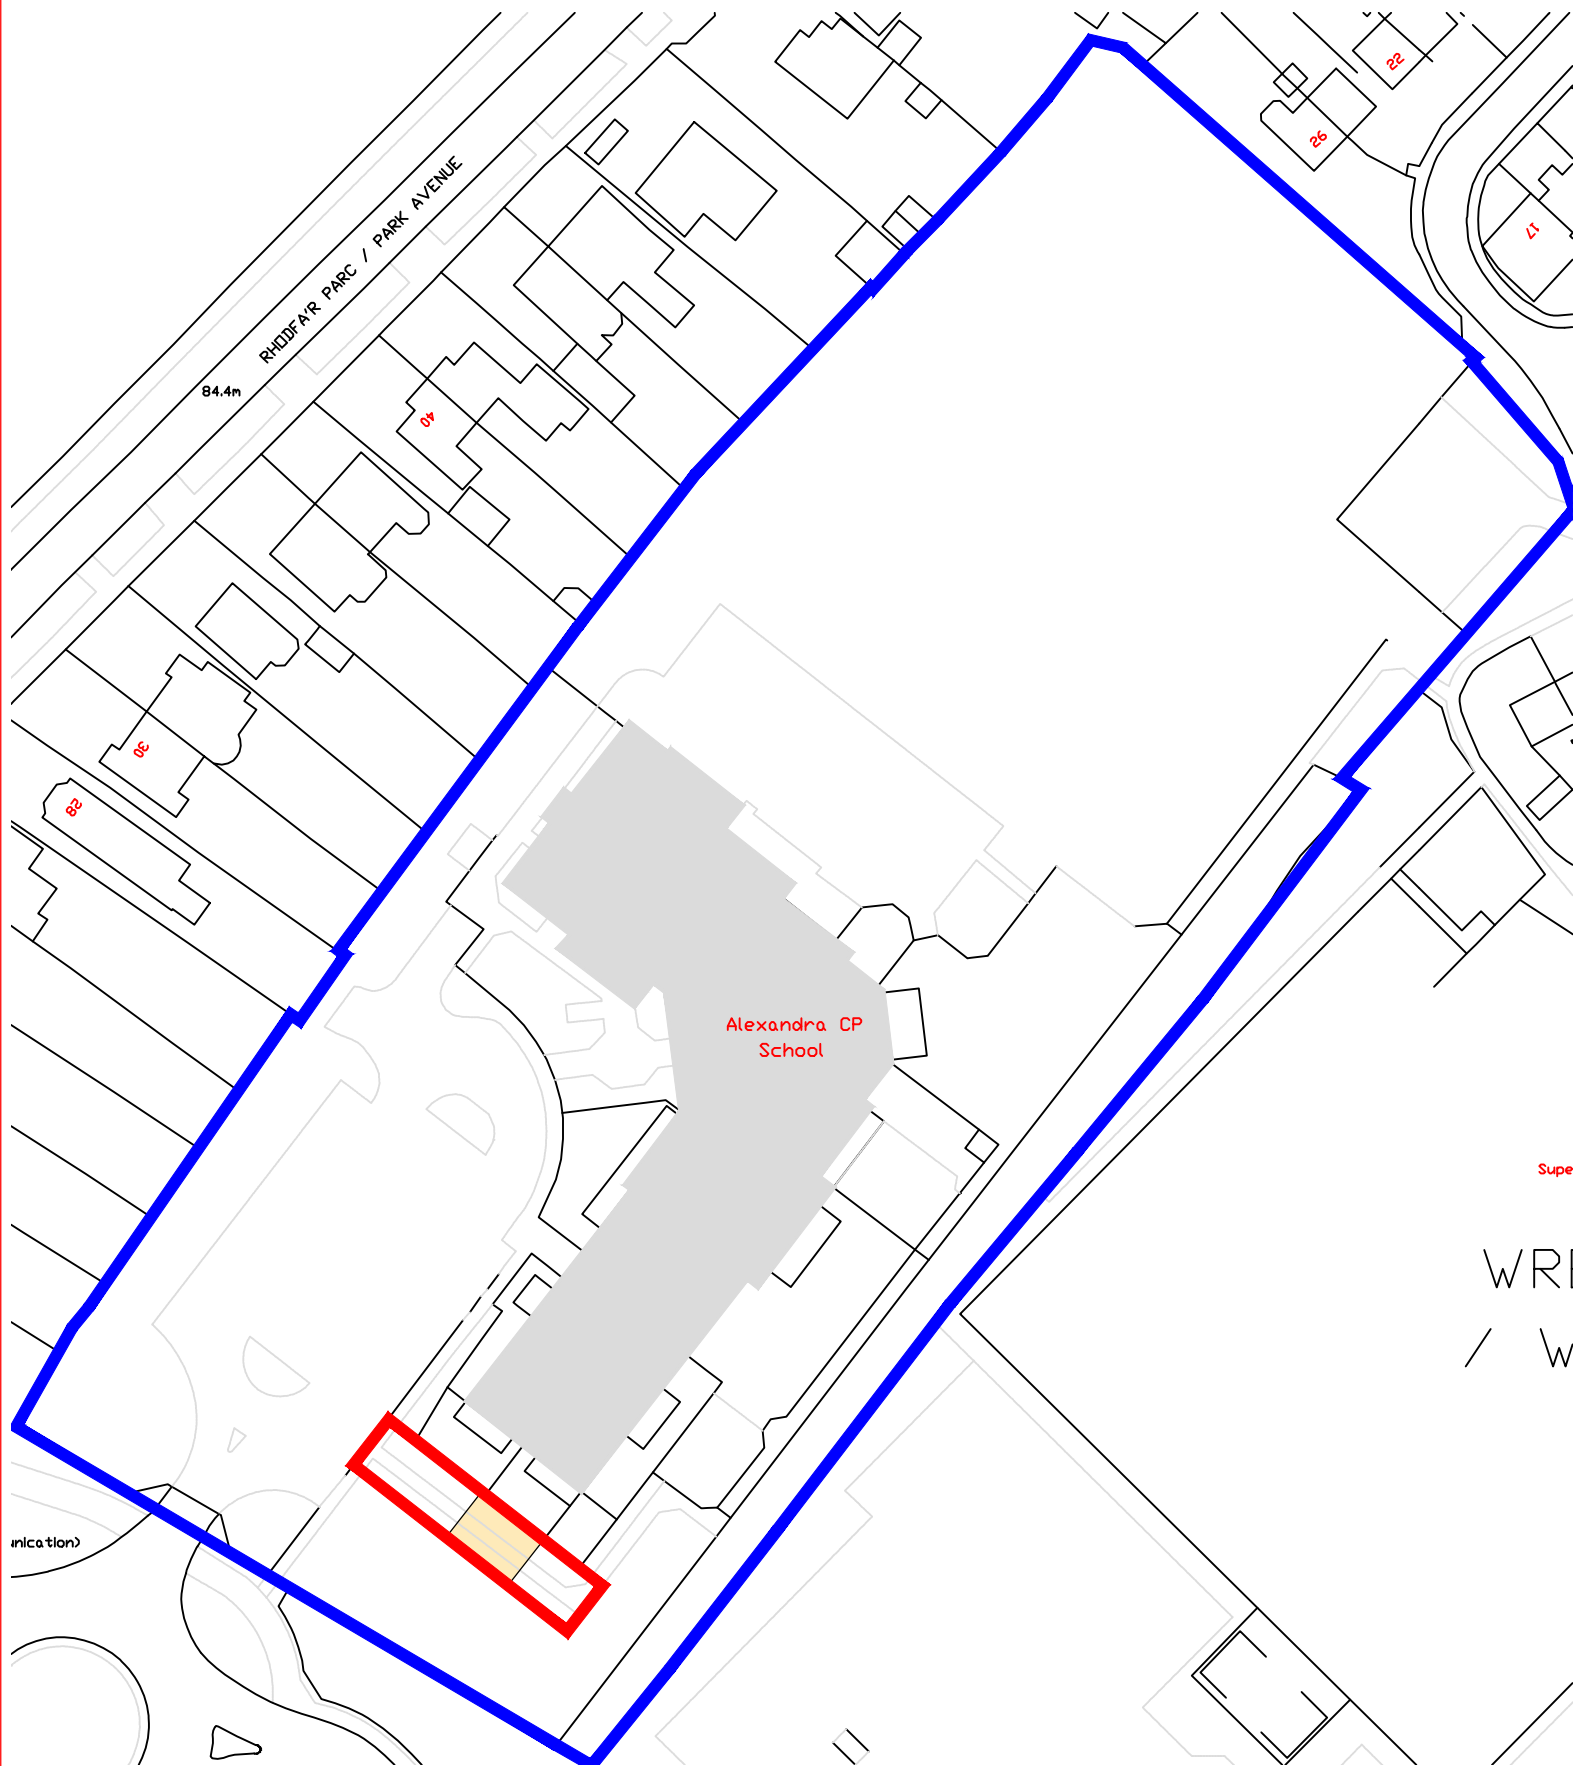

WREXHAM COUNTY BOROUGH COUNCIL.

STEPHEN T. BAYLEY
HEAD OF HOUSING AND ECONOMY.
RUTHIN ROAD,
WREXHAM, LL13 7TU.

Tel: (01978) 315620 Fax: (01978) 315320

Project: Alexandra School - After School Facility

Detail:
Location and Block Plans

Drawn/Checked: BH	Date: June 2022	AutoCad File Ref:	
Scale: Scale Bar	Project No: PD/2021/12	Dwg No: FP/01	Rev: A