


# Cllr David Bithell MBE Boundary Fence - Location Plan

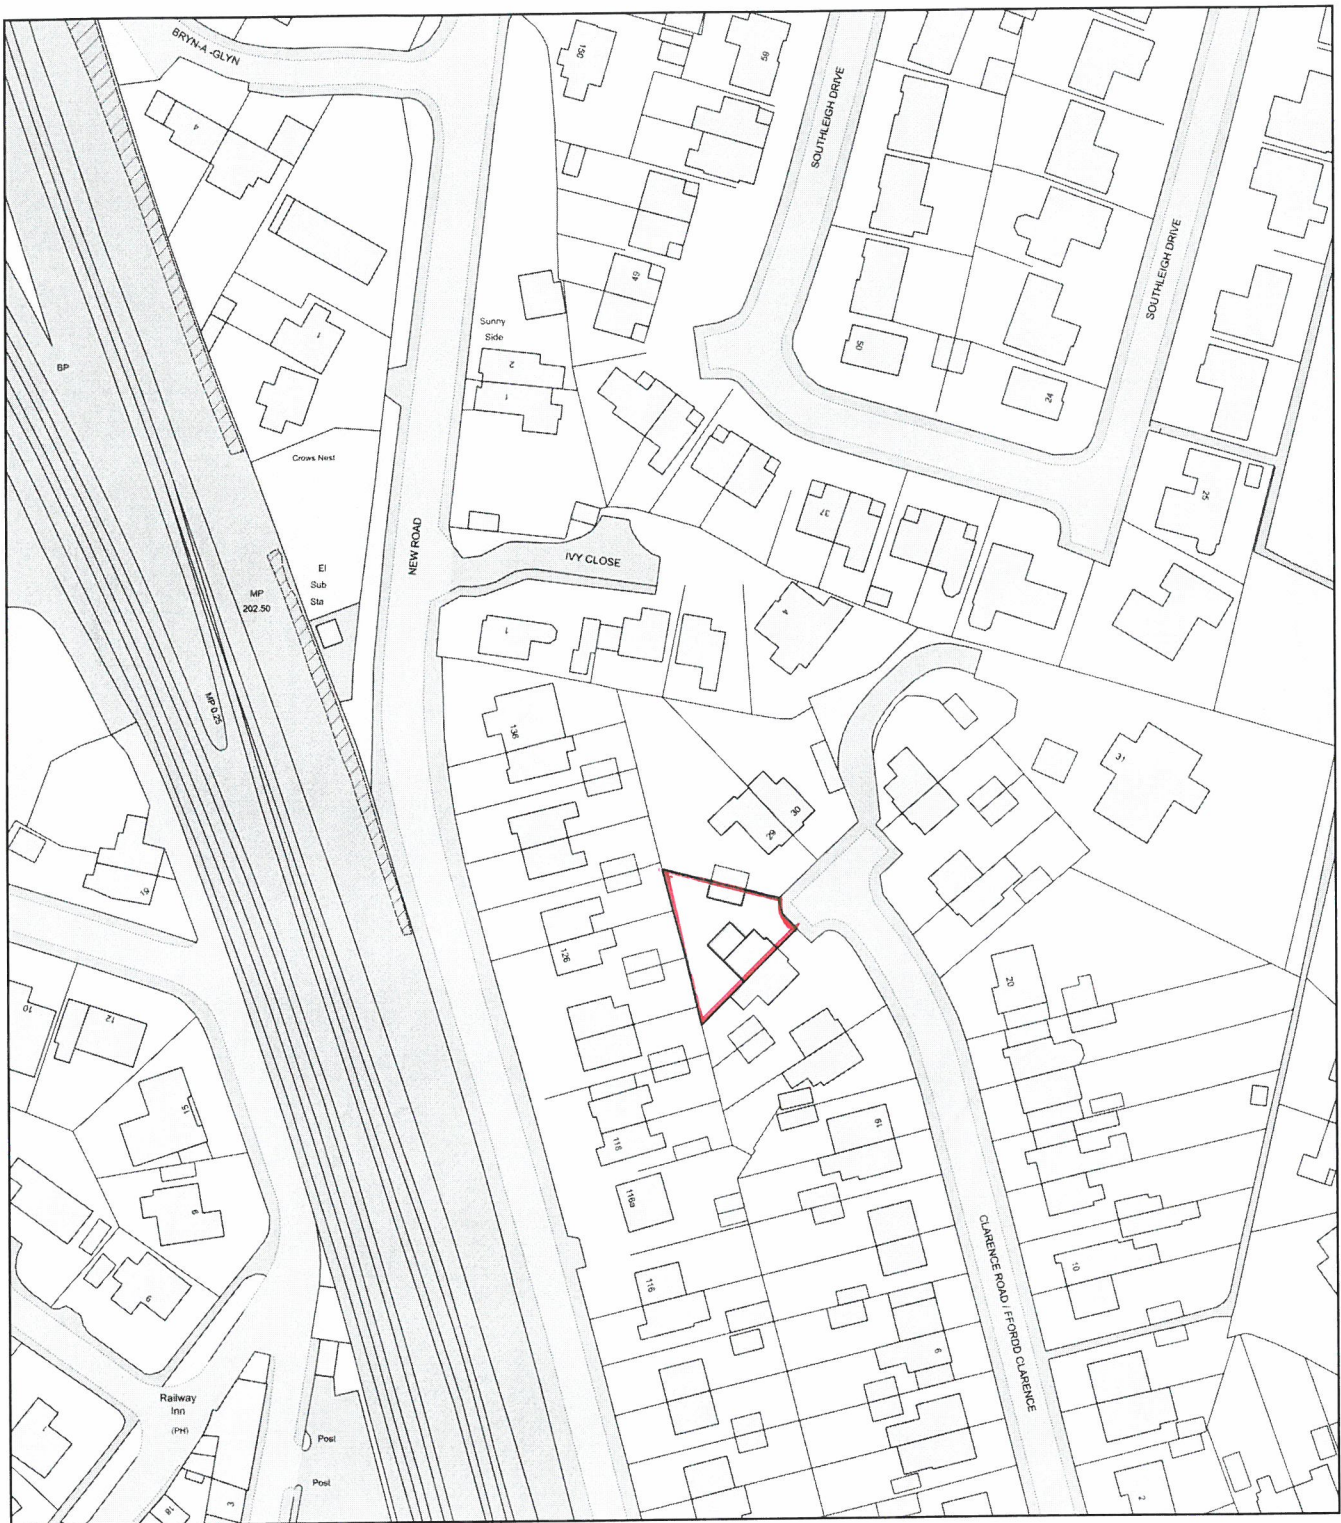

0 50  
Metres



Plan Produced for: Cllr David Bithell MBE  
Date Produced: 27 May 2023  
Plan Reference Number: TQRQM23147120622628  
Scale: 1:1250 @ A4

*PLANNING Application*  
*PLPC 3283000000*  
*PP-12197812*