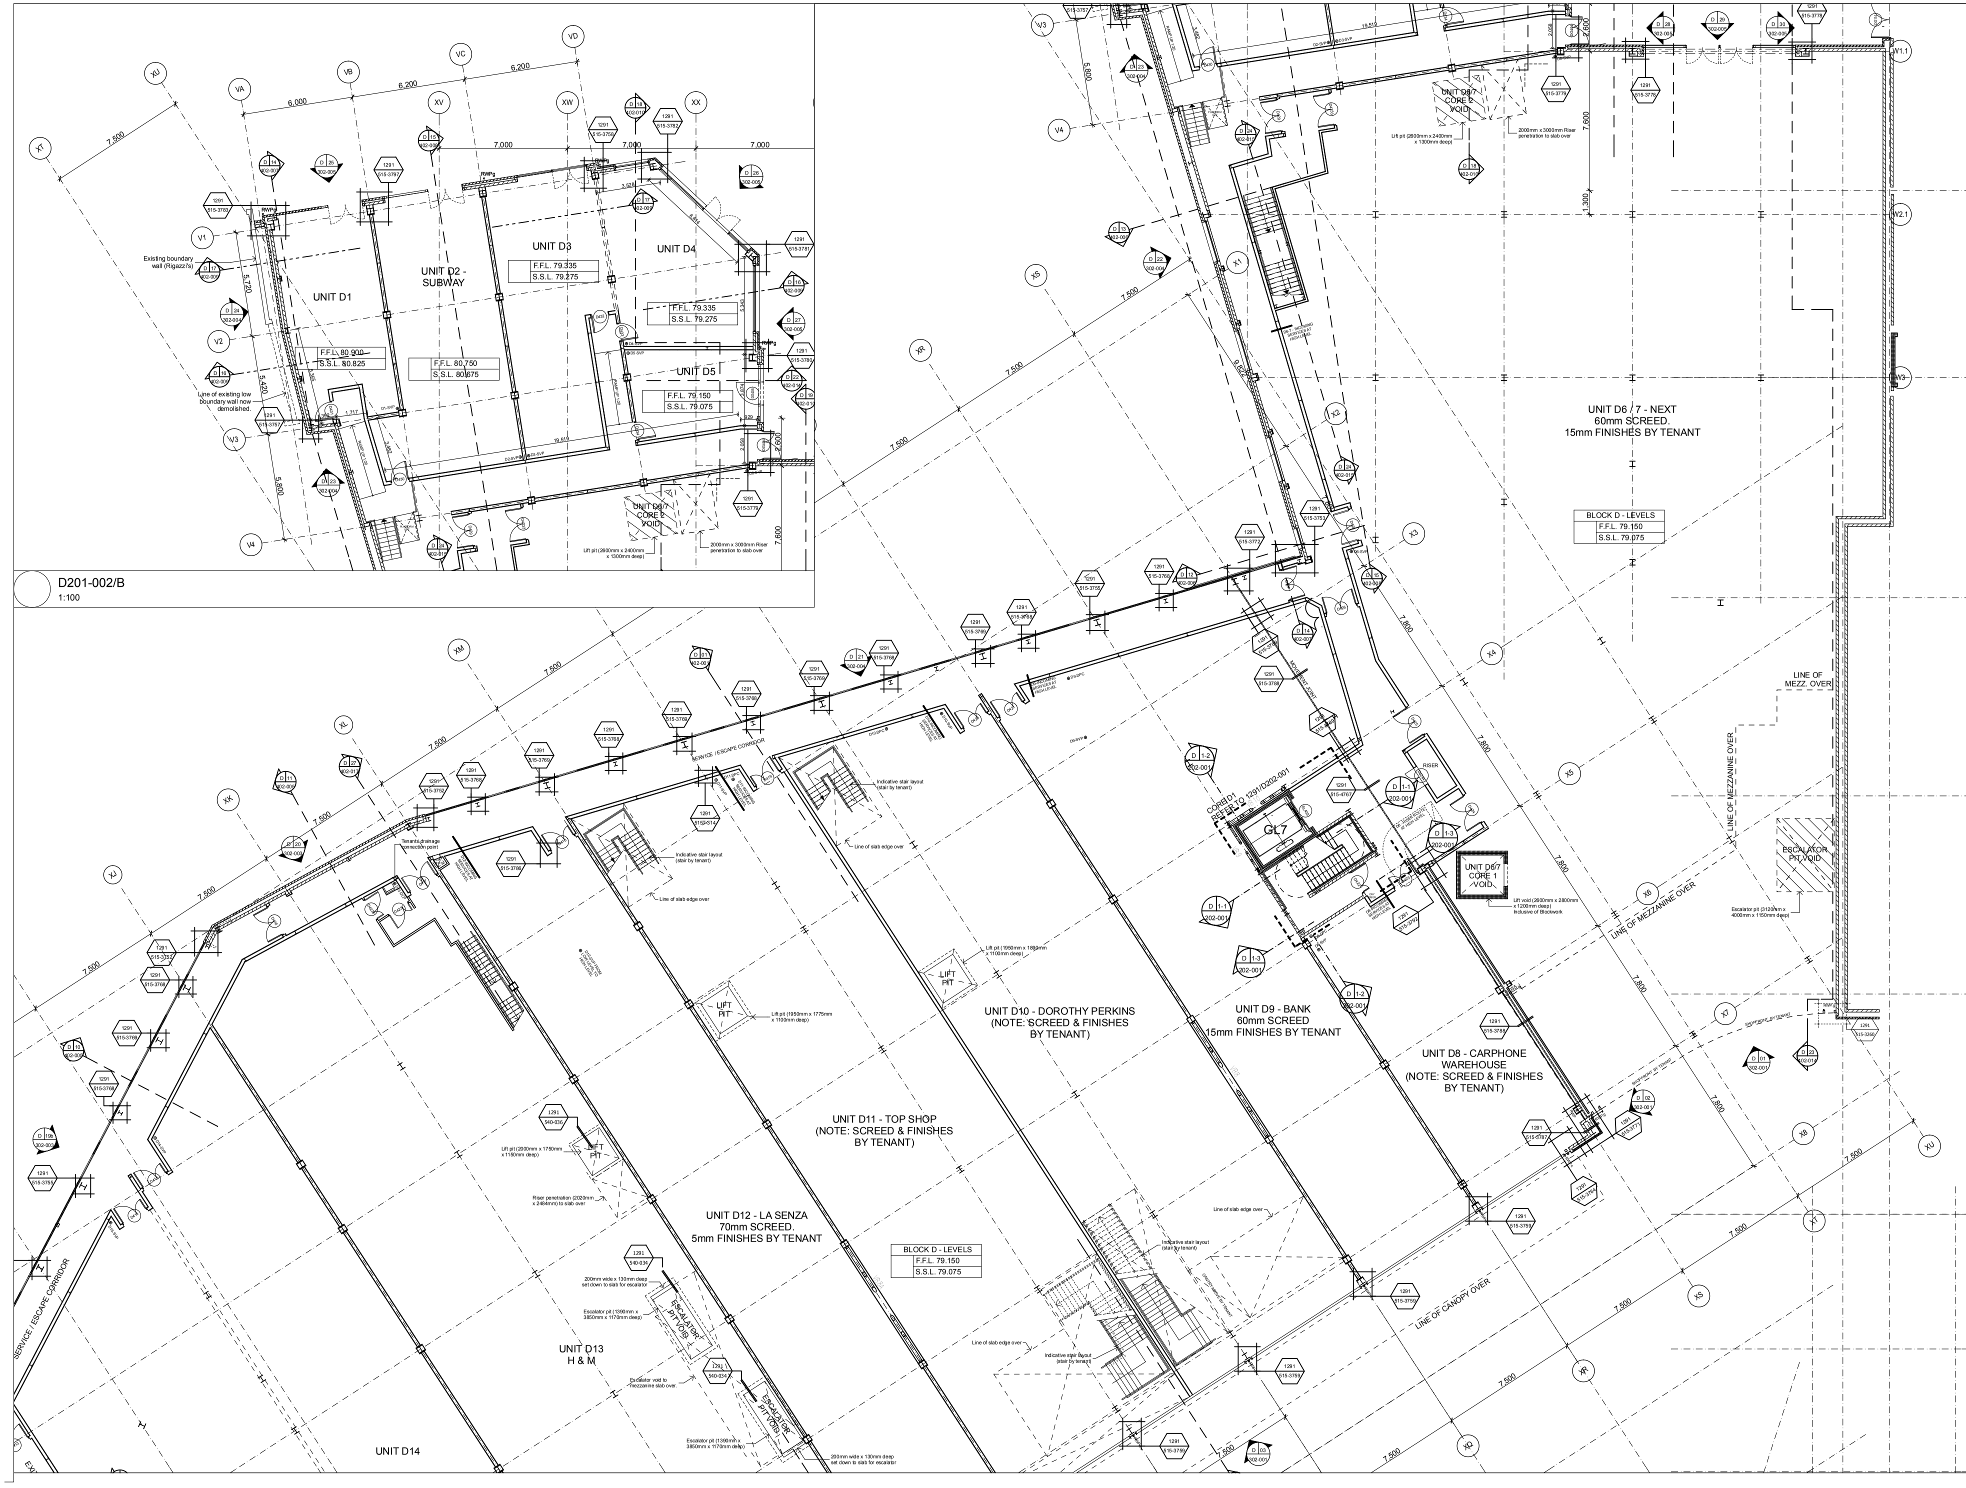
D201-002/B
1:100
UNIT D1
F.F.L. 80.900
S.S.L. 80.825
UNIT D2 - SUBWAY
F.F.L. 80.750
S.S.L. 80.675
UNIT D3
F.F.L. 79.335
S.S.L. 79.275
UNIT D4
F.F.L. 79.335
S.S.L. 79.275
UNIT D5
F.F.L. 79.150
S.S.L. 79.075
UNIT D6/7 CORE 2 VOID
Existing boundary wall (Rigazzi's)
Line of existing low boundary wall now demolished
Lift pit (2600mm x 2400mm x 1300mm deep)
2000mm x 3000mm Riser penetration to slab over
UNIT D6 / 7 - NEXT
60mm SCREED.
15mm FINISHES BY TENANT
BLOCK D - LEVELS
F.F.L. 79.150
S.S.L. 79.075
LINE OF MEZZ. OVER
LINE OF MEZZANINE OVER
ESCALATOR PIT VOID
Escalator pit (3120mm x 4000mm x 1150mm deep)
UNIT D6/7 CORE 1 VOID
Lift void (2600mm x 2800mm x 1200mm deep) Inclusive of Blockwork
GL7
CORE D1 REFER TO 1291/D202-001
RISER
UNIT D8 - CARPHONE WAREHOUSE
(NOTE: SCREED & FINISHES BY TENANT)
UNIT D9 - BANK
60mm SCREED
15mm FINISHES BY TENANT
UNIT D10 - DOROTHY PERKINS
(NOTE: SCREED & FINISHES BY TENANT)
UNIT D11 - TOP SHOP
(NOTE: SCREED & FINISHES BY TENANT)
UNIT D12 - LA SENZA
70mm SCREED.
5mm FINISHES BY TENANT
UNIT D13
H & M
UNIT D14
LIFT PIT
Lift pit (1950mm x 1850mm x 1100mm deep)
Lift pit (1950mm x 1775mm x 1100mm deep)
Lift pit (2000mm x 1750mm x 1150mm deep)
Riser penetration (2020mm x 2484mm) to slab over
Indicative stair layout (stair by tenant)
Line of slab edge over
ESCALATOR PIT VOID
Escalator pit (1390mm x 3860mm x 1170mm deep)
200mm wide x 130mm deep set down to slab for escalator
Escalator void to mezzanine slab over.
SERVICE / ESCAPE CORRIDOR
LINE OF CANOPY OVER
Tenants drainage connection point
BLOCK D - LEVELS
F.F.L. 79.150
S.S.L. 79.075
V1
V2
V3
V4
VA
VB
VC
VD
XT
XU
XV
XW
XX
XJ
XK
XL
XM
XR
XS
X1
X2
X3
X4
X5
X6
X7
X8
W1.1
W2.1
W3
6,000
6,200
7,000
7,500
7,600
7,800
5,800
1,300

notes:

DO NOT SCALE FROM THIS DRAWING. USE FIGURED DIMENSIONS ONLY. REPORT ANY DISCREPANCIES TO THE ARCHITECT PRIOR TO CONSTRUCTION. IF IN DOUBT ASK.

REFER TO STRUCTURAL ENGINEERS DRAWINGS FOR ALL STRUCTURAL DESIGN AND SPECIFICATION

REFER TO SERVICES ENGINEER DRAWINGS FOR MECHANICAL, ELECTRICAL AND PUBLIC HEALTH DESIGN AND SPECIFICATION

key:

date	revision	author	modification
19.09.05	/	MT	SECTIONAL INFORMATION ONLY
02.11.05	A	MT	REVISED LEVELS ONLY (+150mm)
11.01.06	B	ROH	TENDER ISSUE
18.01.06	B		STEEL CO-ORD MEETING
10.02.06	C		SECTION MARKERS ADDED
14.06.06	D	MT	CITY HOMES APPROVAL
28.07.06	E	MT	GENERAL REVISIONS / CITY HOMES APP.
25.08.06	F	MT	GENERAL REVISIONS
01.11.06	G	MT	GENERAL REVISIONS, NOTES AMENDED PHASE 1 & 2 ONLY
23.03.07	H	MT	D6/7 TENANCY CHANGES - WALLS AMENDED, LIFT & ESCALATOR PITS ADDED
29.03.07	J	MT	D6/7 TENANCY CHANGES - DRAINAGE POP UP LOCATIONS ADDED & SETOUT, COORDINATED SERVICES ADDED - TBC BY TENANT
13.04.07	K	MT	DAVIS MAINTAINANCE STAIR SETTING OUT AMENDED - LANDING LEVELS ADDED
27.04.07	L	MT	D6/7 TENANCY CHANGES - RWP'S ADDED TO CANOPIES OVER SHOP FRONT
24.05.07	M	MT	D6/7 TENANCY CHANGES - ESCALATOR PIT SIZE CORRECTED
23.07.07	N	MT	D6/7 WALL POSITION UNDER SERVICE STAIR ADJUSTED TO SUIT SUPPORTING STEEL
23.08.07	P	MT	D13 CHANGES - SHOPFRONT PULLED OUT & EXTENDED LEFT, MATERIALS CHANGED, STUD WALLS ADDED, SERVICES ADDED.
05.11.07	Q	MT	D13 CHANGES - ESCAPE STAIRS, LIFT PIT, ESCALATOR PITS ADDED, PROTECTED LOBBY ADDED. B'DARY INFO ADDED ADJACENT UNIT D1
22.11.07	R	MT	D1-5 MASONRY LINE ADJUSTED.
08.02.08	S	TM	NEXT REAR SHOPFRONT AMMENDED
25.03.08	T	TM	D9 - SVP PIPES - CLOUDED AMMENDMENTS
27.03.08	U	TM	D9 - SERVICES H&M SERVICESS, DCP & SVP
25.04.08	V	TM	NEXT LIFT POSITION AMENDED
25.04.08	W	TM	NEXT LIFT WALL AMENDED
09.05.08	X	TM	NEXT SHOPFRONT NOTES AMENDED
09.06.08	Y	TM	RE-UPLOAD PLOTMAKER ERRORS
16.06.08	Z	TM	D8 SERVICES ADDED
14.07.08	AA	MT	TENANCIES D8 TO D12 ADDED TO GA's
23.07.08	AB	MT	UNIT D12 DCP REMOVED
06.08.08	AC	MT	D5 SHOPFRONT ADDED - BY DEVELOPER
12.08.08	AD	MT	D10 & 11 INCOMING SERVICES ADDED
04.09.08	AE	MT	D10 MEZZ SLAB OVER CORRECTED
24.10.08	AF	MT	FINAL ISSUE
18.03.09	AG	MT	MINOR AMENDMENTS - FINAL ISSUE

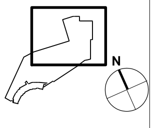

Final issue

WREXHAM COUNTY BOROUGH COUNCIL

WILSON BOWDEN DEVELOPMENTS

client:

project:

EAGLES MEADOW,
WREXHAM

ENGLE

65 KINGS CROSS ROAD LONDON WC1X 9LW
T 020 7841 8464 F 020 7837 7580
E mail@engle.co.uk W www.engle.co.uk

☐ FOR COMMENT ☐ TENDER ☐ CONSTRUCTION
☐ PLANNING ■ FINAL ISSUE

drawing title:
GA Plan - Plaza Level S2

drawn	date	scale@A0
MT	NOV 05	1:100

project no.	sheet no.	rev.
1291	- D201 - 002	AG

Where: Y:\share\Projects 1000 series\1291 Wrexham\1291.01 Drawings CAD\05 Layout Components\Tender drawings\Building D\1291-Bl
When: 18 March 2009