

GRAIG Y CORN
RUTHIN ROAD
BWLCHGWYN
WREXHAM
LL11 5UR


CHANGE OF USE OF AGRICULTURAL BUILDINGS TO DOG
BREEDING AND STABLE USE.

EN-PLAN

PLANNING & ARCHITECTURE

EN-PLAN

PLANNING & ARCHITECTURE

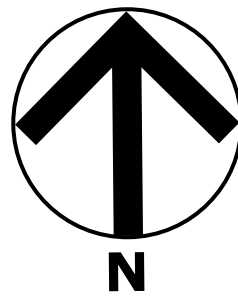

A
1 Location Plan
1:1250



©Crown Copyright and database rights 2018 OS 100019980

LOCATION & BLOCK PLAN

PLANS TO BE PRINTED ON A3.



A
2 Block Plan
1:500




©Crown Copyright and database rights 2018 OS 100019980

NOTES:
1) THESE DRAWINGS REMAINS THE PROPERTY OF EN-PLAN
2) ALL DIMENSIONS ARE TO BE CHECKED BY THE CONTRACTOR.
3) ALL DIMENSIONS IN MILLIMETRES UNLESS OTHERWISE STATED.
4) DO NOT SCALE COPIES OF THIS DRAWING.
5) THIS PLAN MUST BE READ IN CONJUNCTION WITH ANY OTHER PLANS IN THE SET AND ANY SPECIALIST DRAWINGS RELATED TO THE PROJECT.
6) ALL DISCREPANCIES TO BE REPORTED TO EN-PLAN BEFORE CONTINUING.


ORIGINAL ELEVATIONS & FLOOR PLAN

PLANS TO BE PRINTED ON A3.


- NOTES:
- 1) THESE DRAWINGS REMAINS THE PROPERTY OF EN-PLAN
 - 2) ALL DIMENSIONS ARE TO BE CHECKED BY THE CONTRACTOR.
 - 3) ALL DIMENSIONS IN MILLIMETRES UNLESS OTHERWISE STATED.
 - 4) DO NOTE SCALE COPIES OF THIS DRAWING.
 - 5) THIS PLAN MUST BE READ IN CONJUNCTION WITH ANY OTHER PLANS IN THE SET AND ANY SPECIALIST DRAWINGS RELATED TO THE PROJECT.
 - 6) ALL DISCREPANCIES TO BE REPORTED TO EN-PLAN BEFORE CONTINUING.

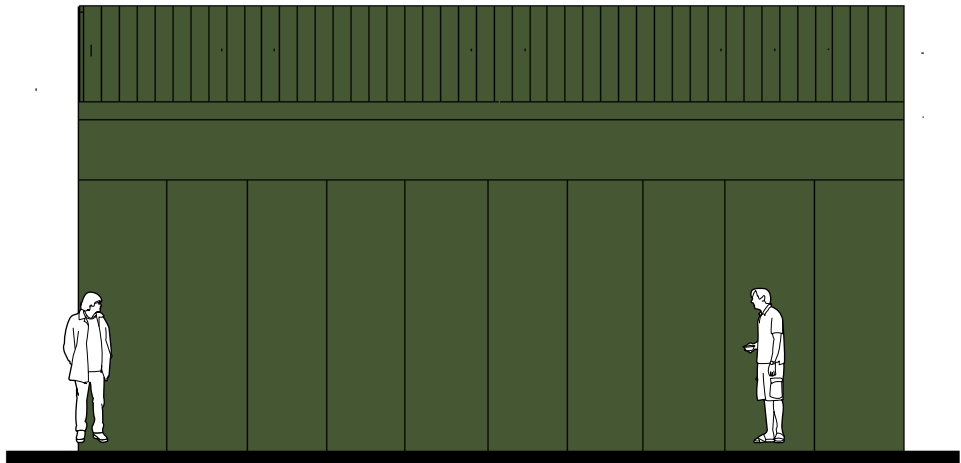


A
3 Side Elevation
1:100

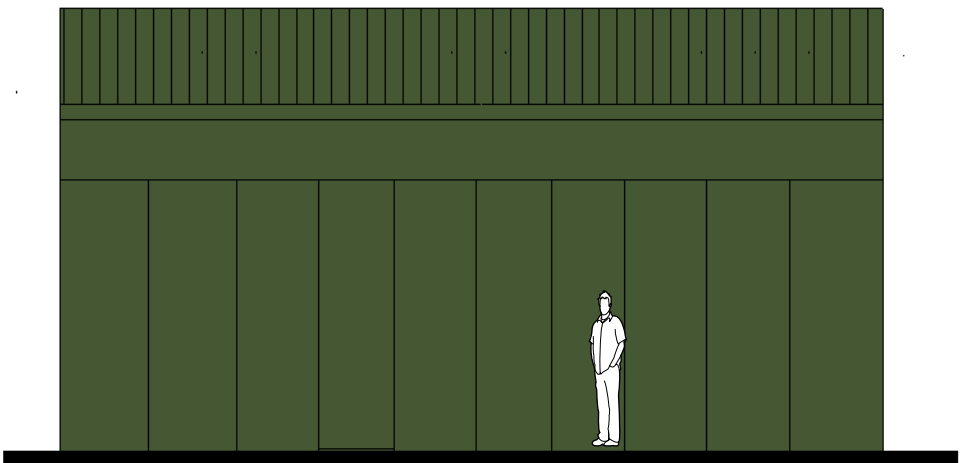


A
4 Side Elevation
1:100

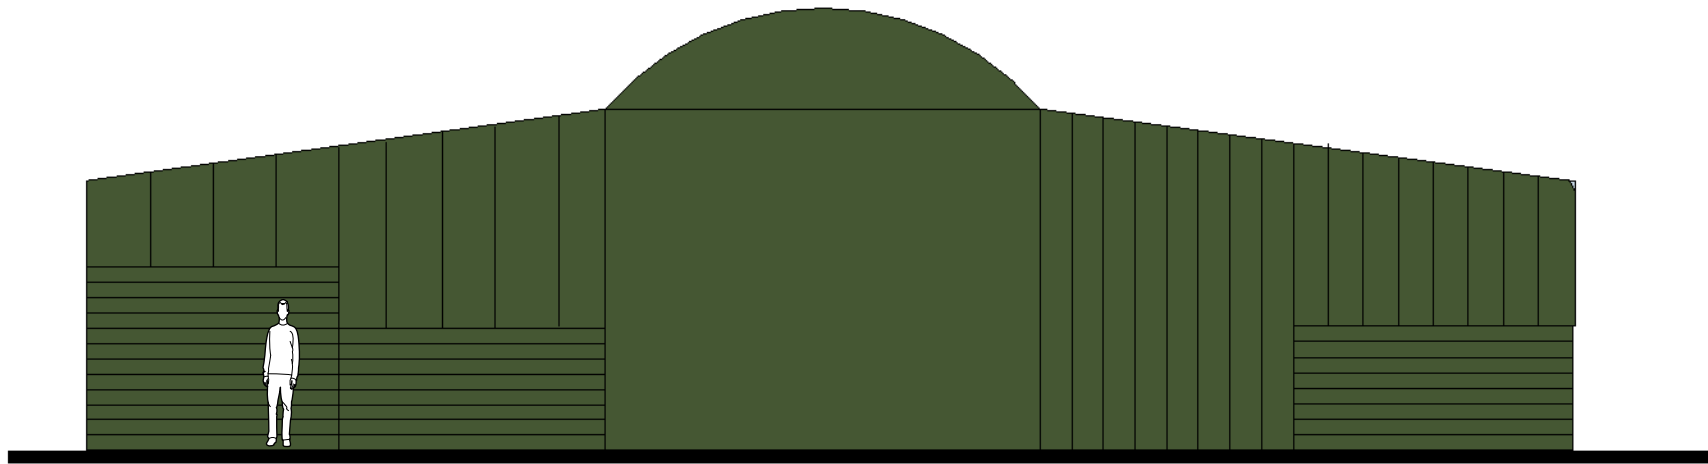

A
5 Rear Elevation
1:100

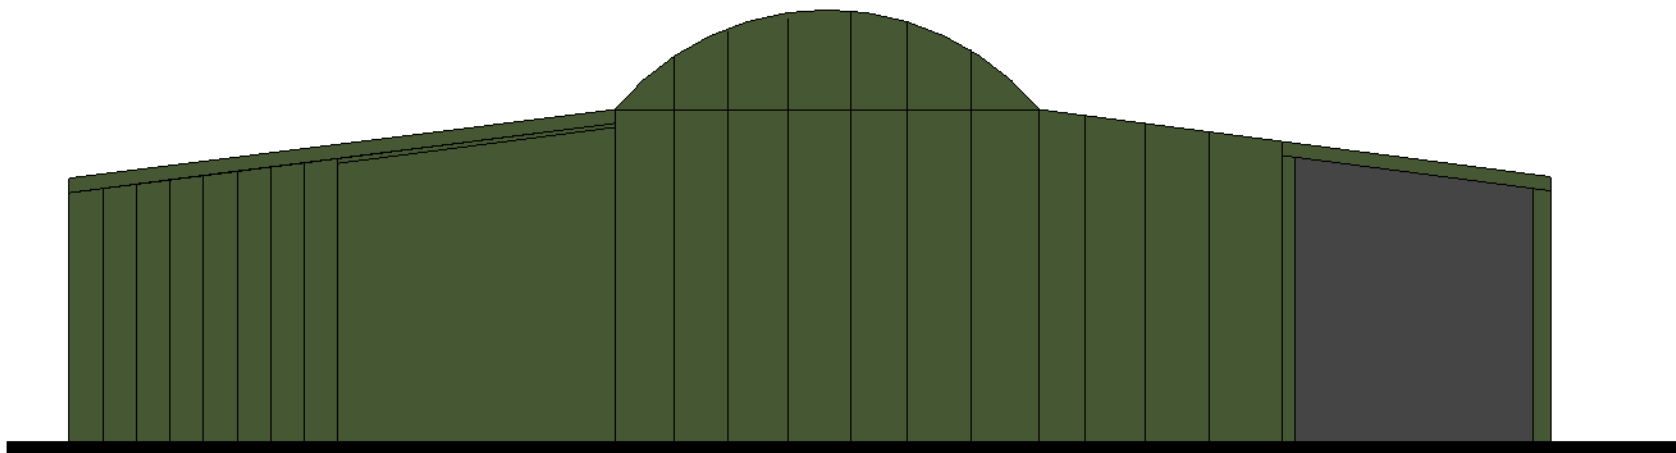

A
6 Front Elevation
1:100

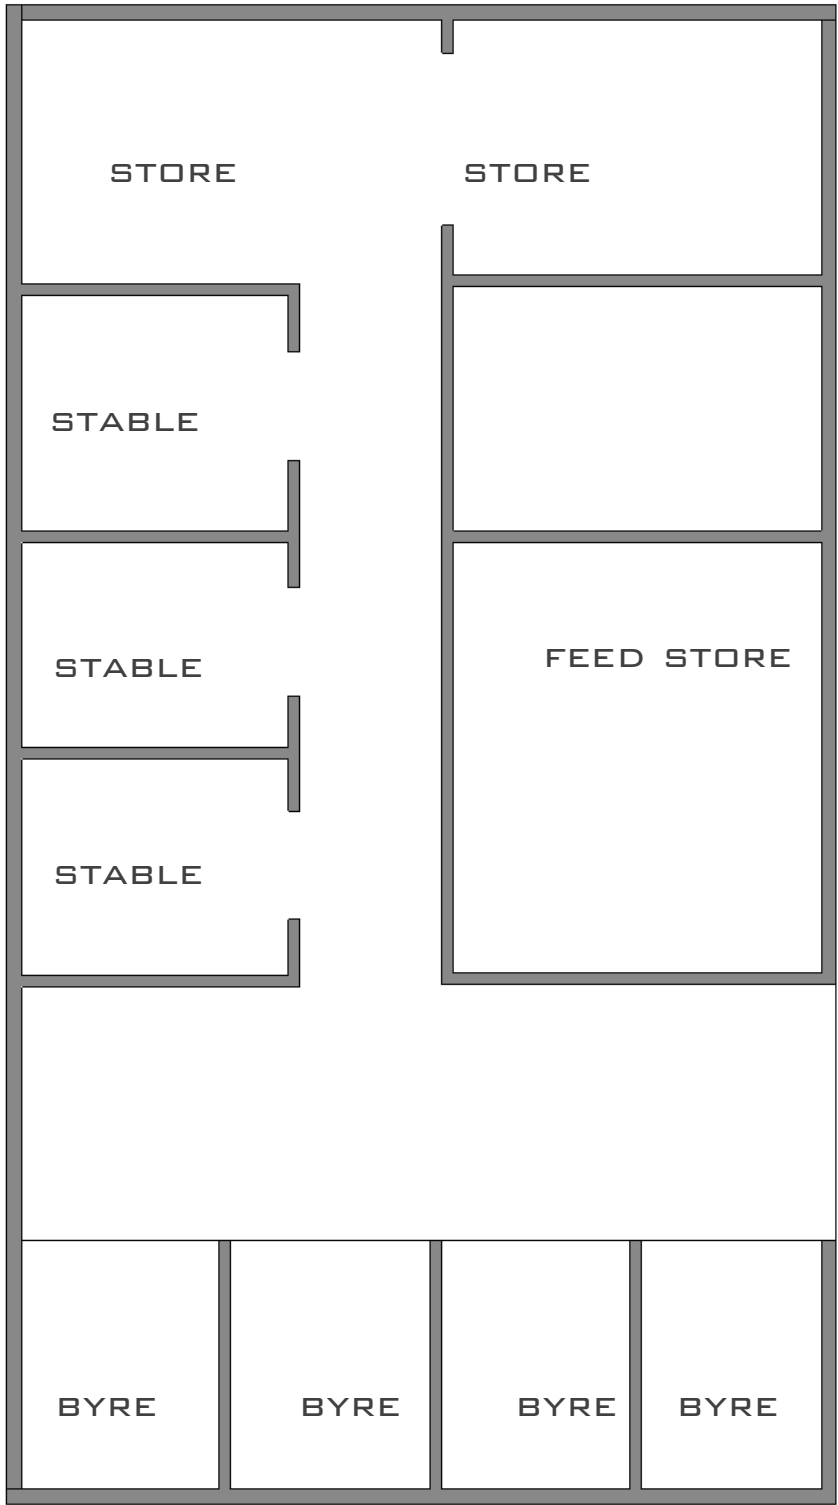

A
7 Floor Plan
1:100


APROVED ELEVATIONS & FLOOR PLAN (NOT FOR CONSIDERATION)

PLANNING APPLICATION P/2016/0057 - DILYS o/VALID FROM 27/01/2016
GRAIG Y CORN, RUTHIN ROAD, BWLCHGWYN, WREXHAM, LL11 5UR
EXTENSIONS TO EXISTING FARM BUILDING TO FORM OPEN SIDED VEHICLE STORE AND OPEN SIDED ANIMAL BYRE

PLANS TO BE PRINTED ON A3.

- NOTES:
- 1) THESE DRAWINGS REMAINS THE PROPERTY OF EN-PLAN
 - 2) ALL DIMENSIONS ARE TO BE CHECKED BY THE CONTRACTOR.
 - 3) ALL DIMENSIONS IN MILLIMETRES UNLESS OTHERWISE STATED.
 - 4) DO NOT SCALE COPIES OF THIS DRAWING.
 - 5) THIS PLAN MUST BE READ IN CONJUNCTION WITH ANY OTHER PLANS IN THE SET AND ANY SPECIALIST DRAWINGS RELATED TO THE PROJECT.
 - 6) ALL DISCREPANCIES TO BE REPORTED TO EN-PLAN BEFORE CONTINUING.

A
8 Front South
1:100

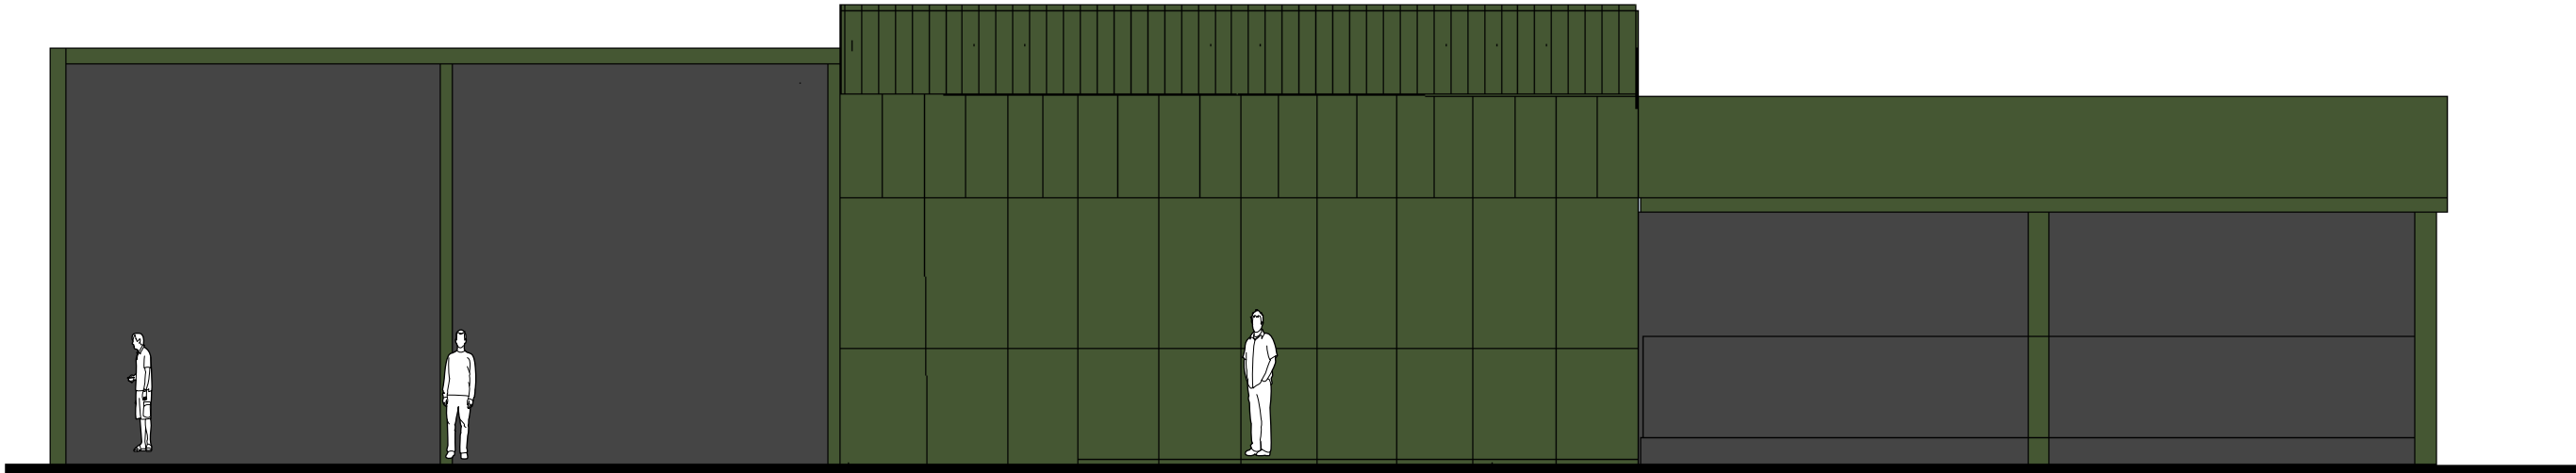

A
9 Floor Plan
1:100




APPROVED ELEVATIONS & FLOOR PLAN (NOT FOR CONSIDERATION)


PLANNING APPLICATION P/2016/0057 - DILYS o/VALID FROM 27/01/2016
GRAIG Y CORN, RUTHIN ROAD, BWLCHGWYN, WREXHAM, LL11 5UR
EXTENSIONS TO EXISTING FARM BUILDING TO FORM OPEN SIDED VEHICLE STORE AND OPEN SIDED ANIMAL BYRE

PLANS TO BE PRINTED ON A3.


- NOTES:
- 1) THESE DRAWINGS REMAINS THE PROPERTY OF EN-PLAN
 - 2) ALL DIMENSIONS ARE TO BE CHECKED BY THE CONTRACTOR.
 - 3) ALL DIMENSIONS IN MILLIMETRES UNLESS OTHERWISE STATED.
 - 4) DO NOT SCALE COPIES OF THIS DRAWING.
 - 5) THIS PLAN MUST BE READ IN CONJUNCTION WITH ANY OTHER PLANS IN THE SET AND ANY SPECIALIST DRAWINGS RELATED TO THE PROJECT.
 - 6) ALL DISCREPANCIES TO BE REPORTED TO EN-PLAN BEFORE CONTINUING.

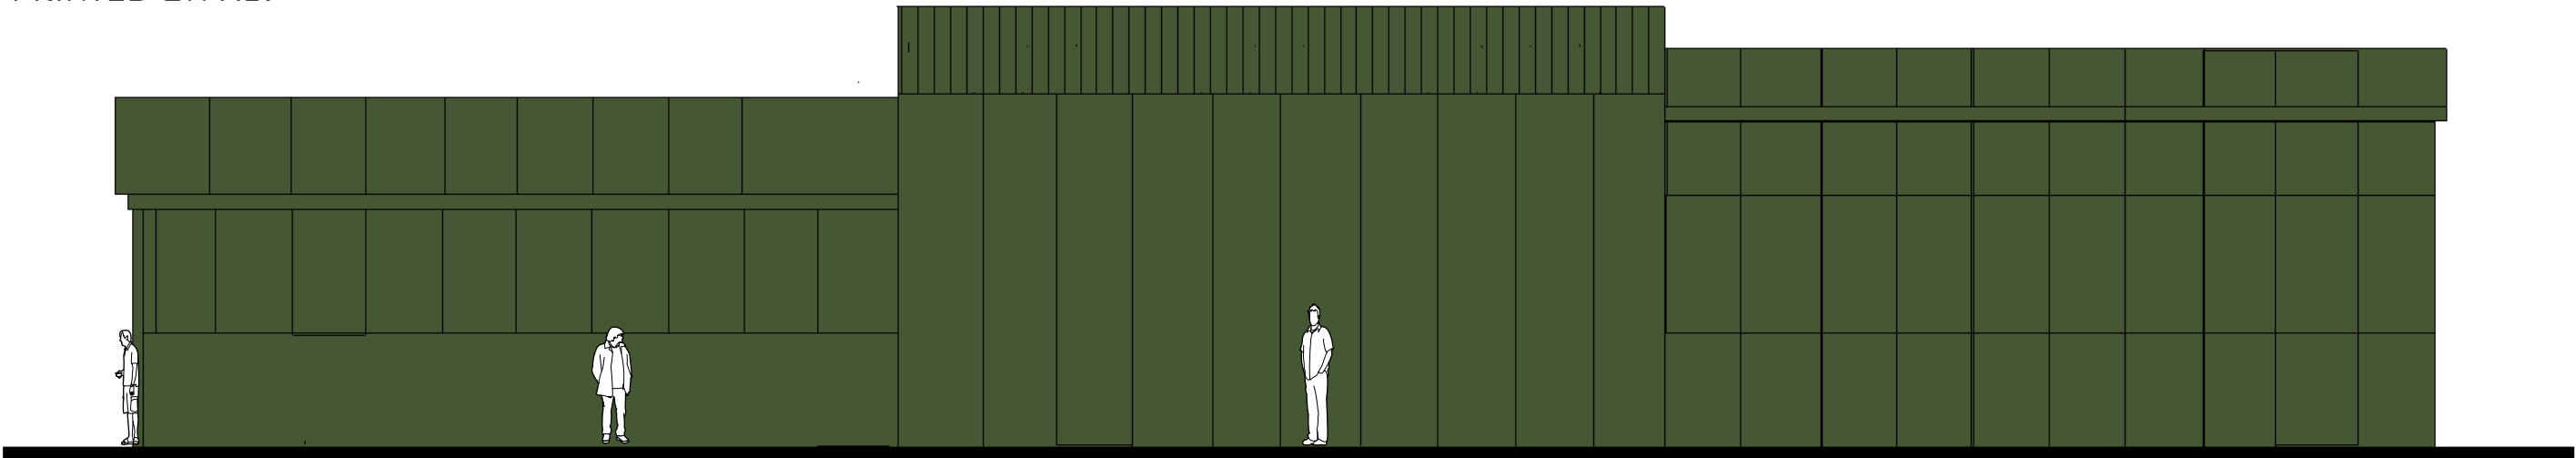

A
10 Rear North
1:100

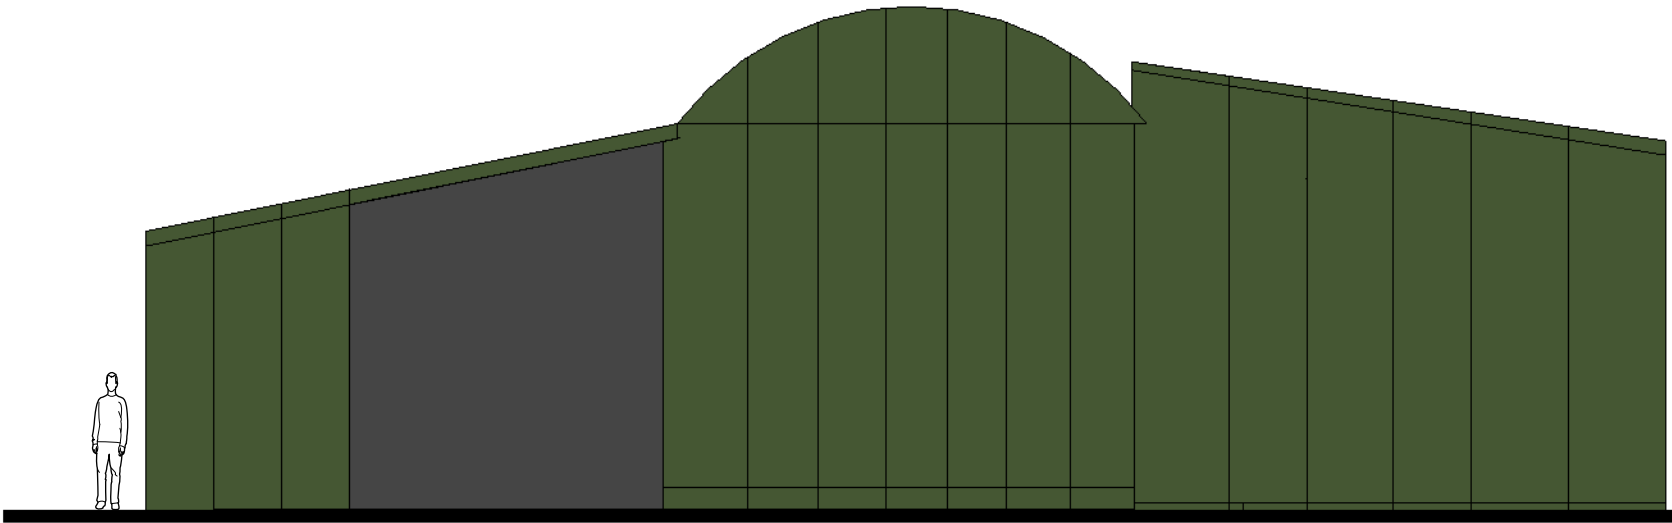

A
11 Side East
1:100

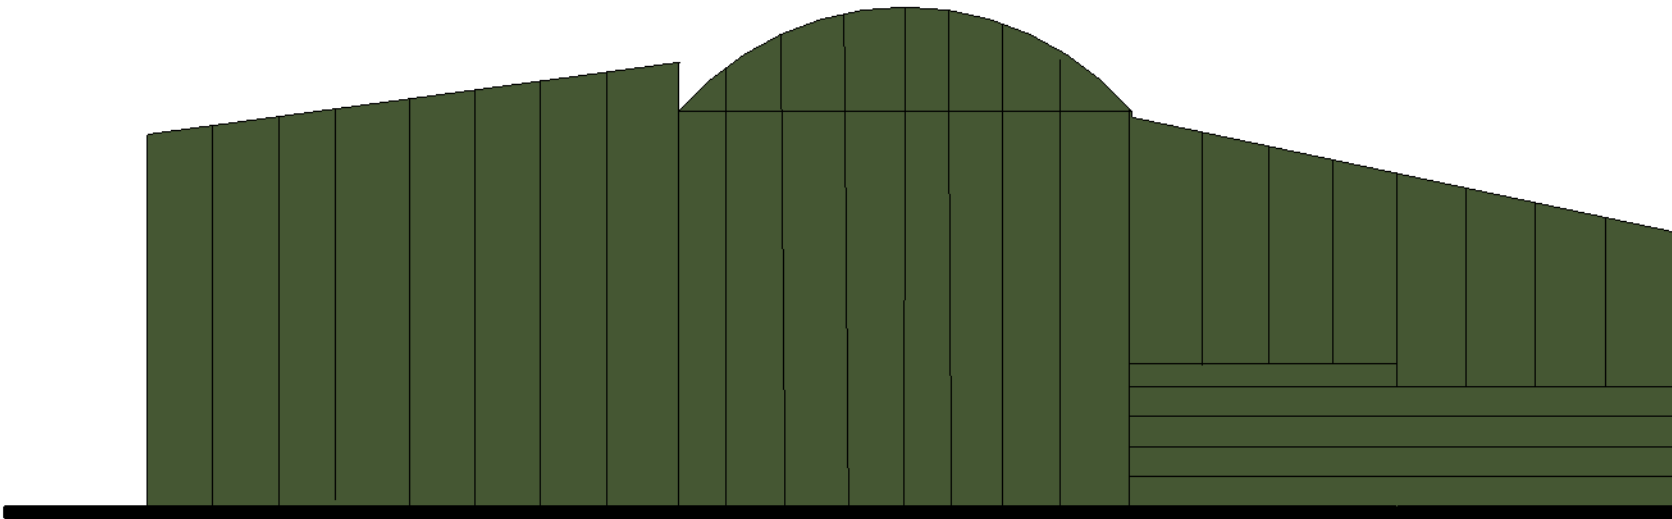



A
12 Side West
1:100

PROPOSED ELEVATIONS & FLOOR PLAN

PLANS TO BE PRINTED ON A3.

- NOTES:
- 1) THESE DRAWINGS REMAINS THE PROPERTY OF EN-PLAN
 - 2) ALL DIMENSIONS ARE TO BE CHECKED BY THE CONTRACTOR.
 - 3) ALL DIMENSIONS IN MILLIMETRES UNLESS OTHERWISE STATED.
 - 4) DO NOT SCALE COPIES OF THIS DRAWING.
 - 5) THIS PLAN MUST BE READ IN CONJUNCTION WITH ANY OTHER PLANS IN THE SET AND ANY SPECIALIST DRAWINGS RELATED TO THE PROJECT.
 - 6) ALL DISCREPANCIES TO BE REPORTED TO EN-PLAN BEFORE CONTINUING.

A
13
Rear North
1:100

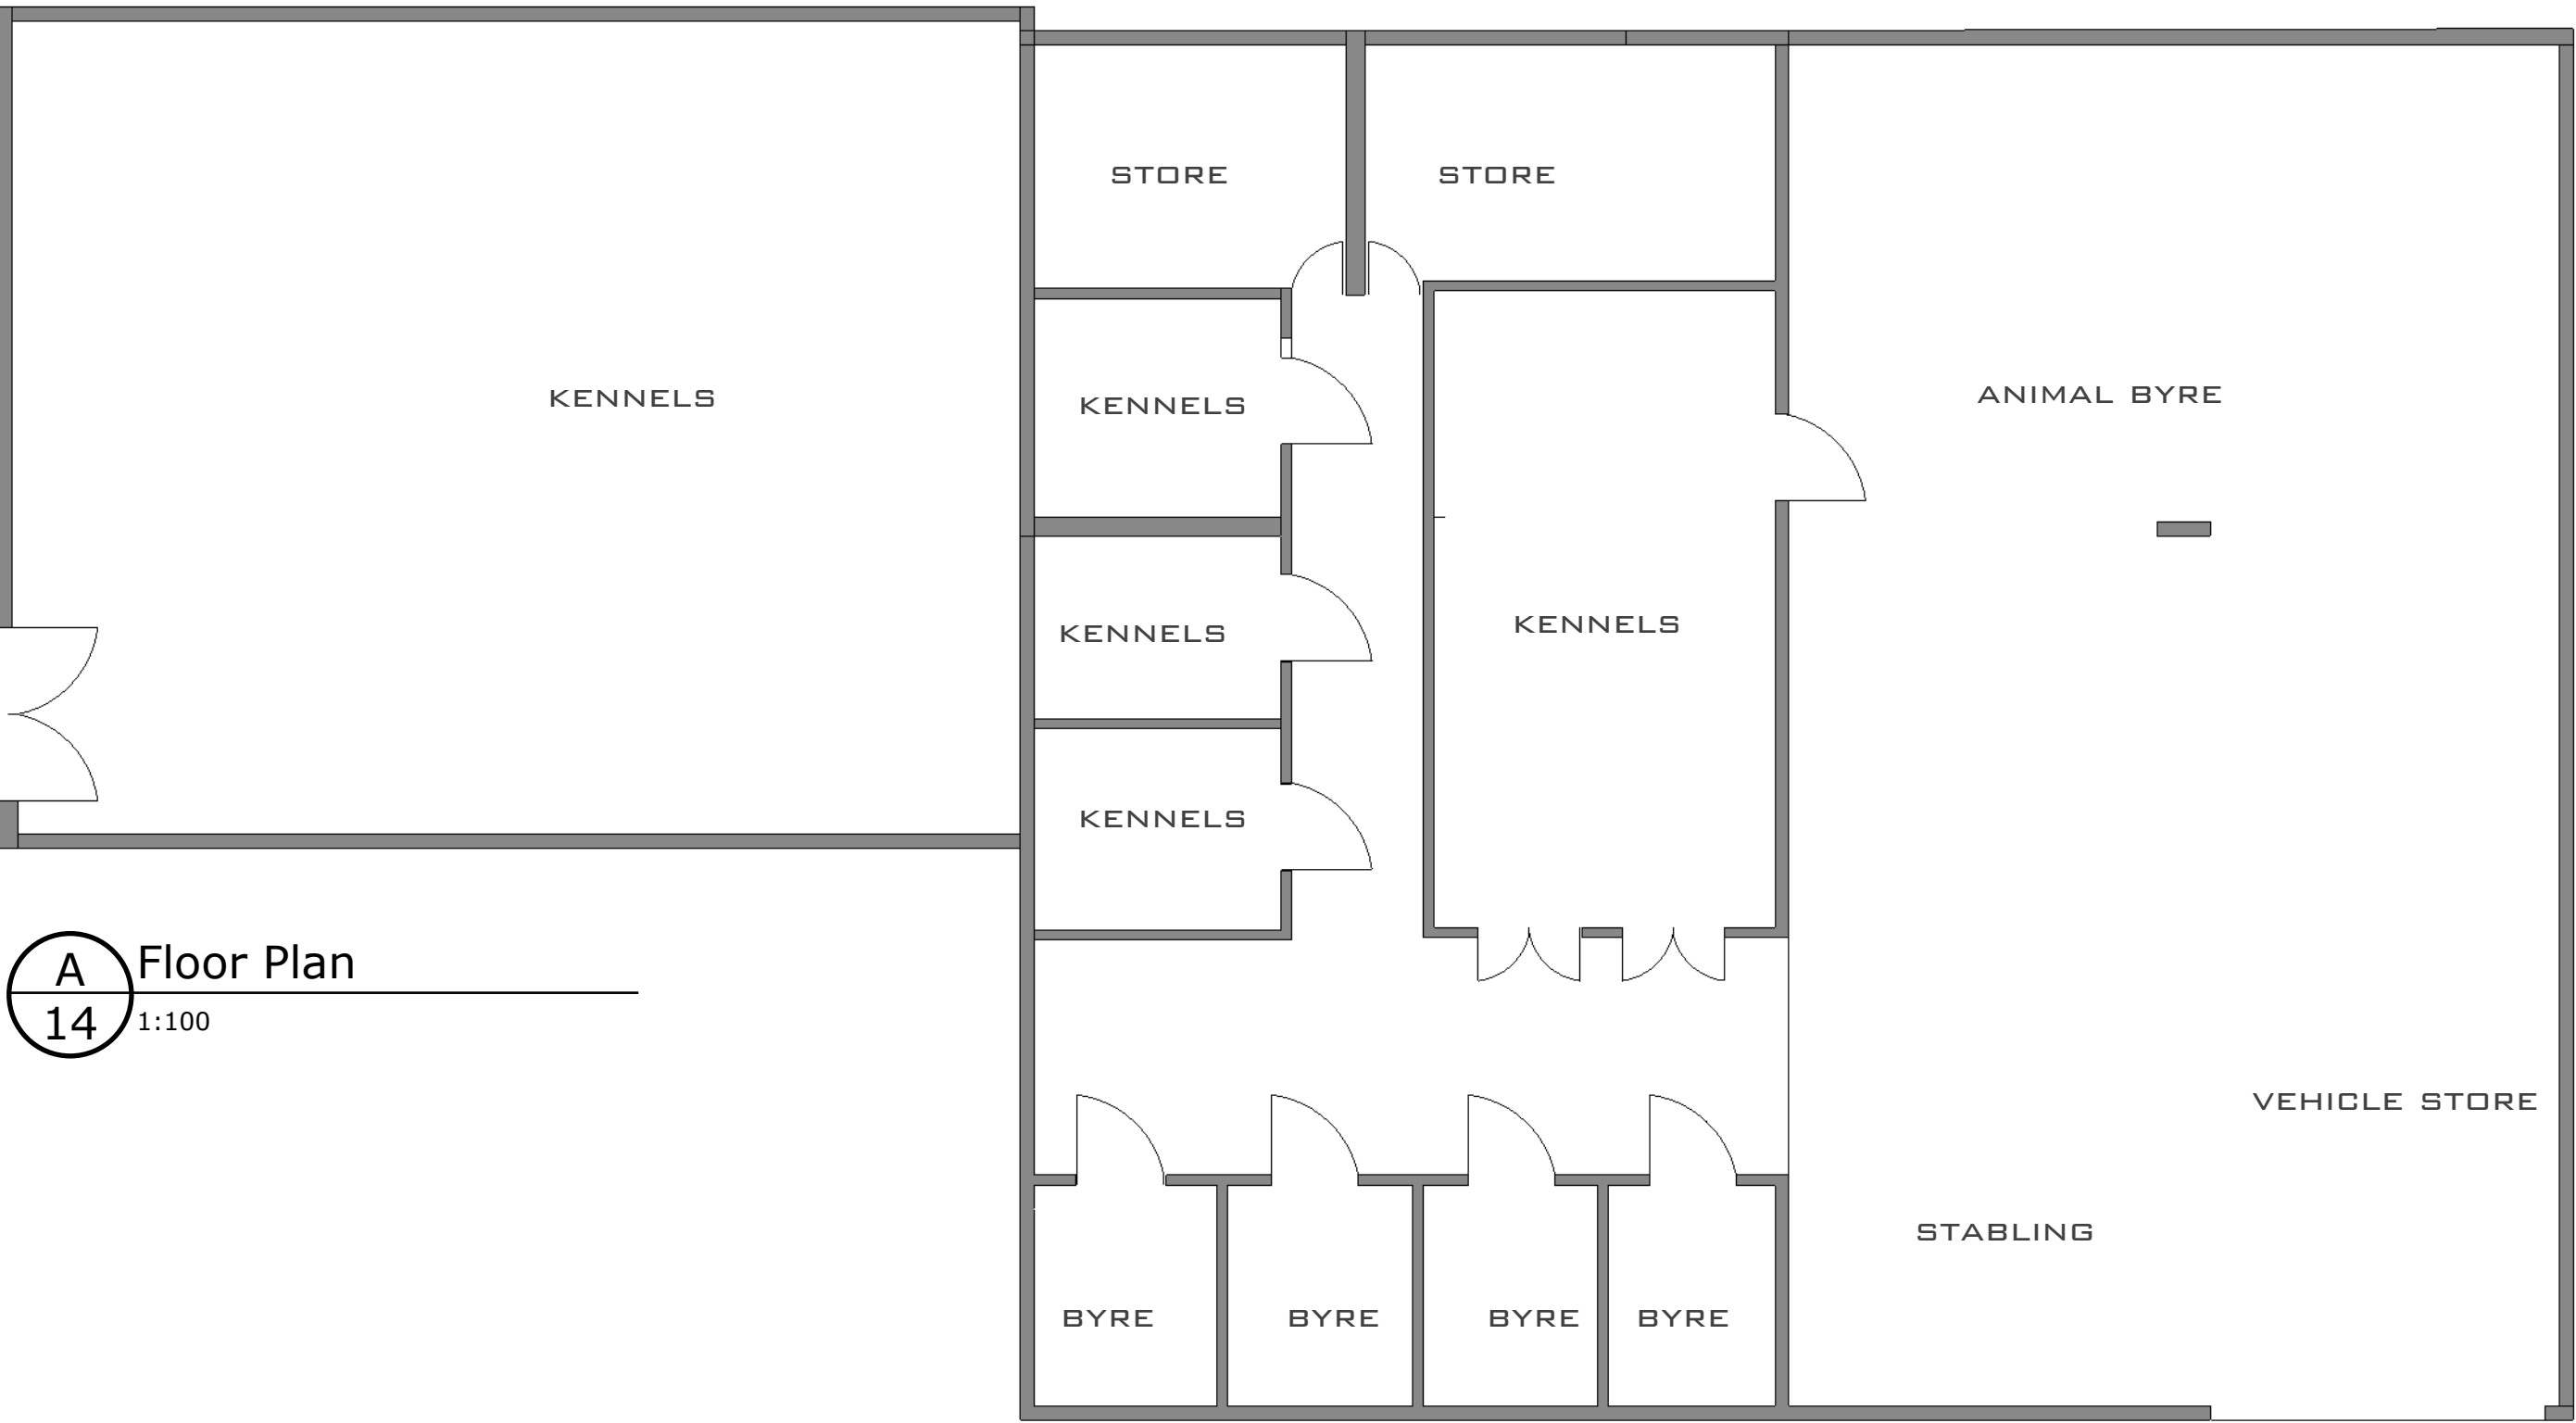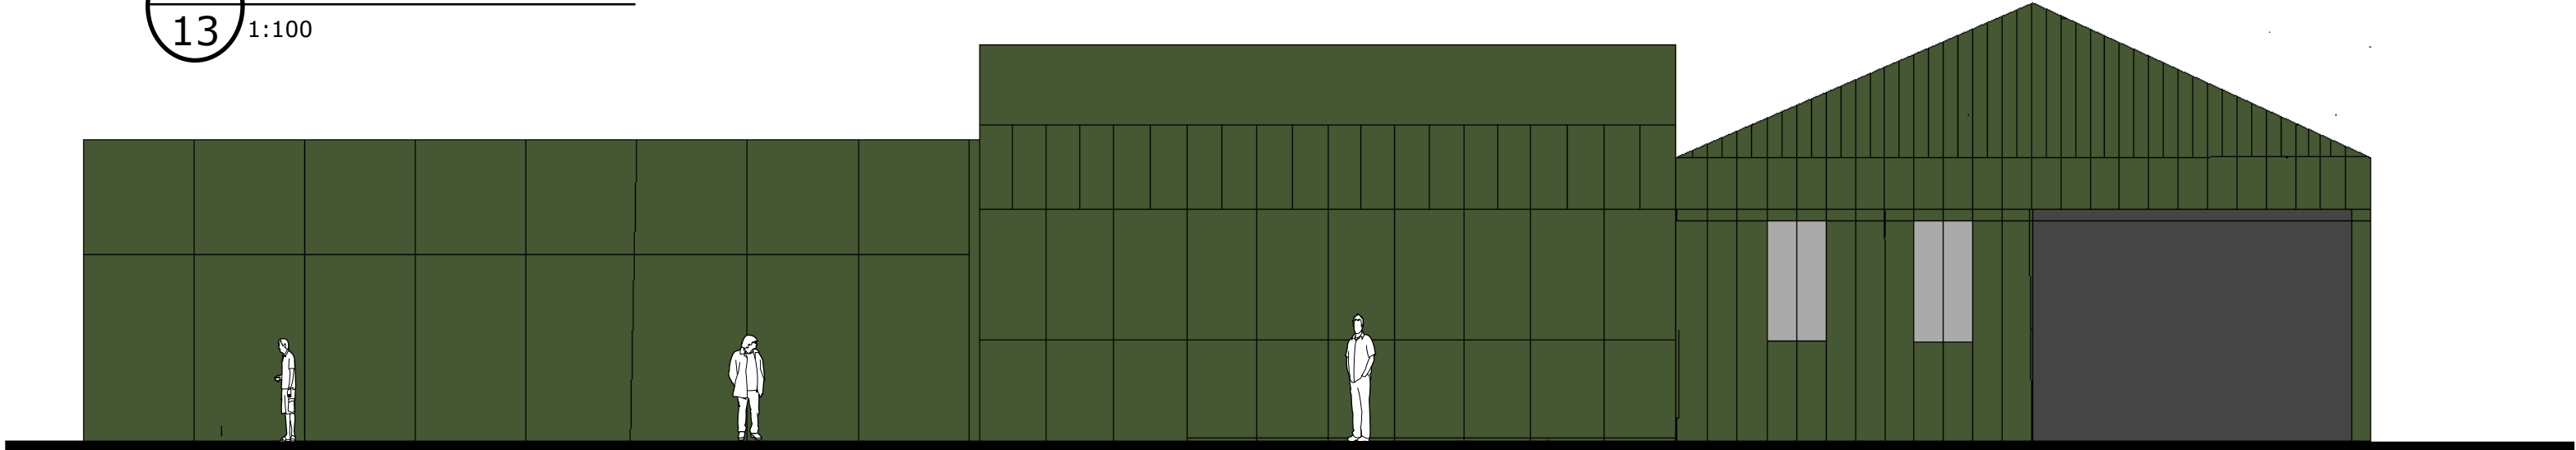


A
14
Floor Plan
1:100

PROPOSED ELEVATIONS

PLANS TO BE PRINTED ON A3.


- NOTES:
- 1) THESE DRAWINGS REMAINS THE PROPERTY OF EN-PLAN
 - 2) ALL DIMENSIONS ARE TO BE CHECKED BY THE CONTRACTOR.
 - 3) ALL DIMENSIONS IN MILLIMETRES UNLESS OTHERWISE STATED.
 - 4) DO NOT SCALE COPIES OF THIS DRAWING.
 - 5) THIS PLAN MUST BE READ IN CONJUNCTION WITH ANY OTHER PLANS IN THE SET AND ANY SPECIALIST DRAWINGS RELATED TO THE PROJECT.
 - 6) ALL DISCREPANCIES TO BE REPORTED TO EN-PLAN BEFORE CONTINUING.

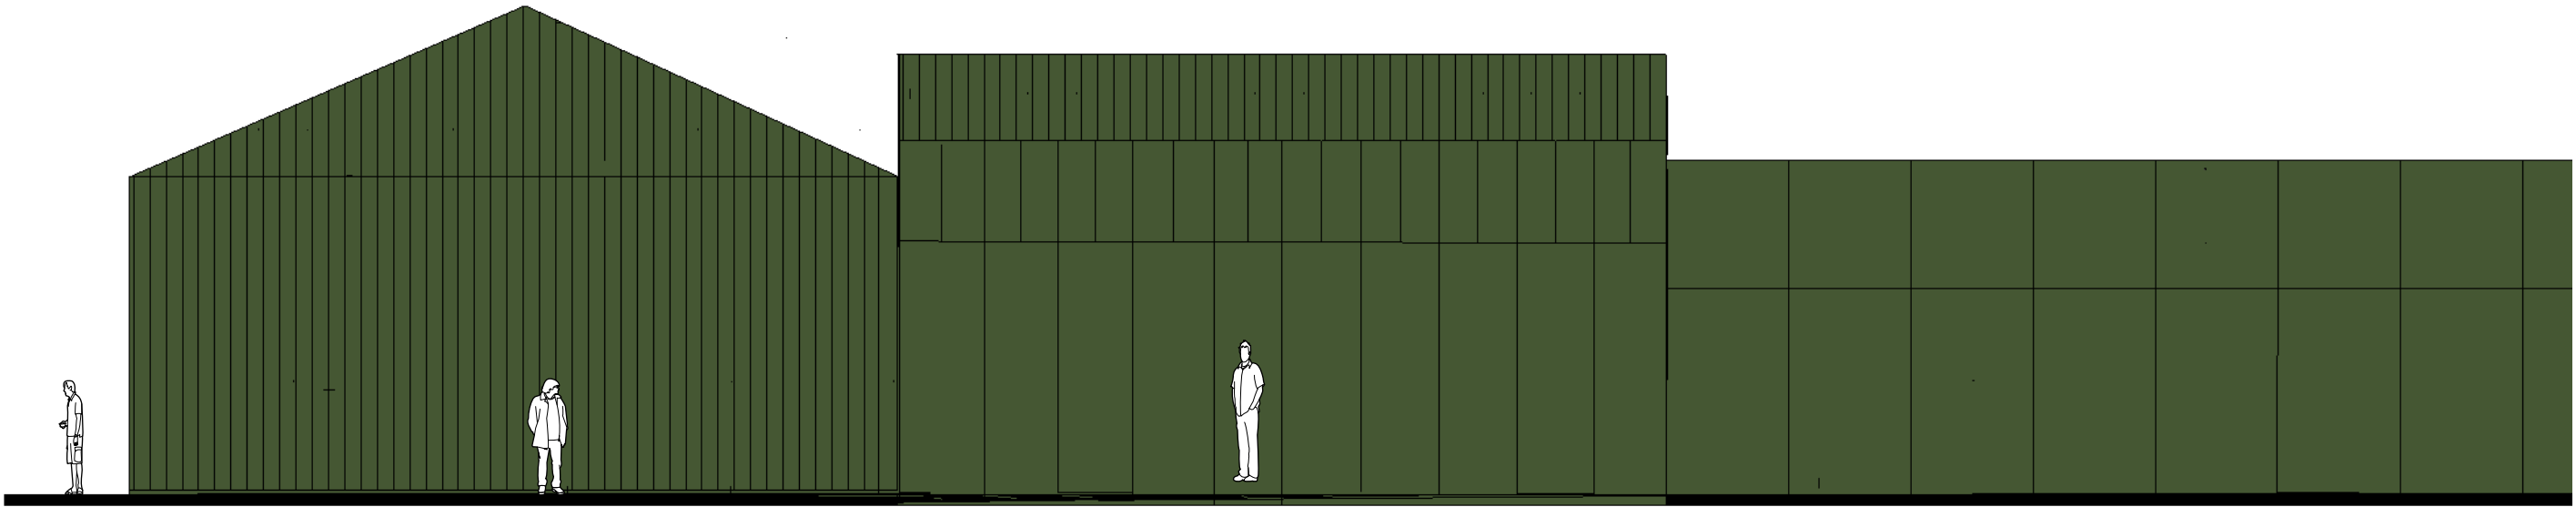

A
15

Rear North


1:100

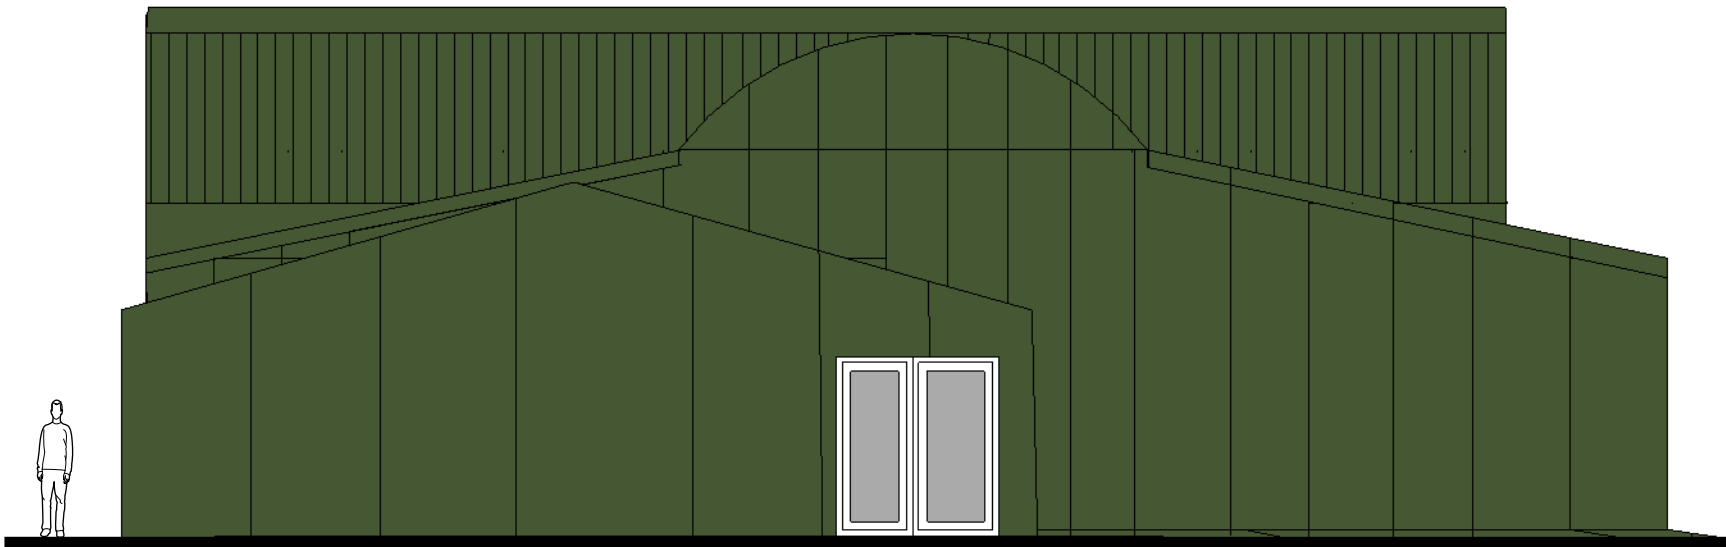

A
16

Side West

1:100

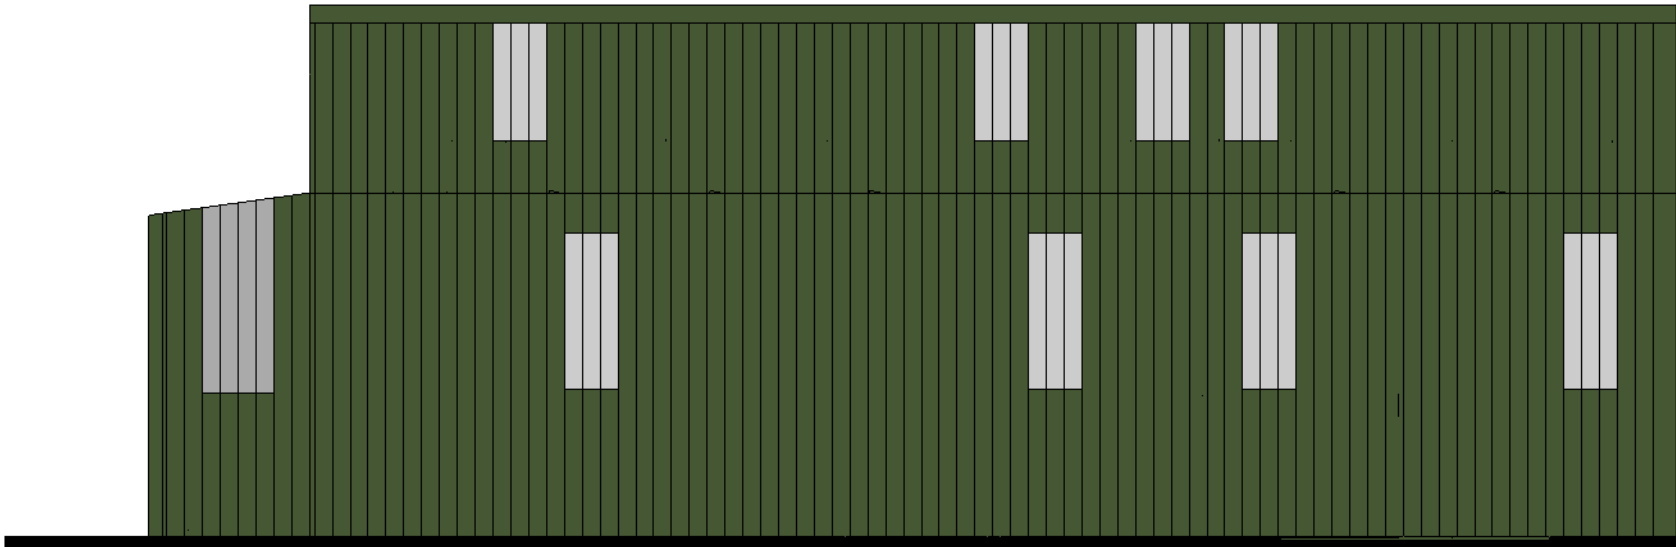

A
17

Side East

1:100