


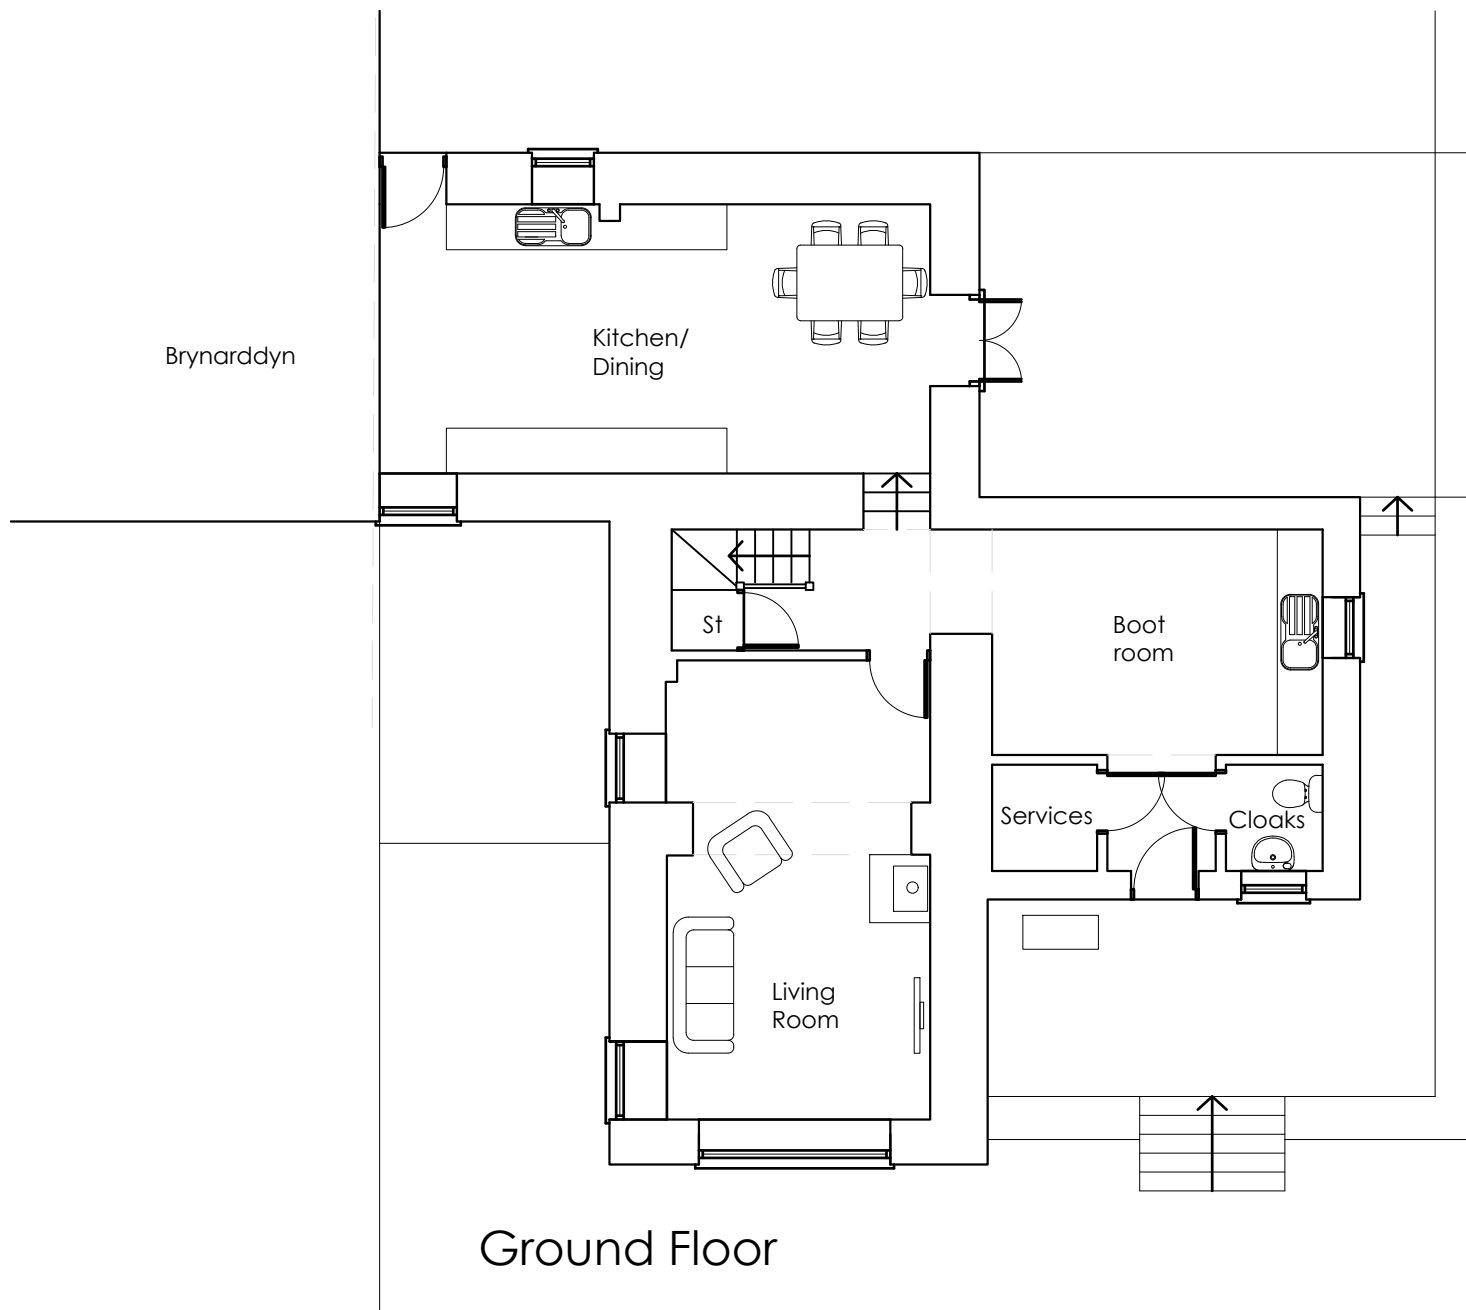

Existing Ground Floor 1:100 @ A4

Arddyn Barn

Nantyr

Llangollen

LL207DH

Date - 19.02.2023

Drawing No 26-01- *