


Jonathan Edwards
Bryn Adda
Pen y Bryn
Wrexham
LL14 1UA

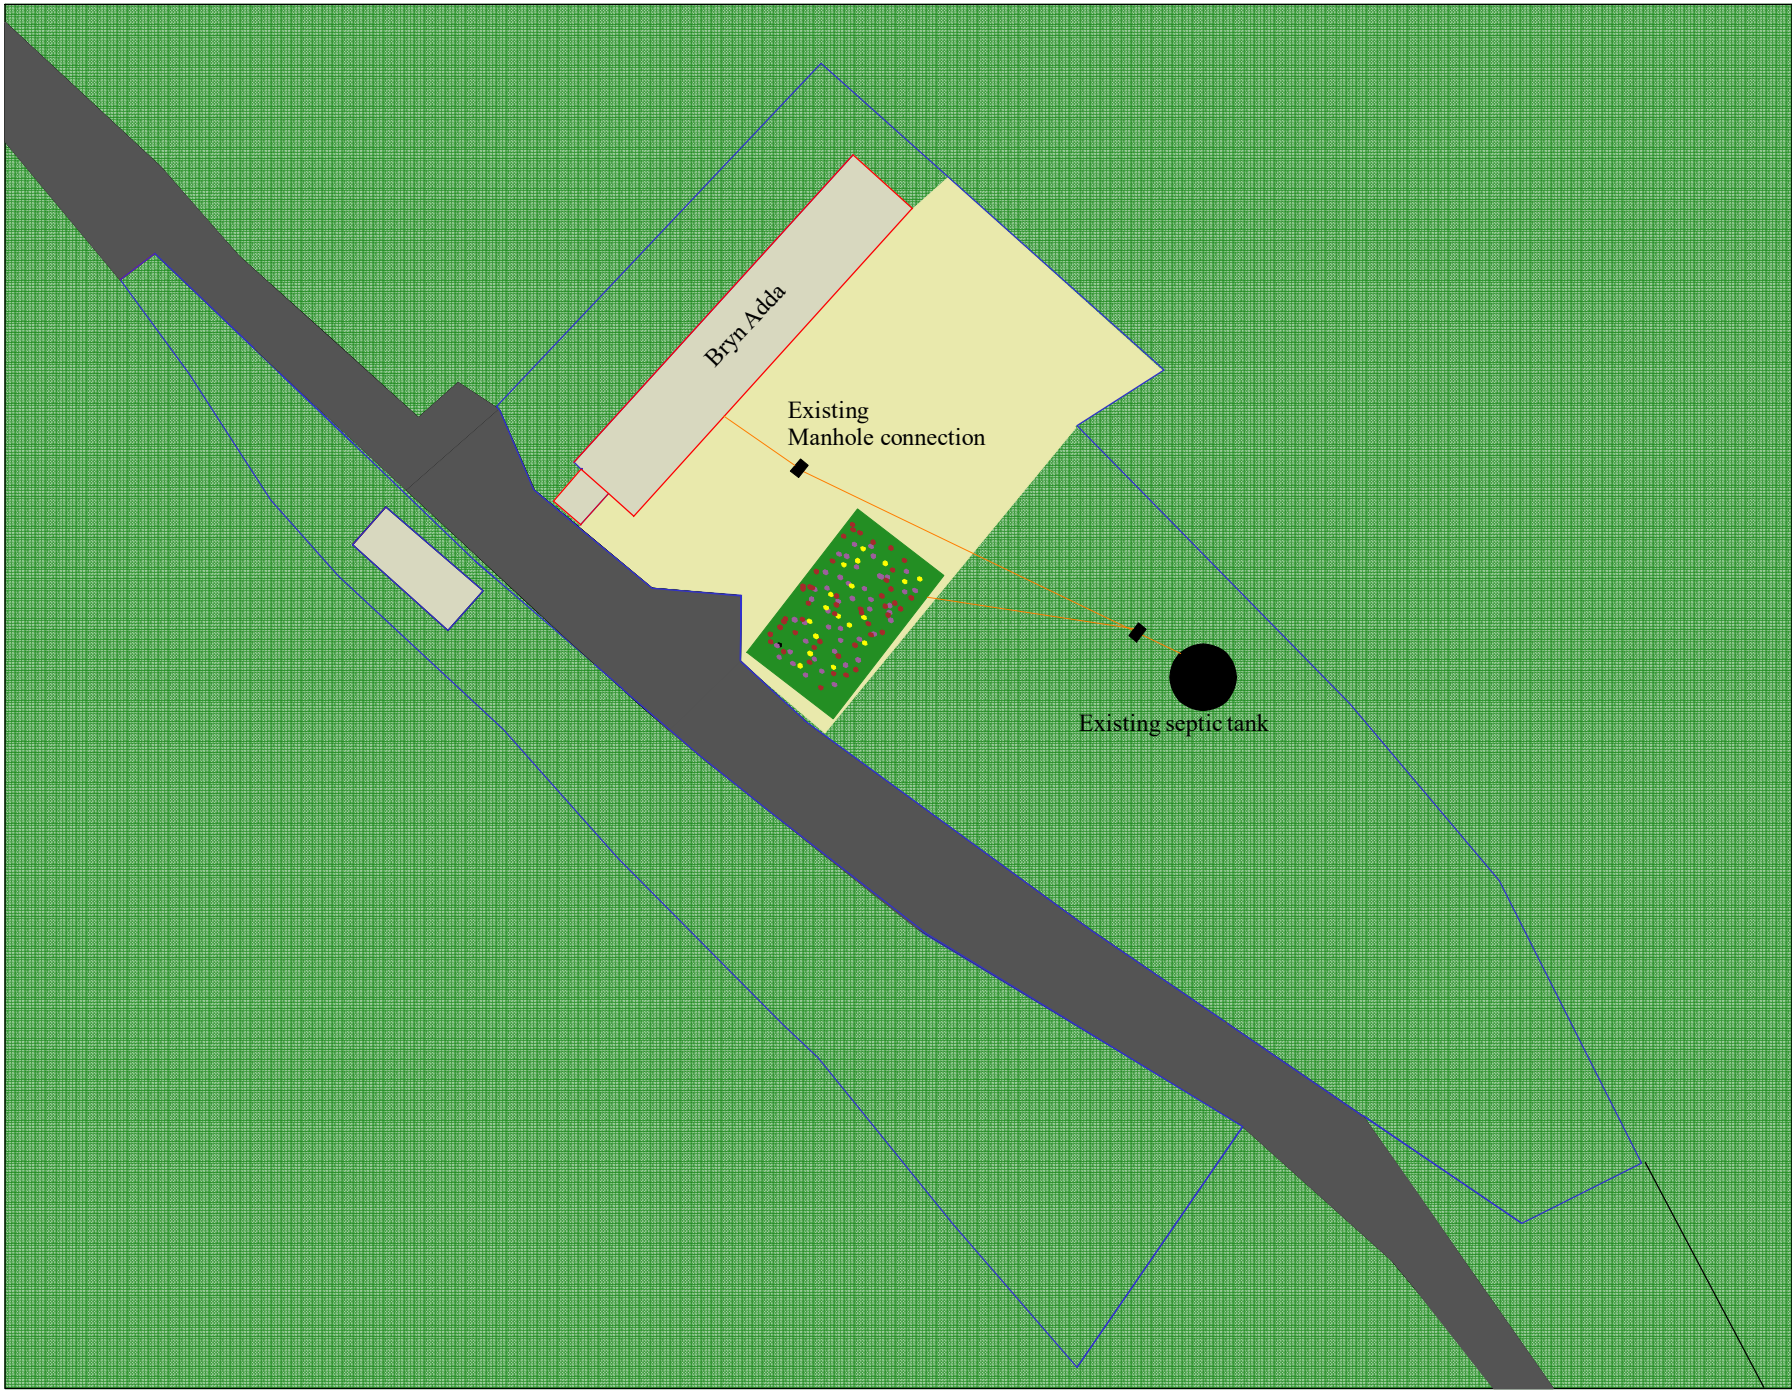

Proposed Elevation
Drainage drawing
1:500 @A3
21/08/2022
Ref: 158