
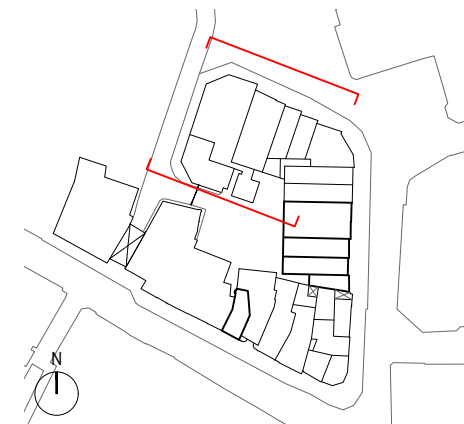


01 RHOSDDU ROAD NORTHERN ELEVATION

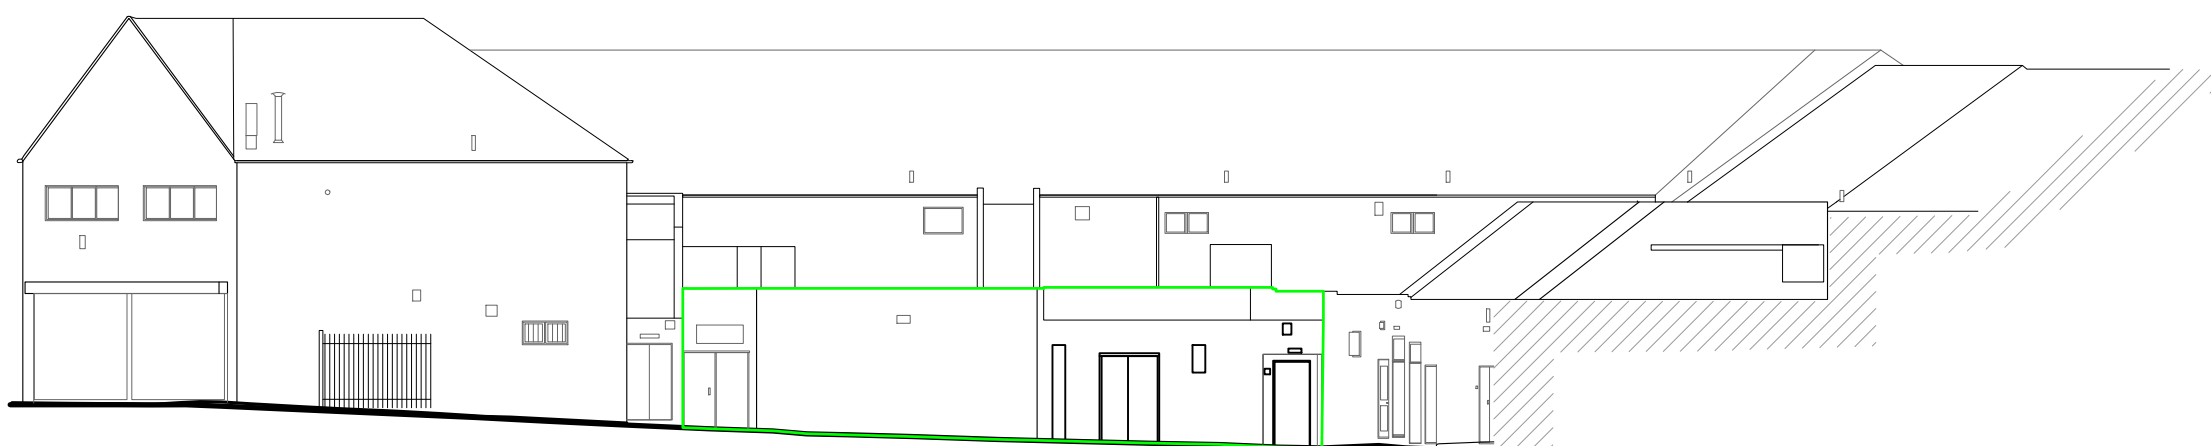

02 RHOSDDU ROAD SOUTHERN ELEVATION

KEY:			
	PHASE 01		
	PHASE 02		

REVISIONS:			
A	Red Line Boundary Updated	27.09.2022	HLT
B	Project Phase Demarcation Added	11.10.2022	HLT
C	Key Notation Updated	18.10.2022	HLT

CA·UK·IN

CAUKIN STUDIO LTD.
info@caukinstudio.com
www.caukinstudio.com

Notes:
Do not scale from this drawing.
This drawing is to be read in conjunction with all other consultants' drawings and specifications for the project. Representation of structural elements is purely indicative. All structural elements to be specified by a certified structural engineer.
This drawing is the copyright of CAUKIN Studio Ltd (registered in England).
Reproduction without the express consent of CAUKIN Studio Ltd is prohibited and the information contained on this drawing may not be used for any purpose other than that which is stated on this drawing.
The construction (Design and Management) Regulations 2015 (CDM) is the responsibility of the client/contractor unless otherwise agreed in writing.

Project:
CHAPTER COURT
Drawing:
**PROPOSED RHOSDDU ROAD
EXTERNAL ELEVATIONS**

Job No.: **22.06**
Drawing Number: **T203**
Rev: **C**

Scale: **1:200@ A3**
Date: **19.04.22**
Drawn by: **HLT**