



# PROPOSED SITE

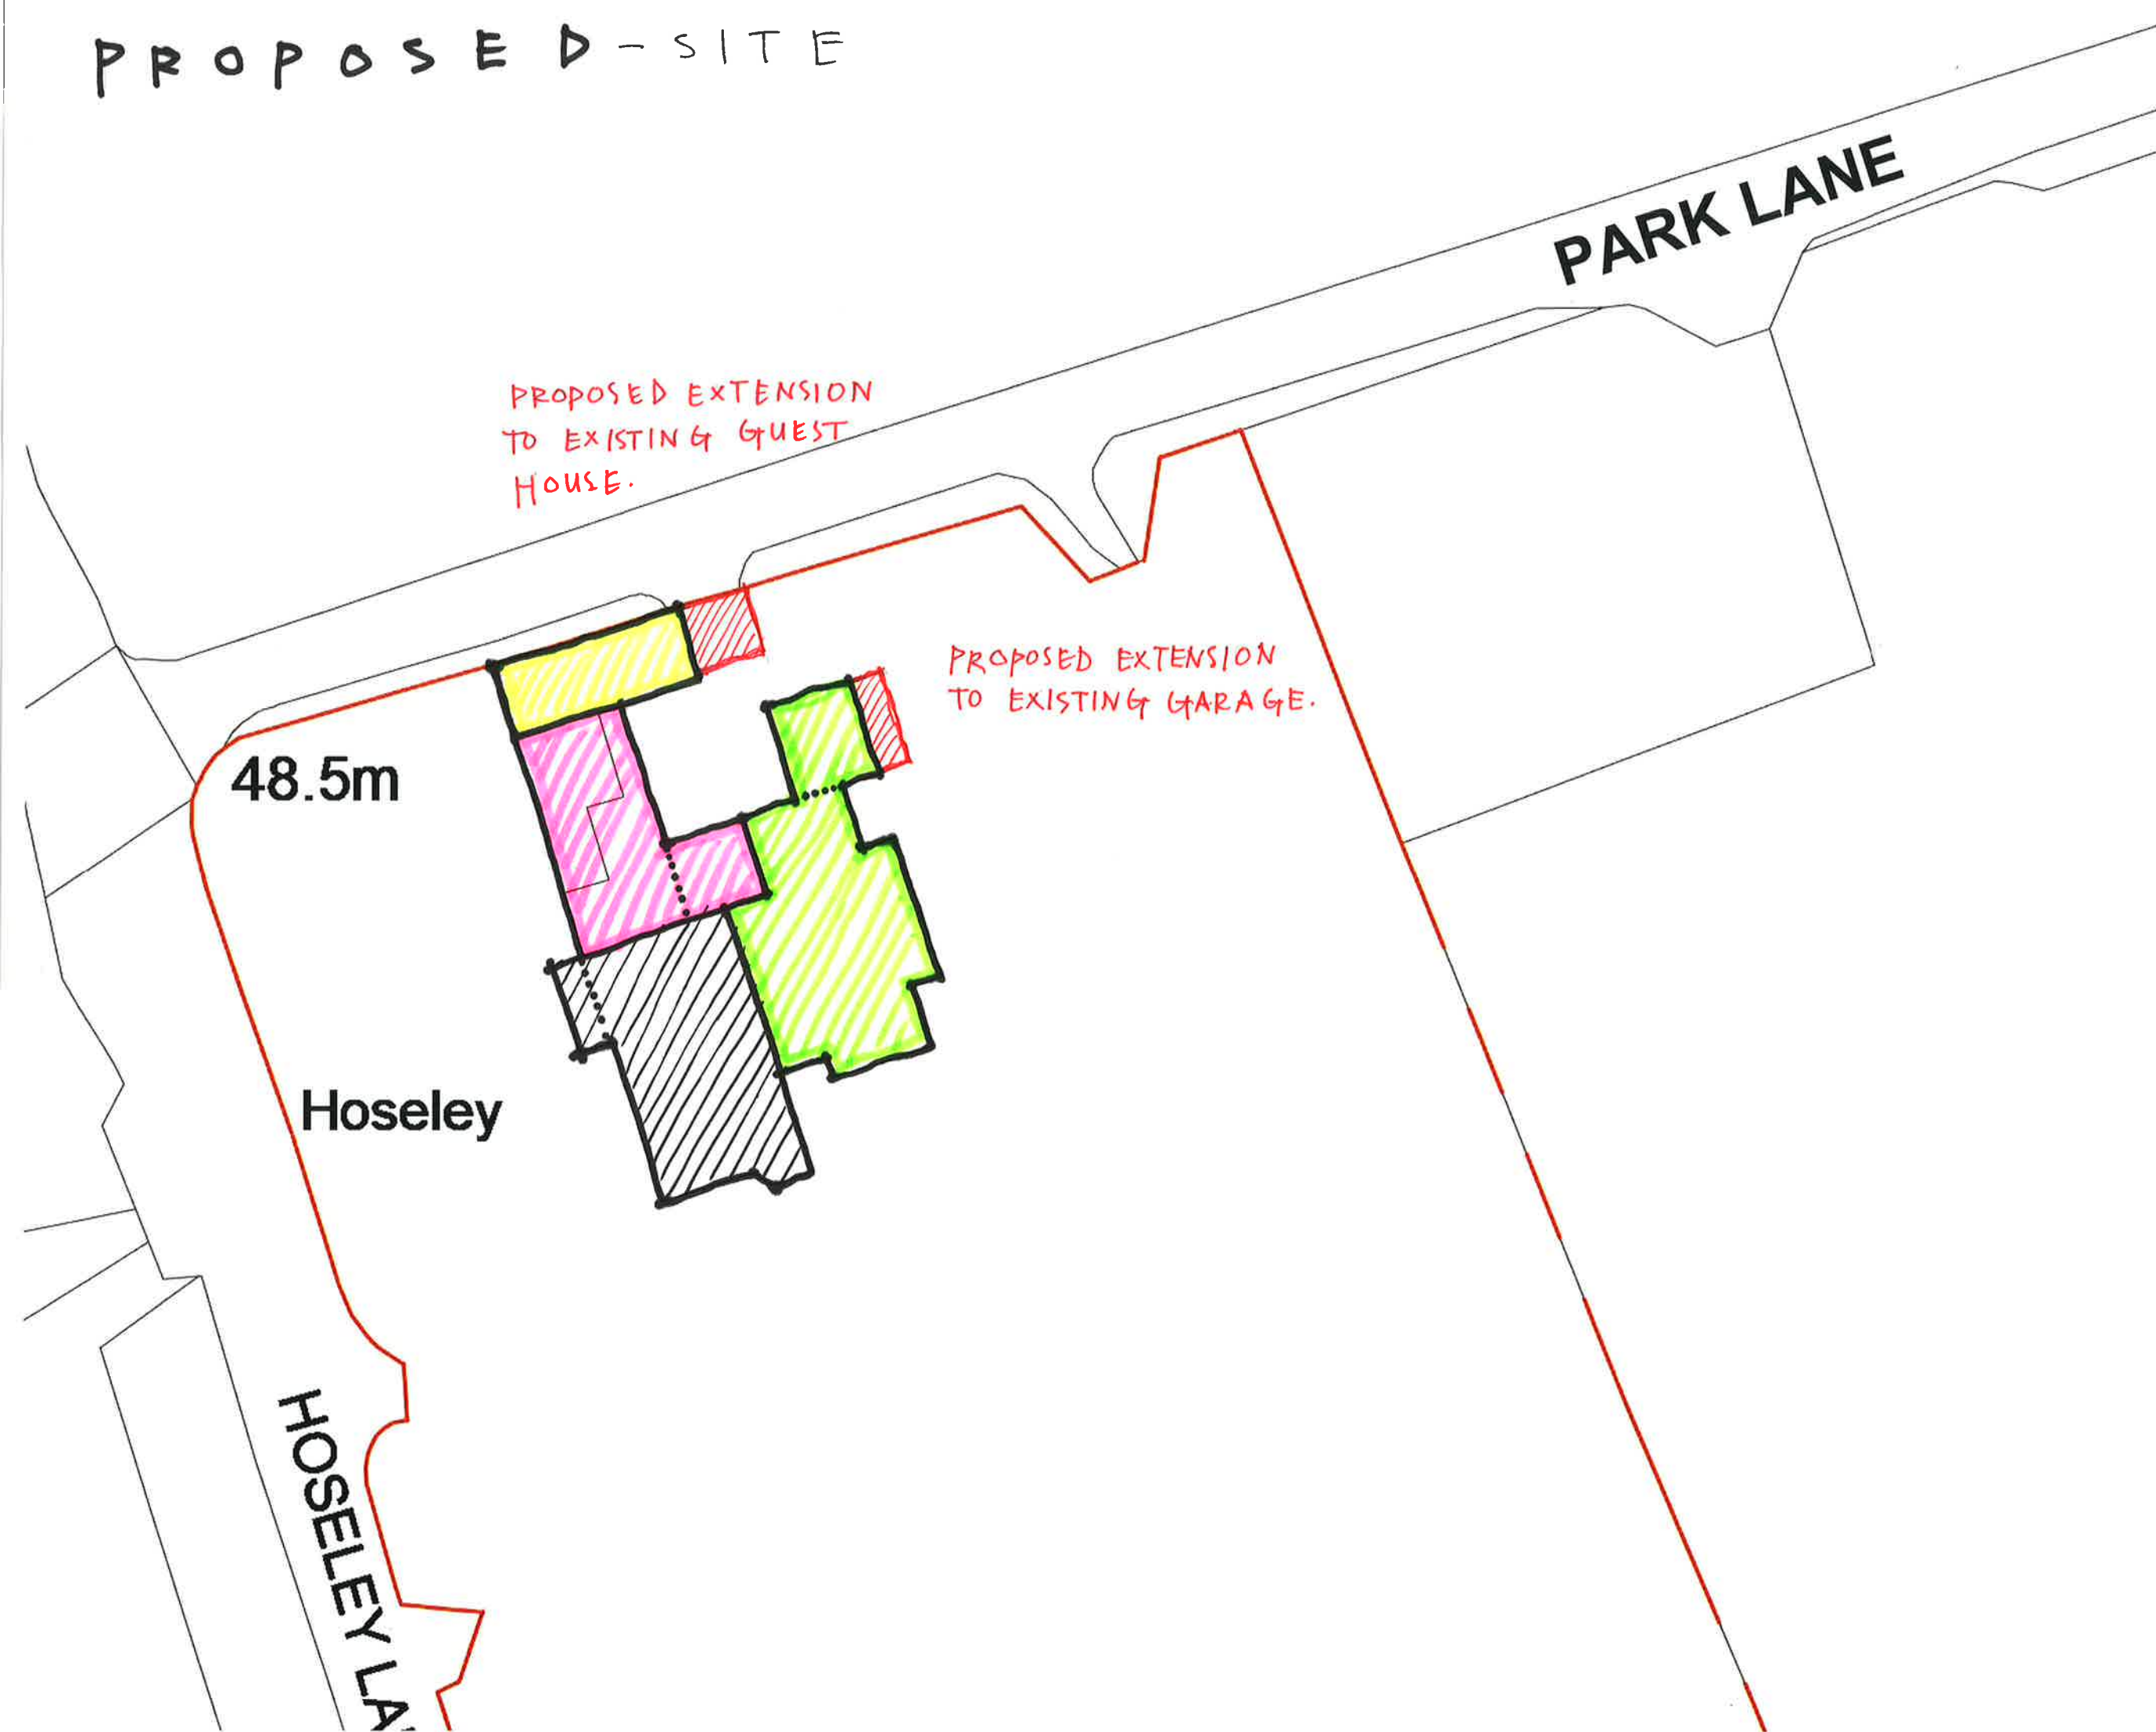

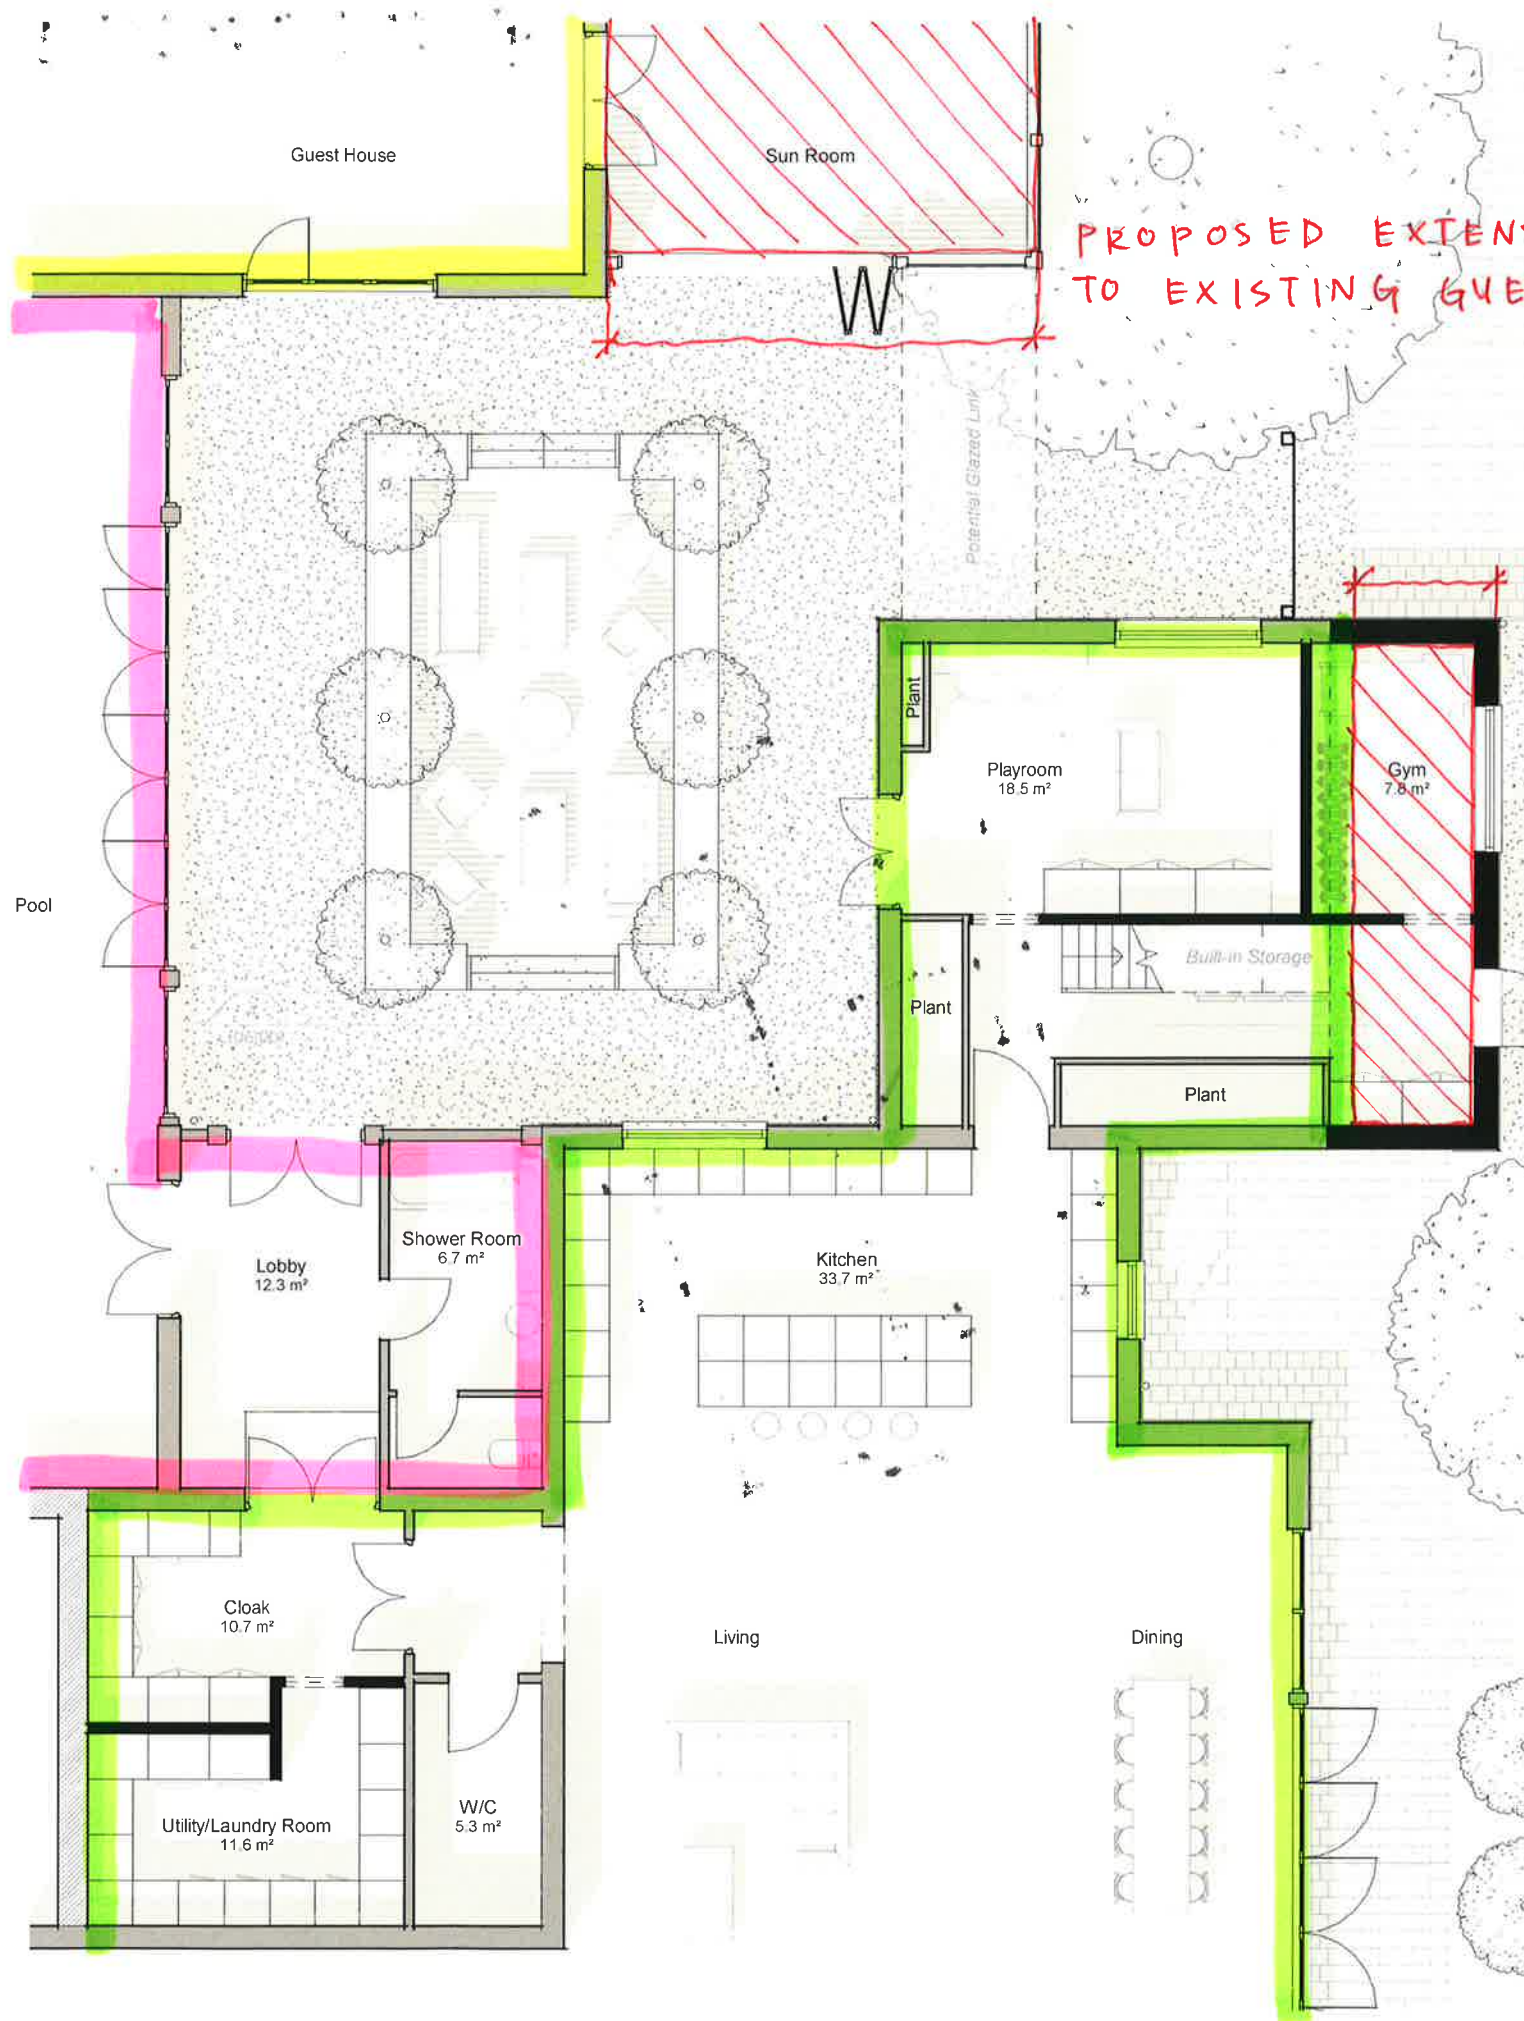

PROPOSED - GF

Arch.Haus

Arch Haus Studio  
e: mail@arch.haus  
t: 07879 693165


Client: Mr & Mrs Green  
Project Name: Hoseley House  
Project Ref: 21015  
Project Address: Hoseley House, Marford, LL12 8YD

Notes:

Revision: 26/11/2021 Sun Room Addition, Garage Roof lifted & Window Sizes Increased + Other Minor Alterations

Drawing Status: WIP

Sheet Name: Proposed Ground Floor  
Sheet Number: L(04)003 Date: 26/09/2021  
Drawn by: XX Rev:  
Checked by: XXX Scale: 1:100

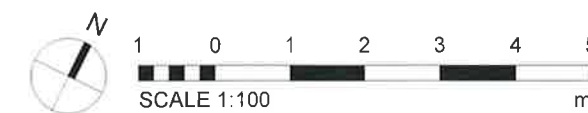

All dimensions to be checked on site. Figured dimensions to be read in preference to scaled. Arch.Haus accepts no responsibility for any unauthorised amendments to the drawing and does not permit unauthorised copying of the drawing. This drawing is copyright and remains the property of Arch.Haus unless otherwise agreed.

PROPOSED - FF



# Arch.Haus

Arch Haus Studio  
e: mail@arch.haus  
t: 07879 693 165

Client: Mr & Mrs Green  
Project Name: Hoseley House  
Project Ref: 21015  
Project Address: Hoseley House, Marford, LL12 8YD

Notes:

Revision: 26/11/2021 Sun Room Addition, Garage Roof lifted & Window Sizes Increased + Other Minor Alterations

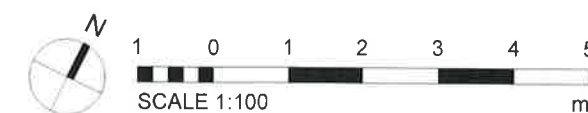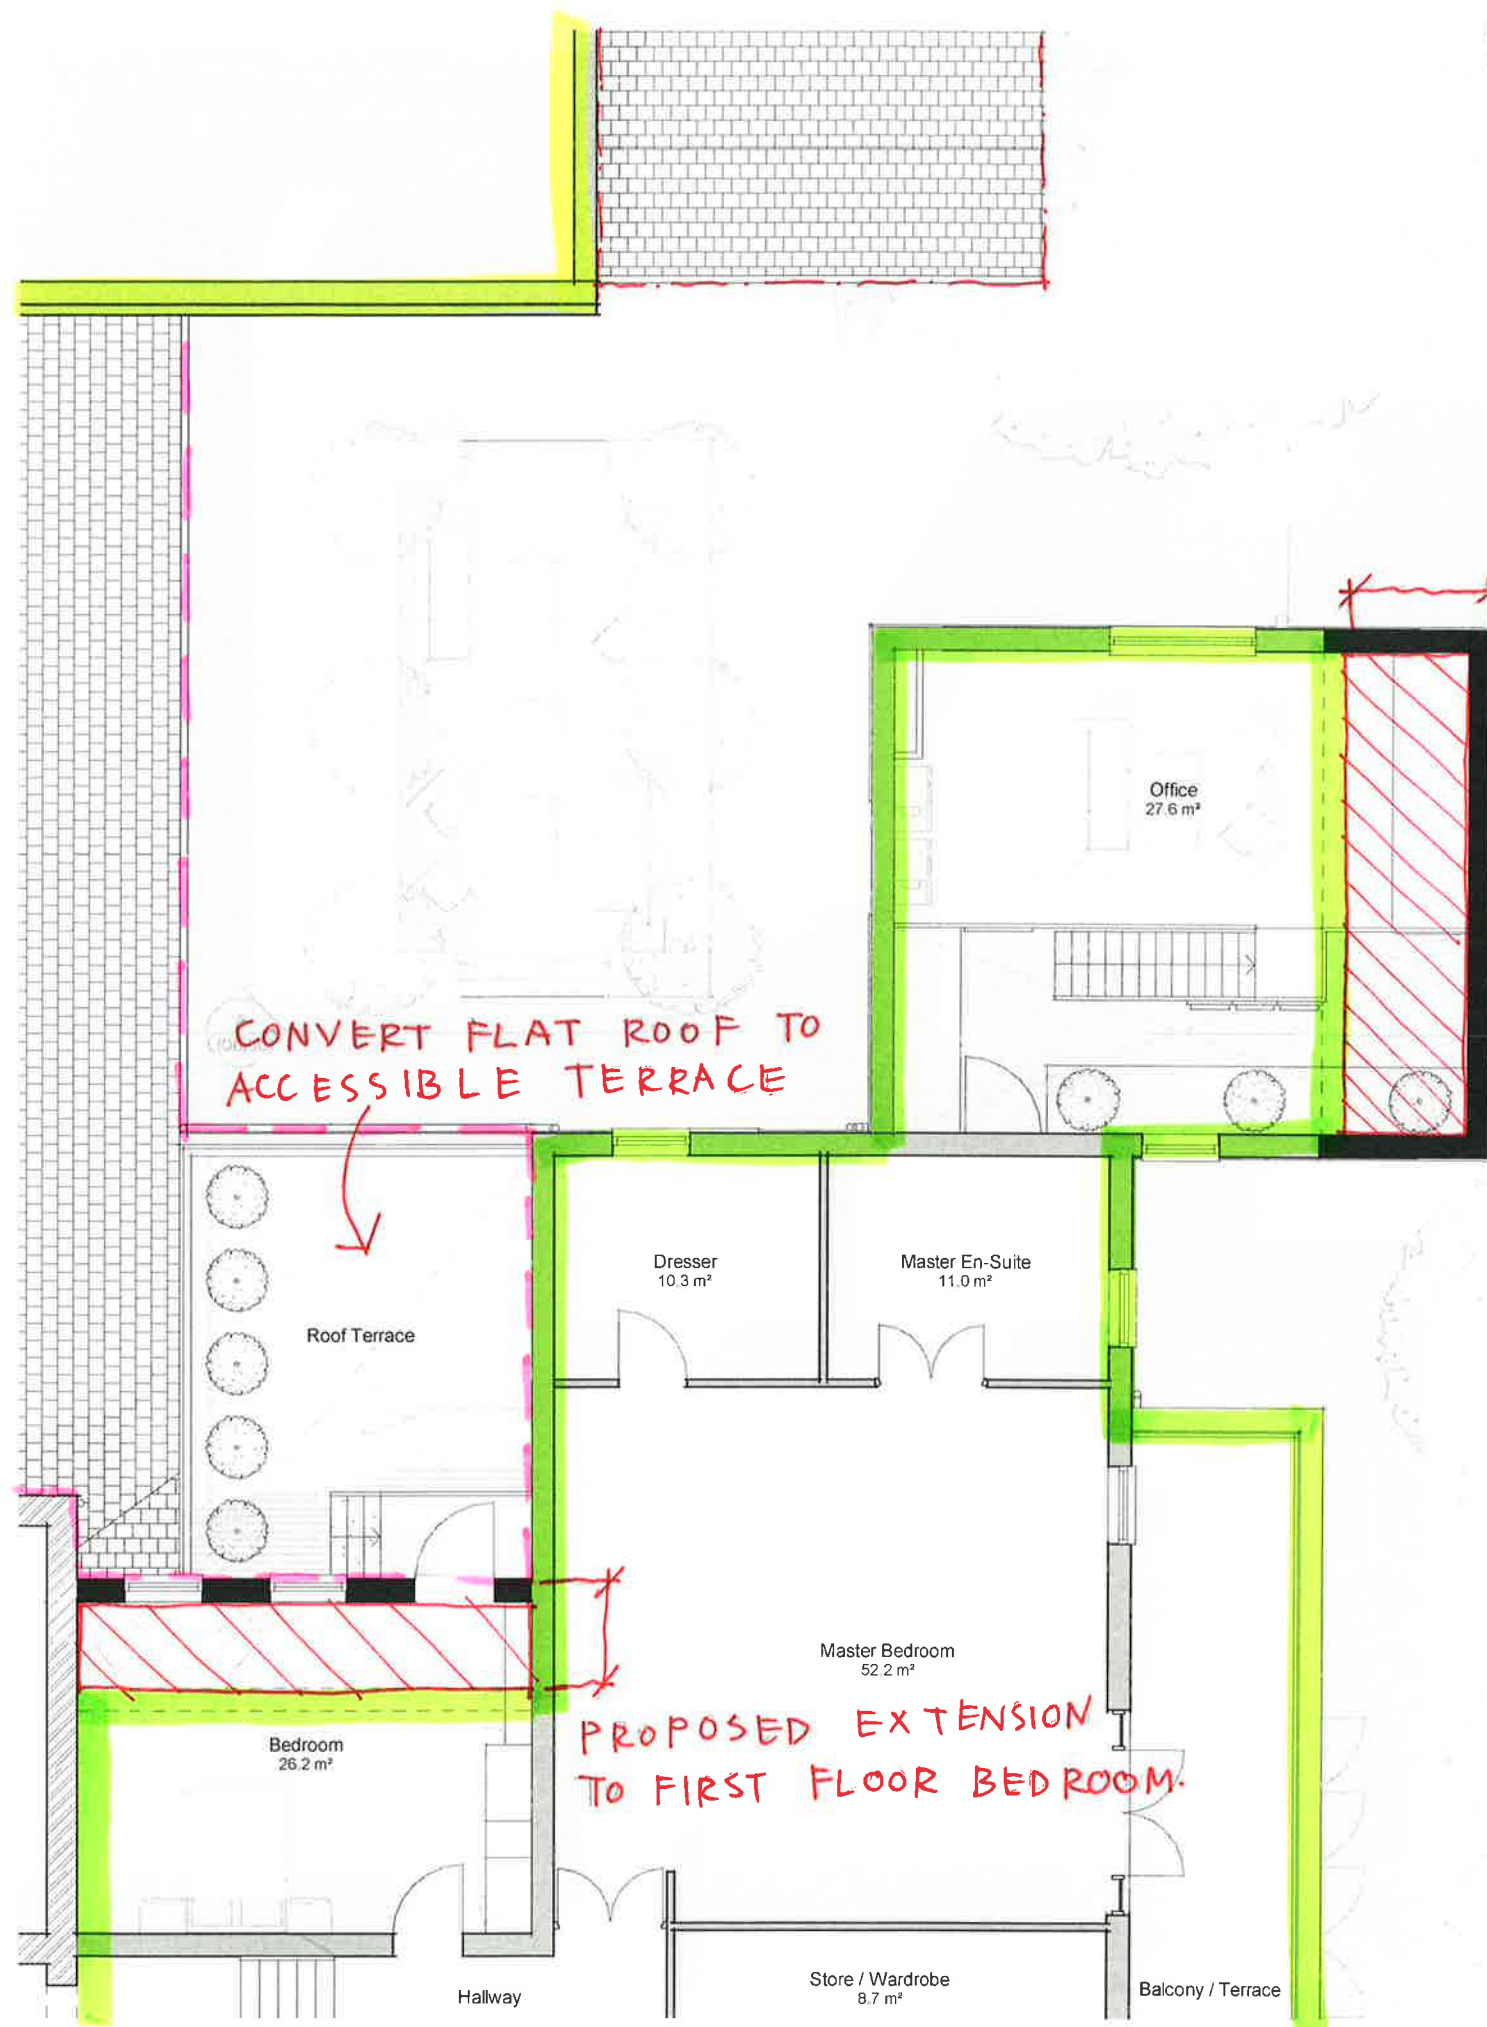

Drawing Status: WIP

Sheet Name: Proposed Upper Floor  
Sheet Number: L(04)004 Date: 26/09/2021  
Drawn by: Author Rev:  
Checked by: XX Scale: 1:100

All dimensions to be checked on site. Figured dimensions to be read in preference to scaled. Arch.Haus accepts no responsibility for any unauthorised amendments to the drawing and does not permit unauthorised copying of the drawing. This drawing is copyright and remains the property of Arch.Haus unless otherwise agreed.