

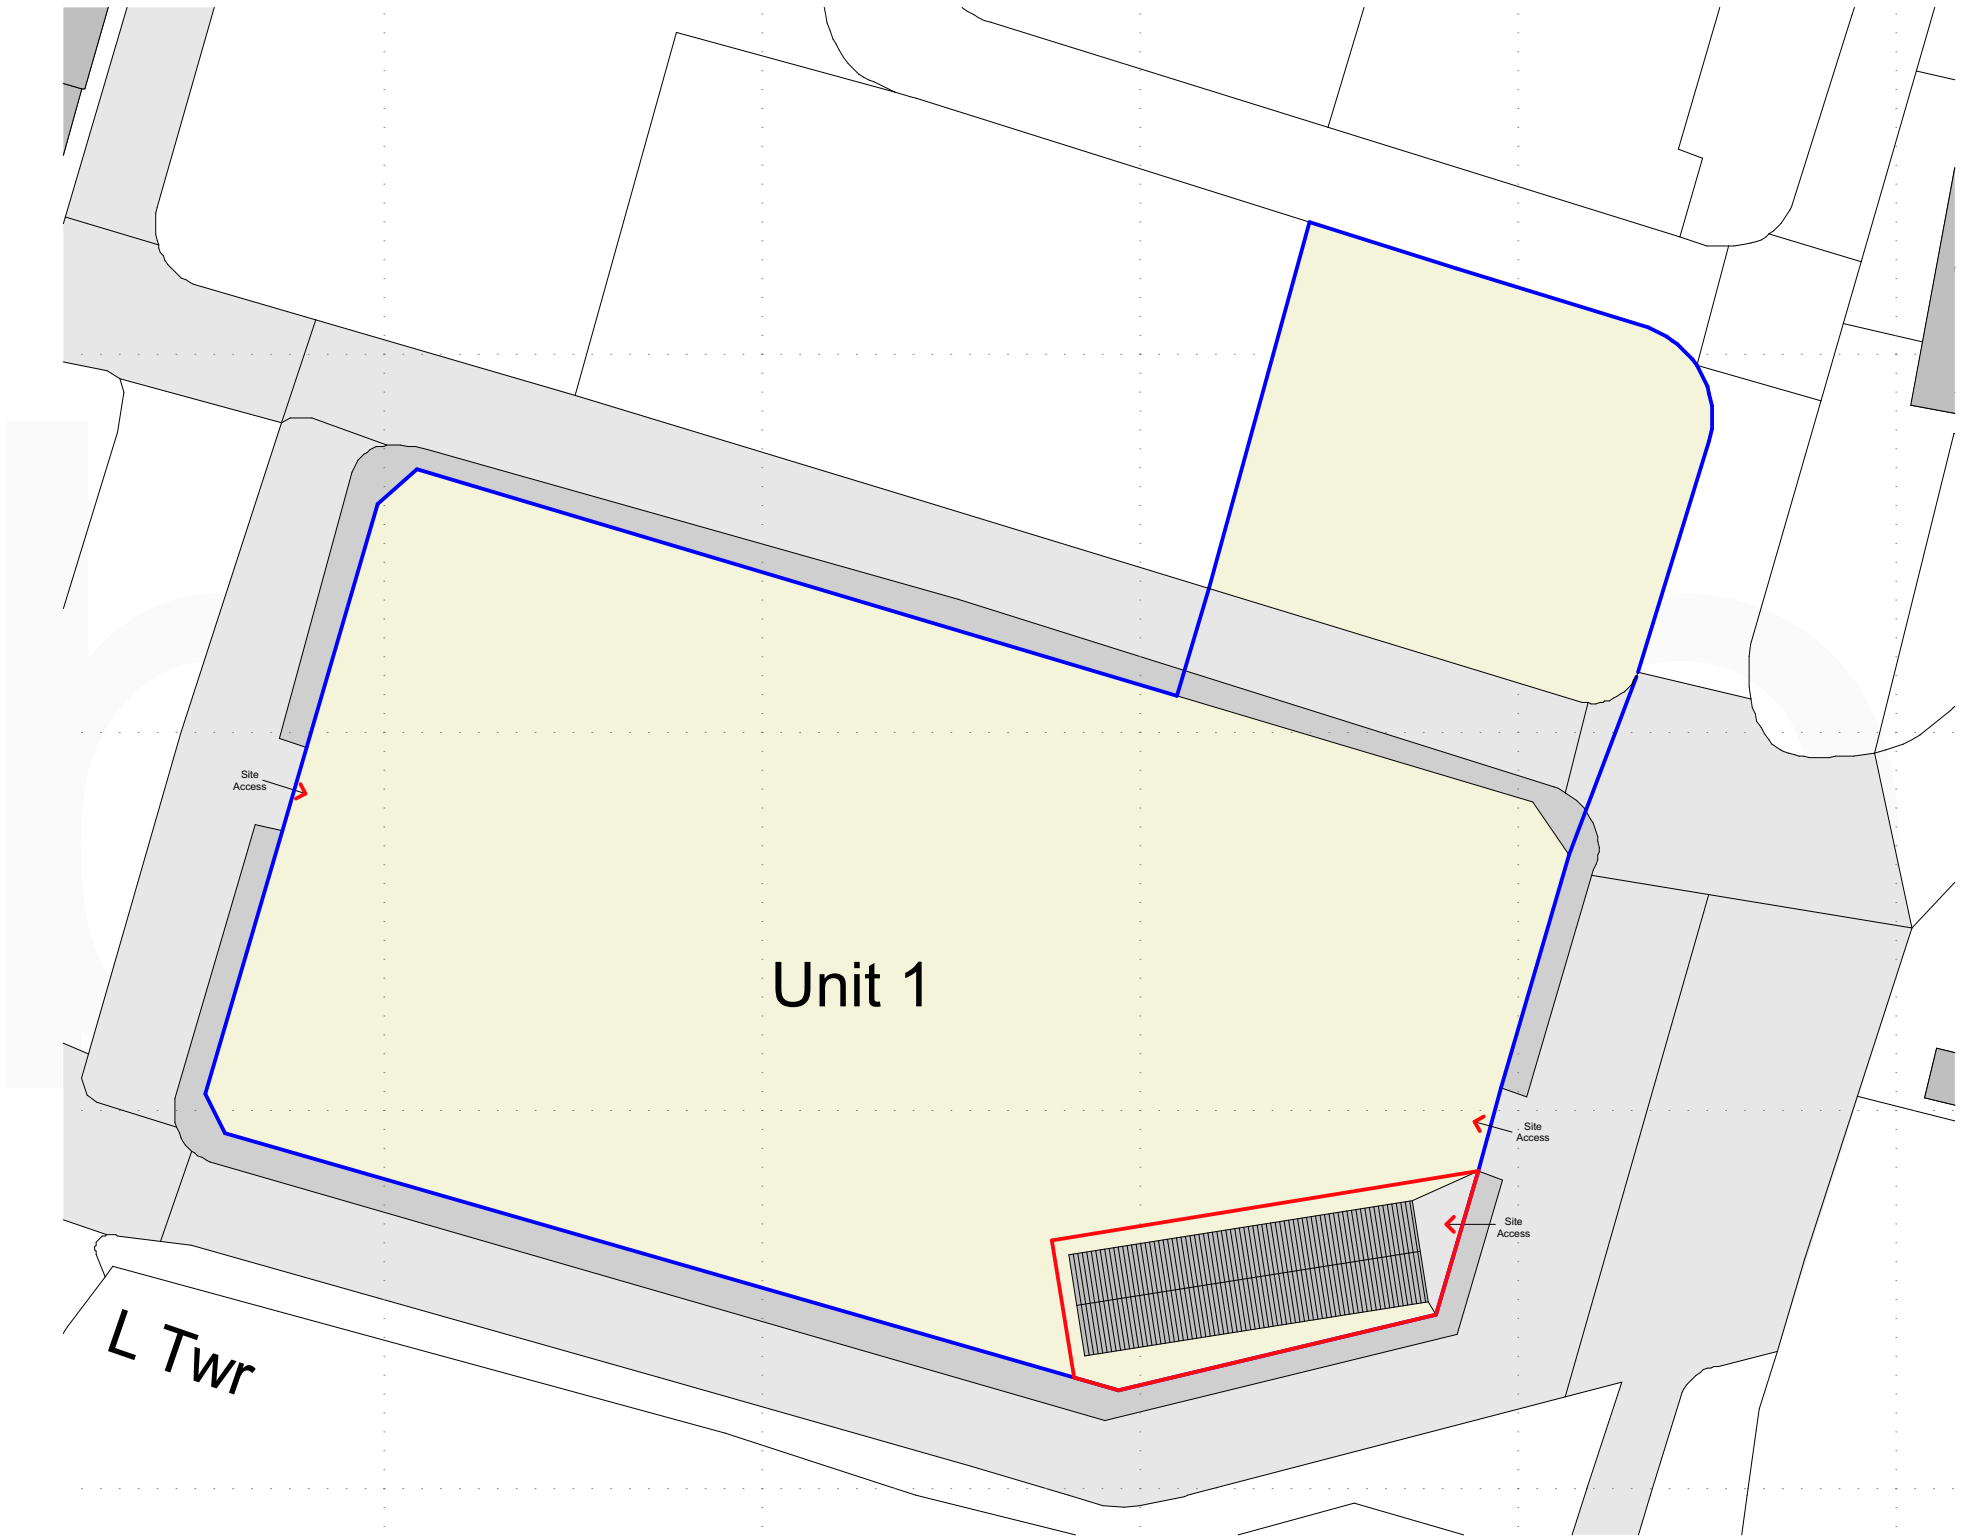


N

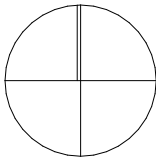

Proposed Block Plan
1:500

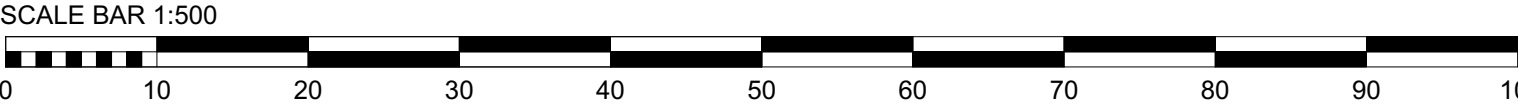

Rev.	-	Revision Description.
By.	-	
Chk.	-	

Scale.	1:500 @ A3	Drawn by.	JMW
Date.	13.06.2023	Chk.	JTS

Project Title		
Ningbo Walking Floors		
Client		
Ningbo Walking Floors		
Drawing Title		
Proposed Block Plan		
Project No.	Drawing No.	Rev.
BA4140	PL-002	

This drawing is the property of base Architecture & Design Ltd. It shall not be copied or scanned, in part or whole, without prior consent of base Architecture and Design. Do not scale this drawing.