


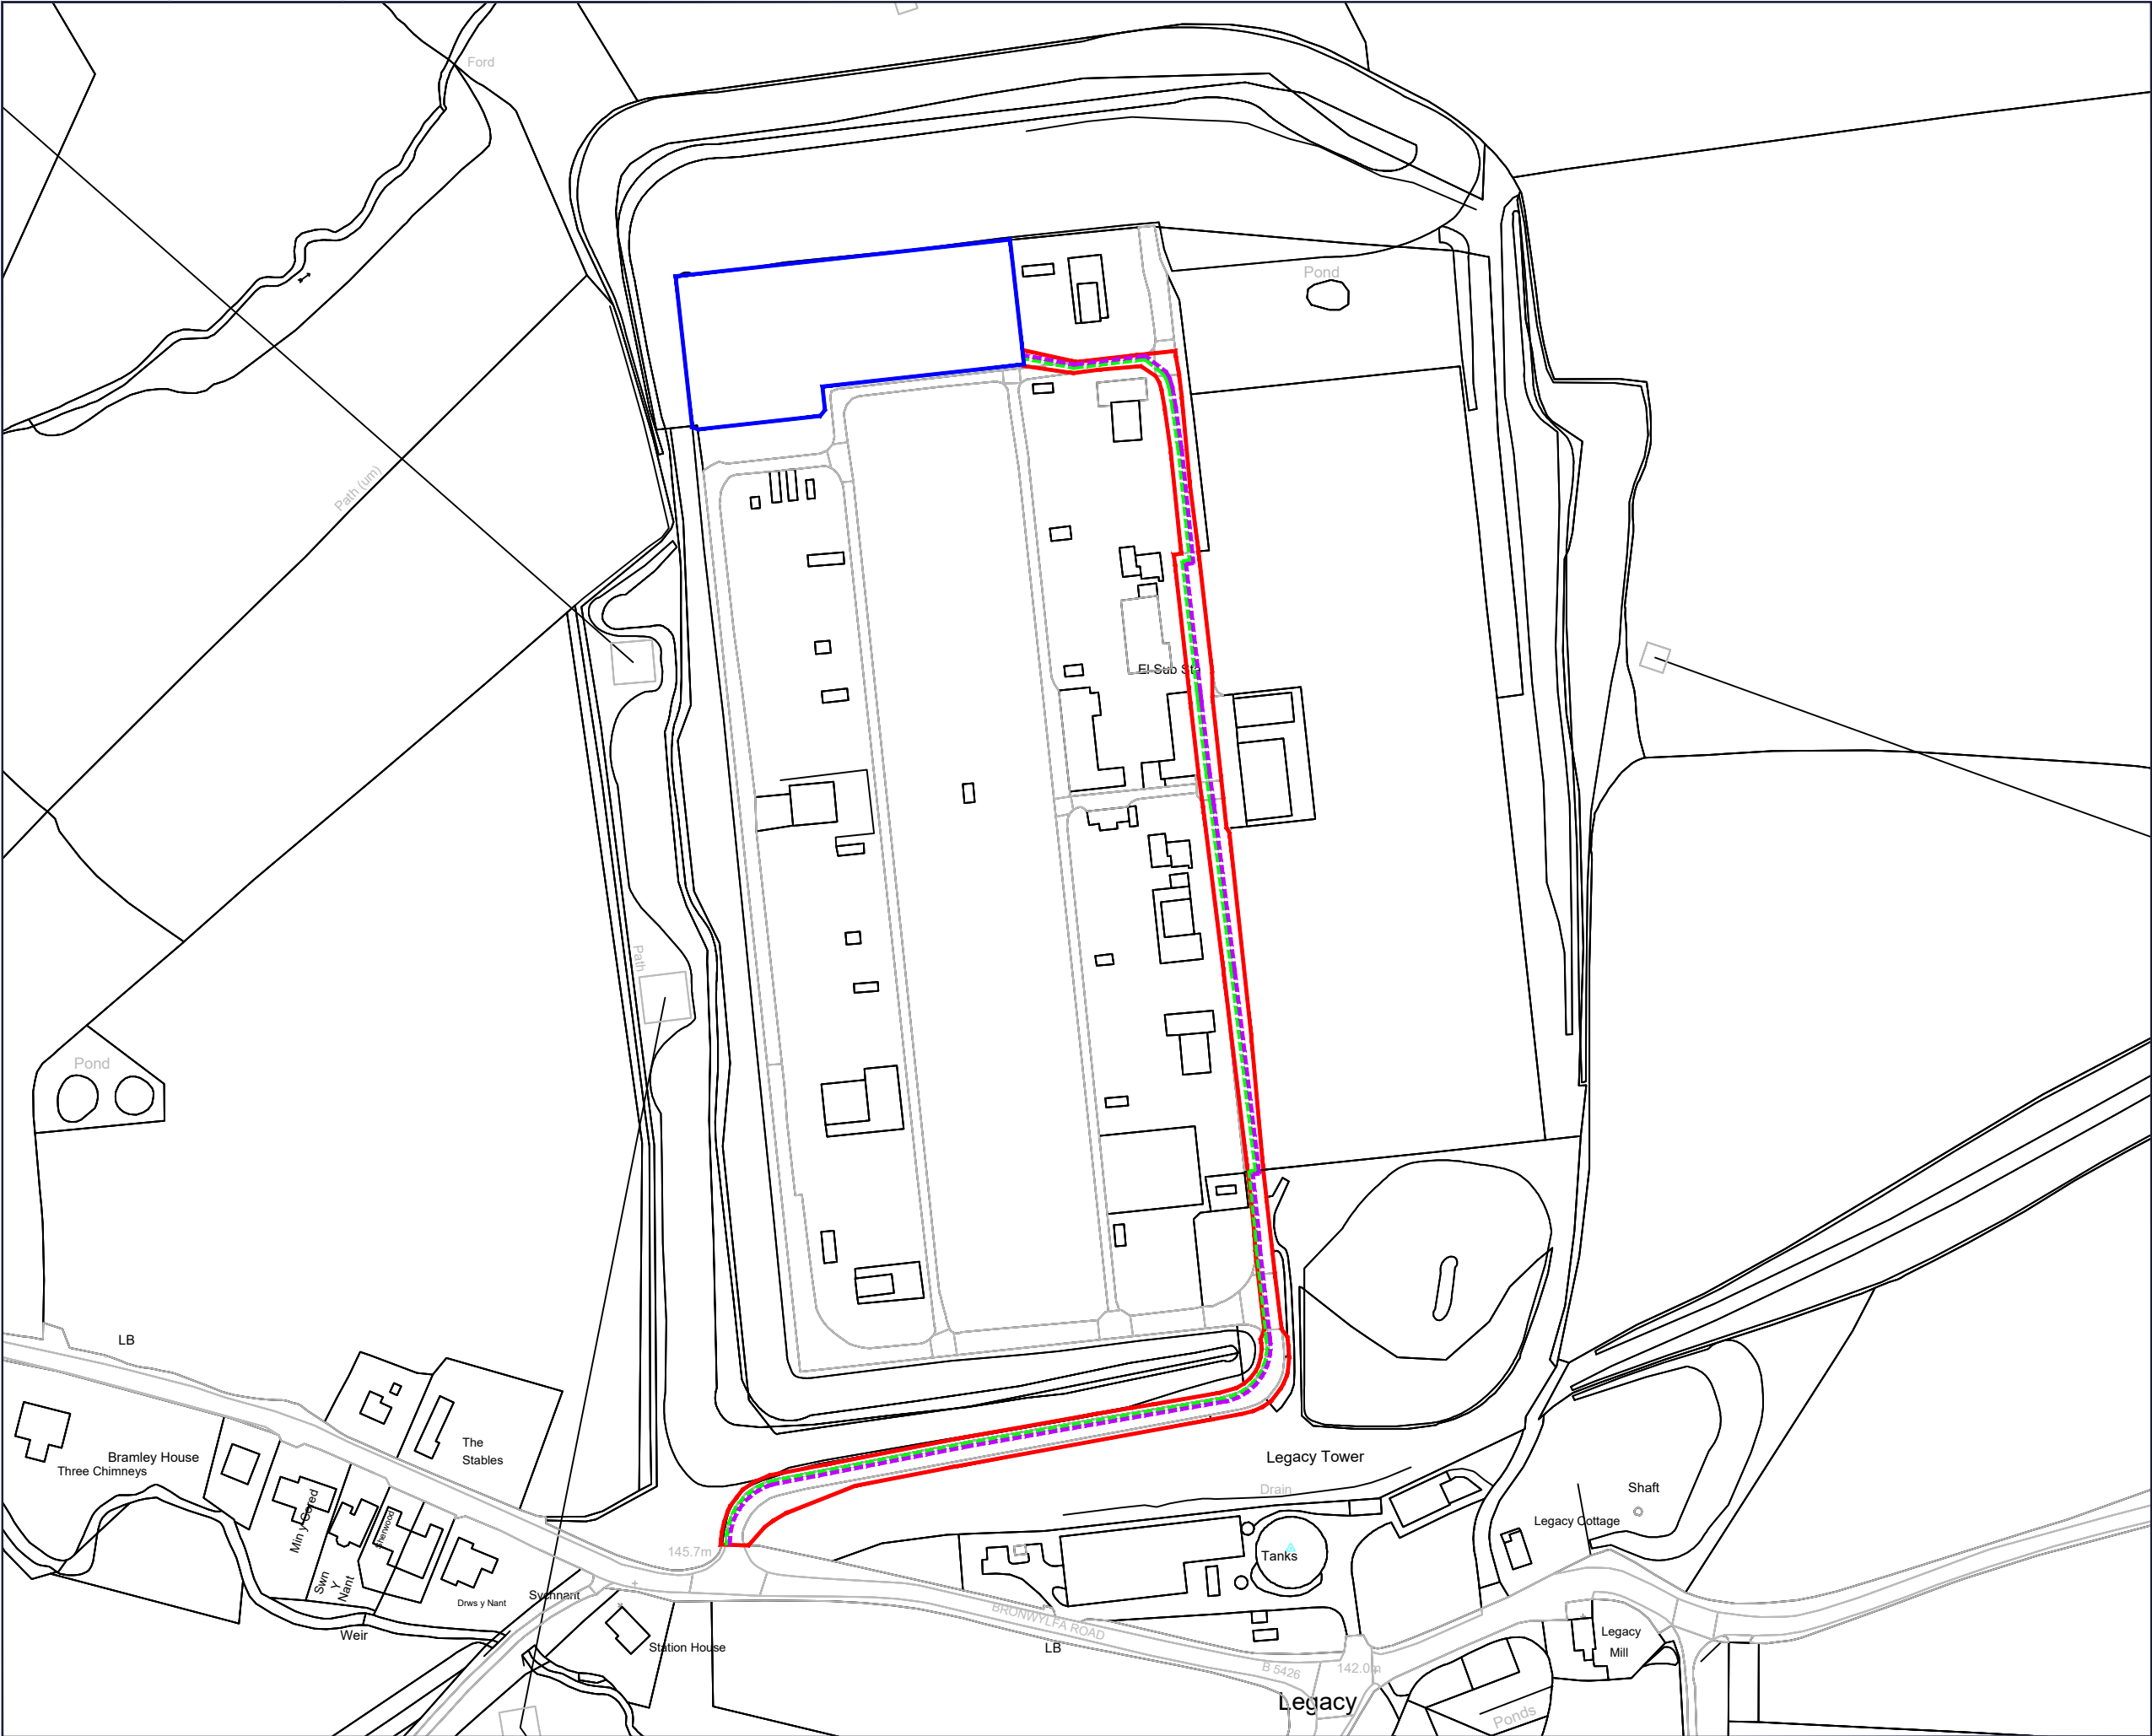

- Application Boundary
- Area under Applicant's Control
- Utilities
 - Hydrant Route
 - Fibre Route

0344 8700 007
axis.co.uk



Client

Pelagic Energy

Project

Legacy BSF Utilities

Drawing Title

General Arrangement

Scale

1:2000 @A3

Date

June 2023

Dwg no

2658-02-021

Status

--

Drawn

SK

Checked

JM

Rev



revision:

desc:

date:

0 50 100 150 200m