


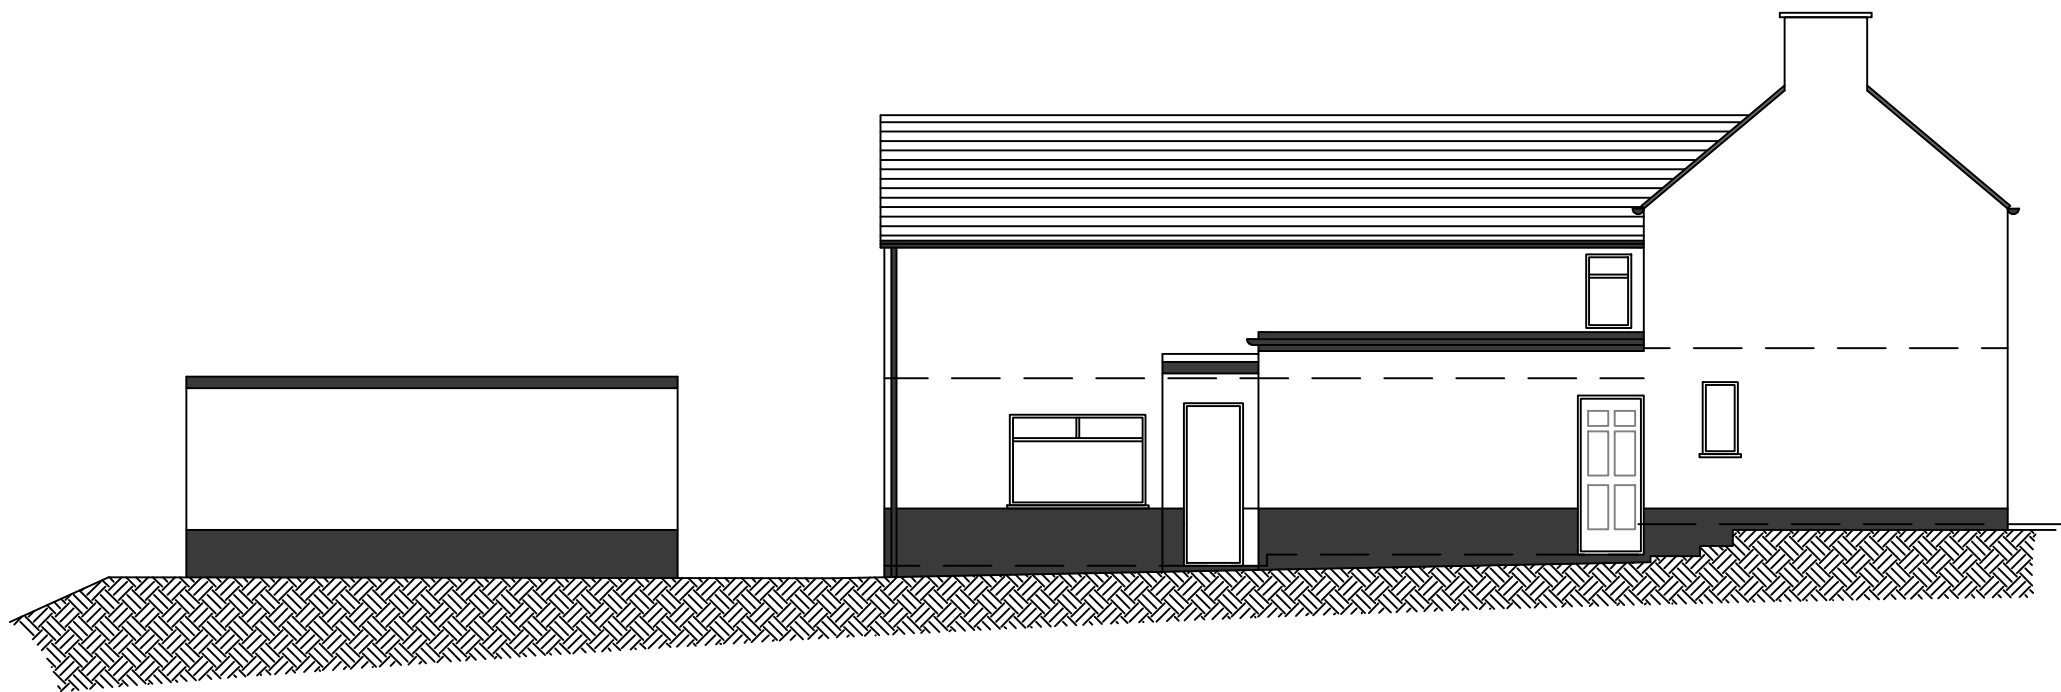


Elevation A
Scale 1:100




Elevation B
Scale 1:100



Elevation C
Scale 1:100

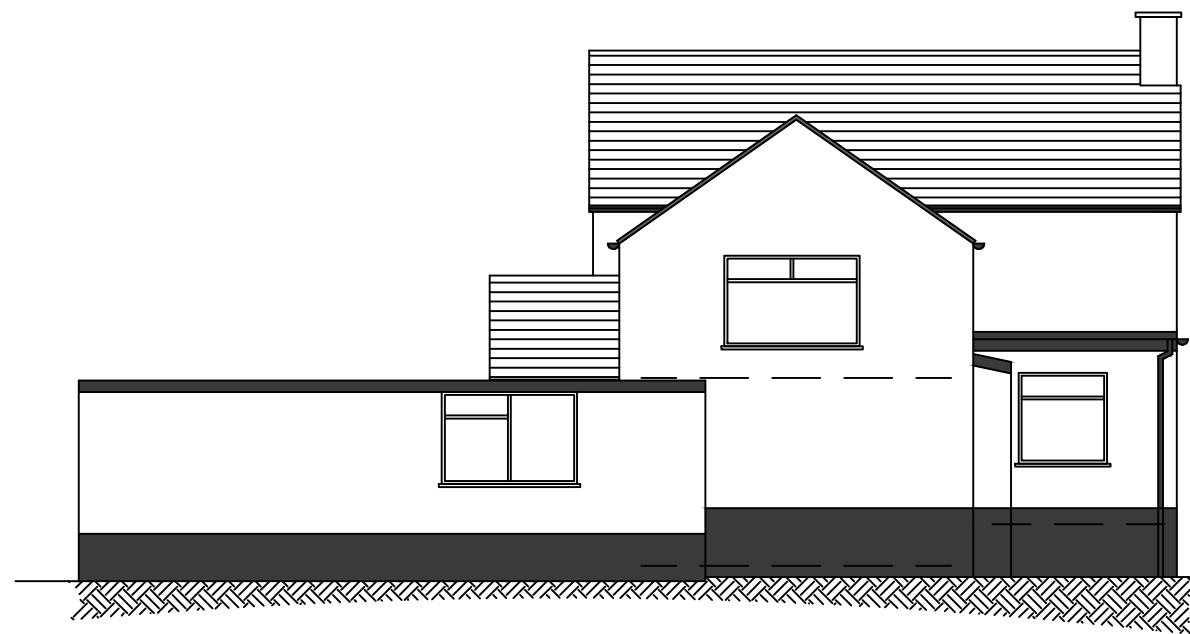

Elevation D
Scale 1:100

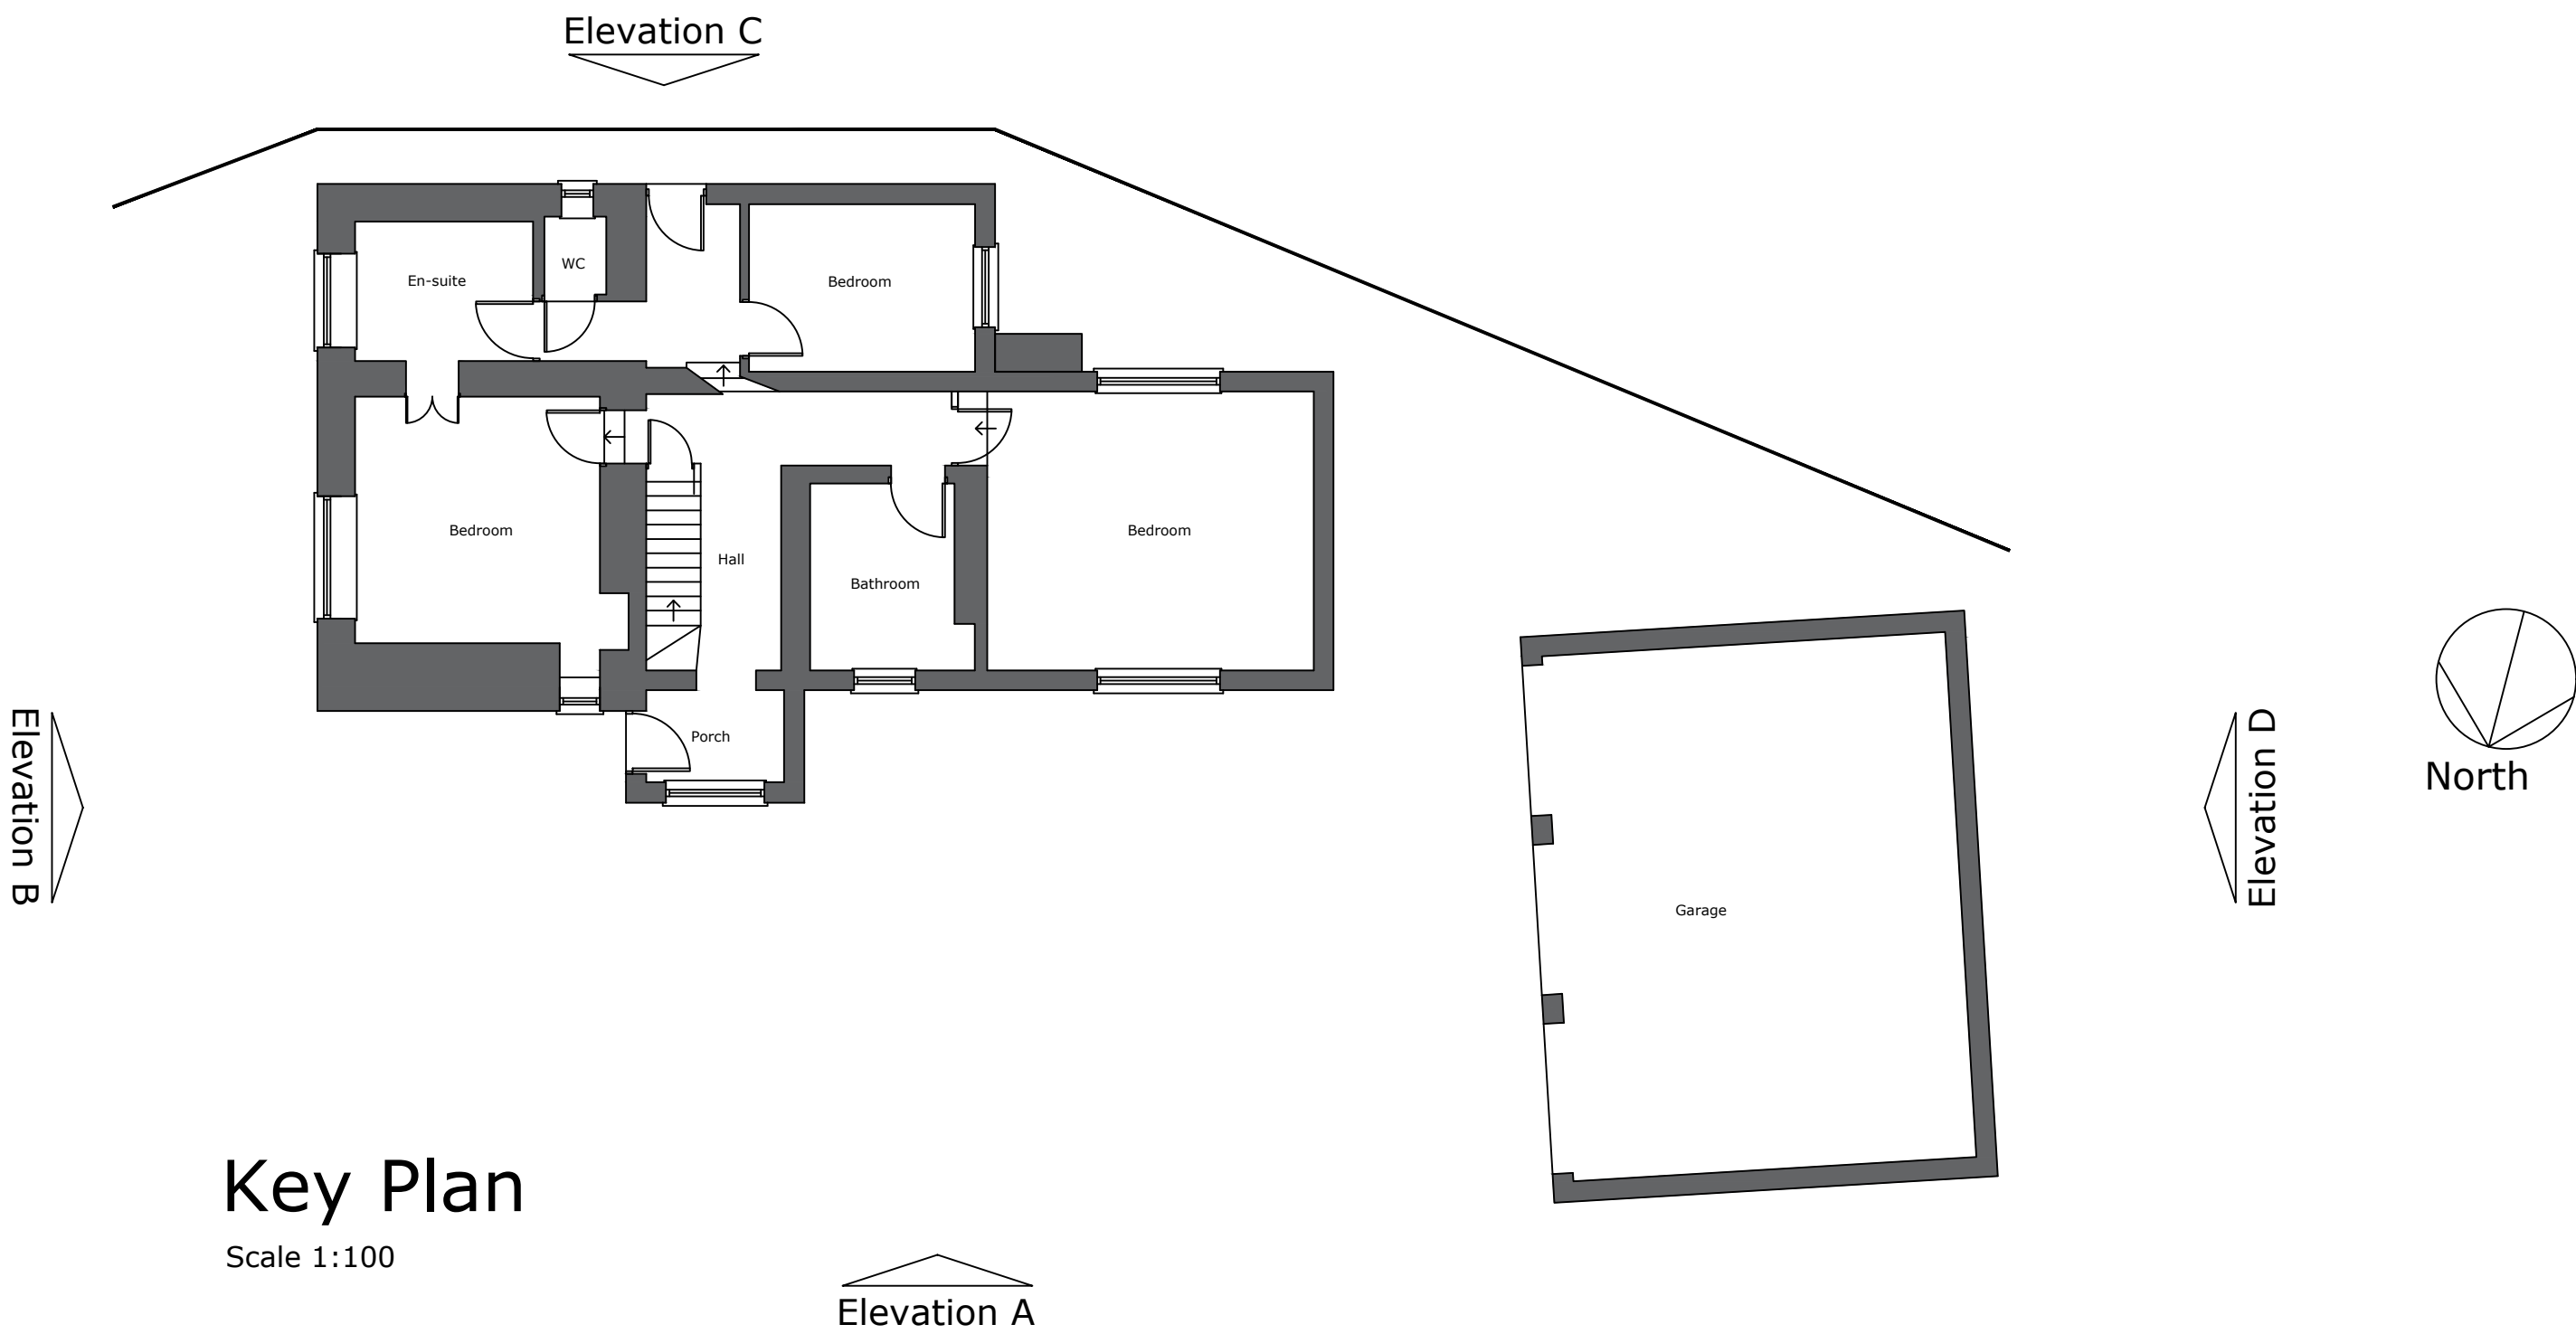

Key Plan
Scale 1:100



The Contractor must check all dimensions on site before commencing setting out works. Do not proceed in the event of a discrepancy. Any discrepancies are to be reported immediately. Do not scale from the prints.

PLANNING DRAWING

15/12/2018
Drawing Revisions

PROJECT	Ty Nant Bwlch Gwyn		
	Elevations As Existing		
	Drawing Number	Revision	
	18-07/PL02	-	
Scale		Date	
1:100 @ A1		Dec 18	
DO NOT SCALE		COPYRIGHT RESERVED	