


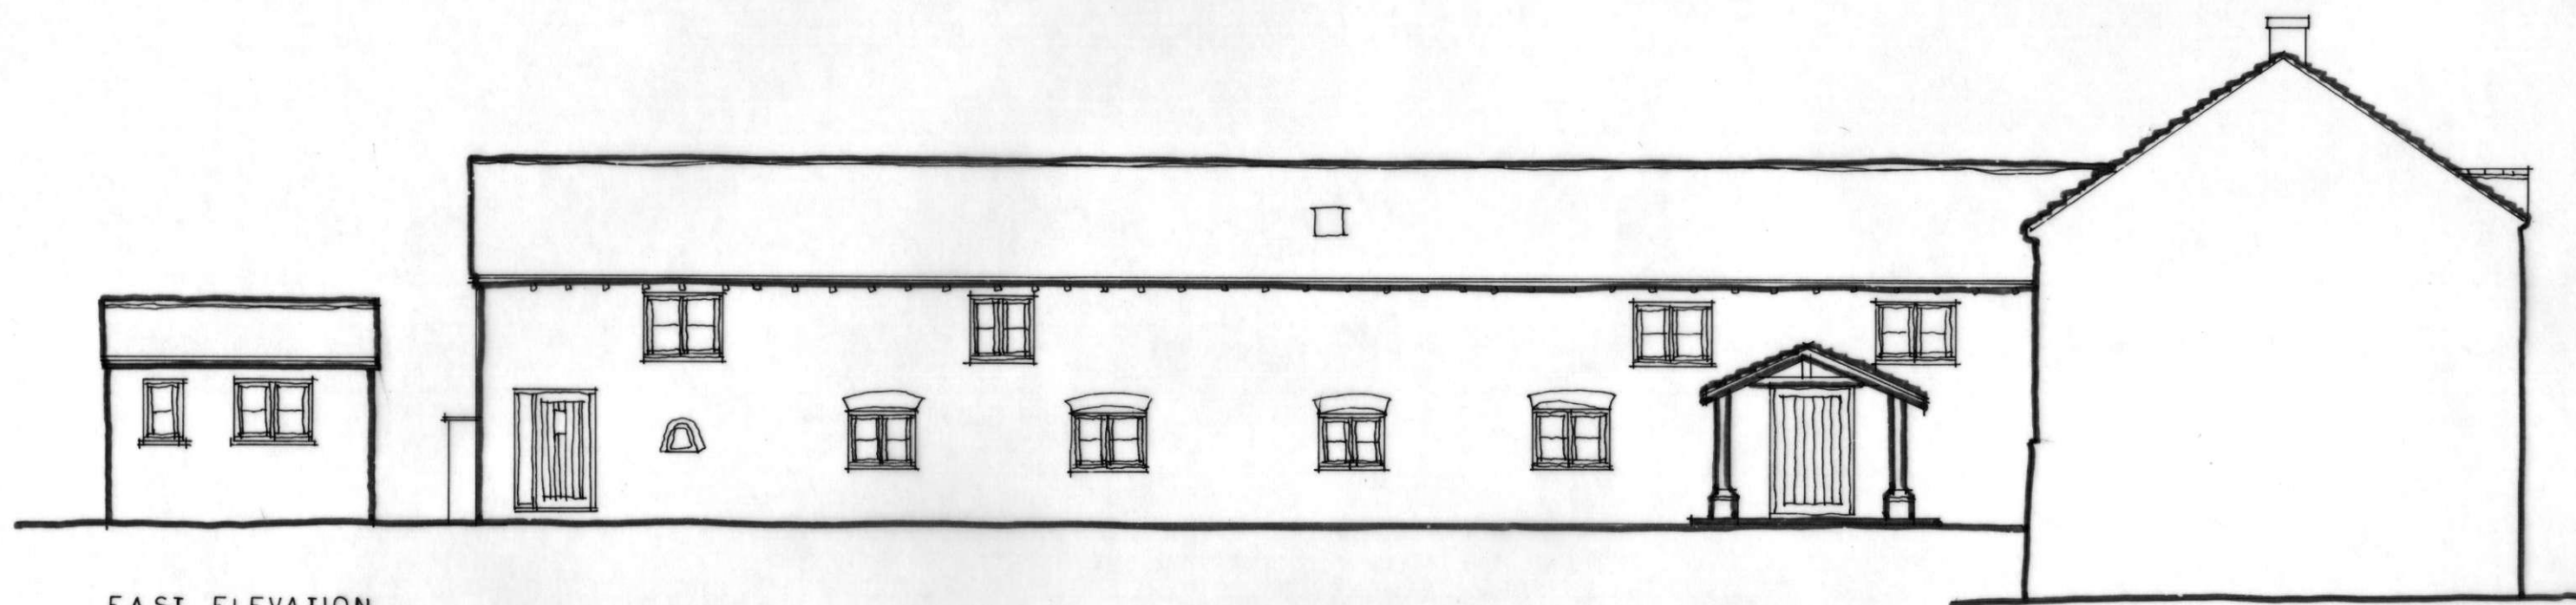

EAST ELEVATION

THE BARN • PENTRE SAESON • BWLCHGWYN
FOR Mr & Mrs G Fielding

EXISTING EAST ELEVATION
1:100 December 2015

1510-06