
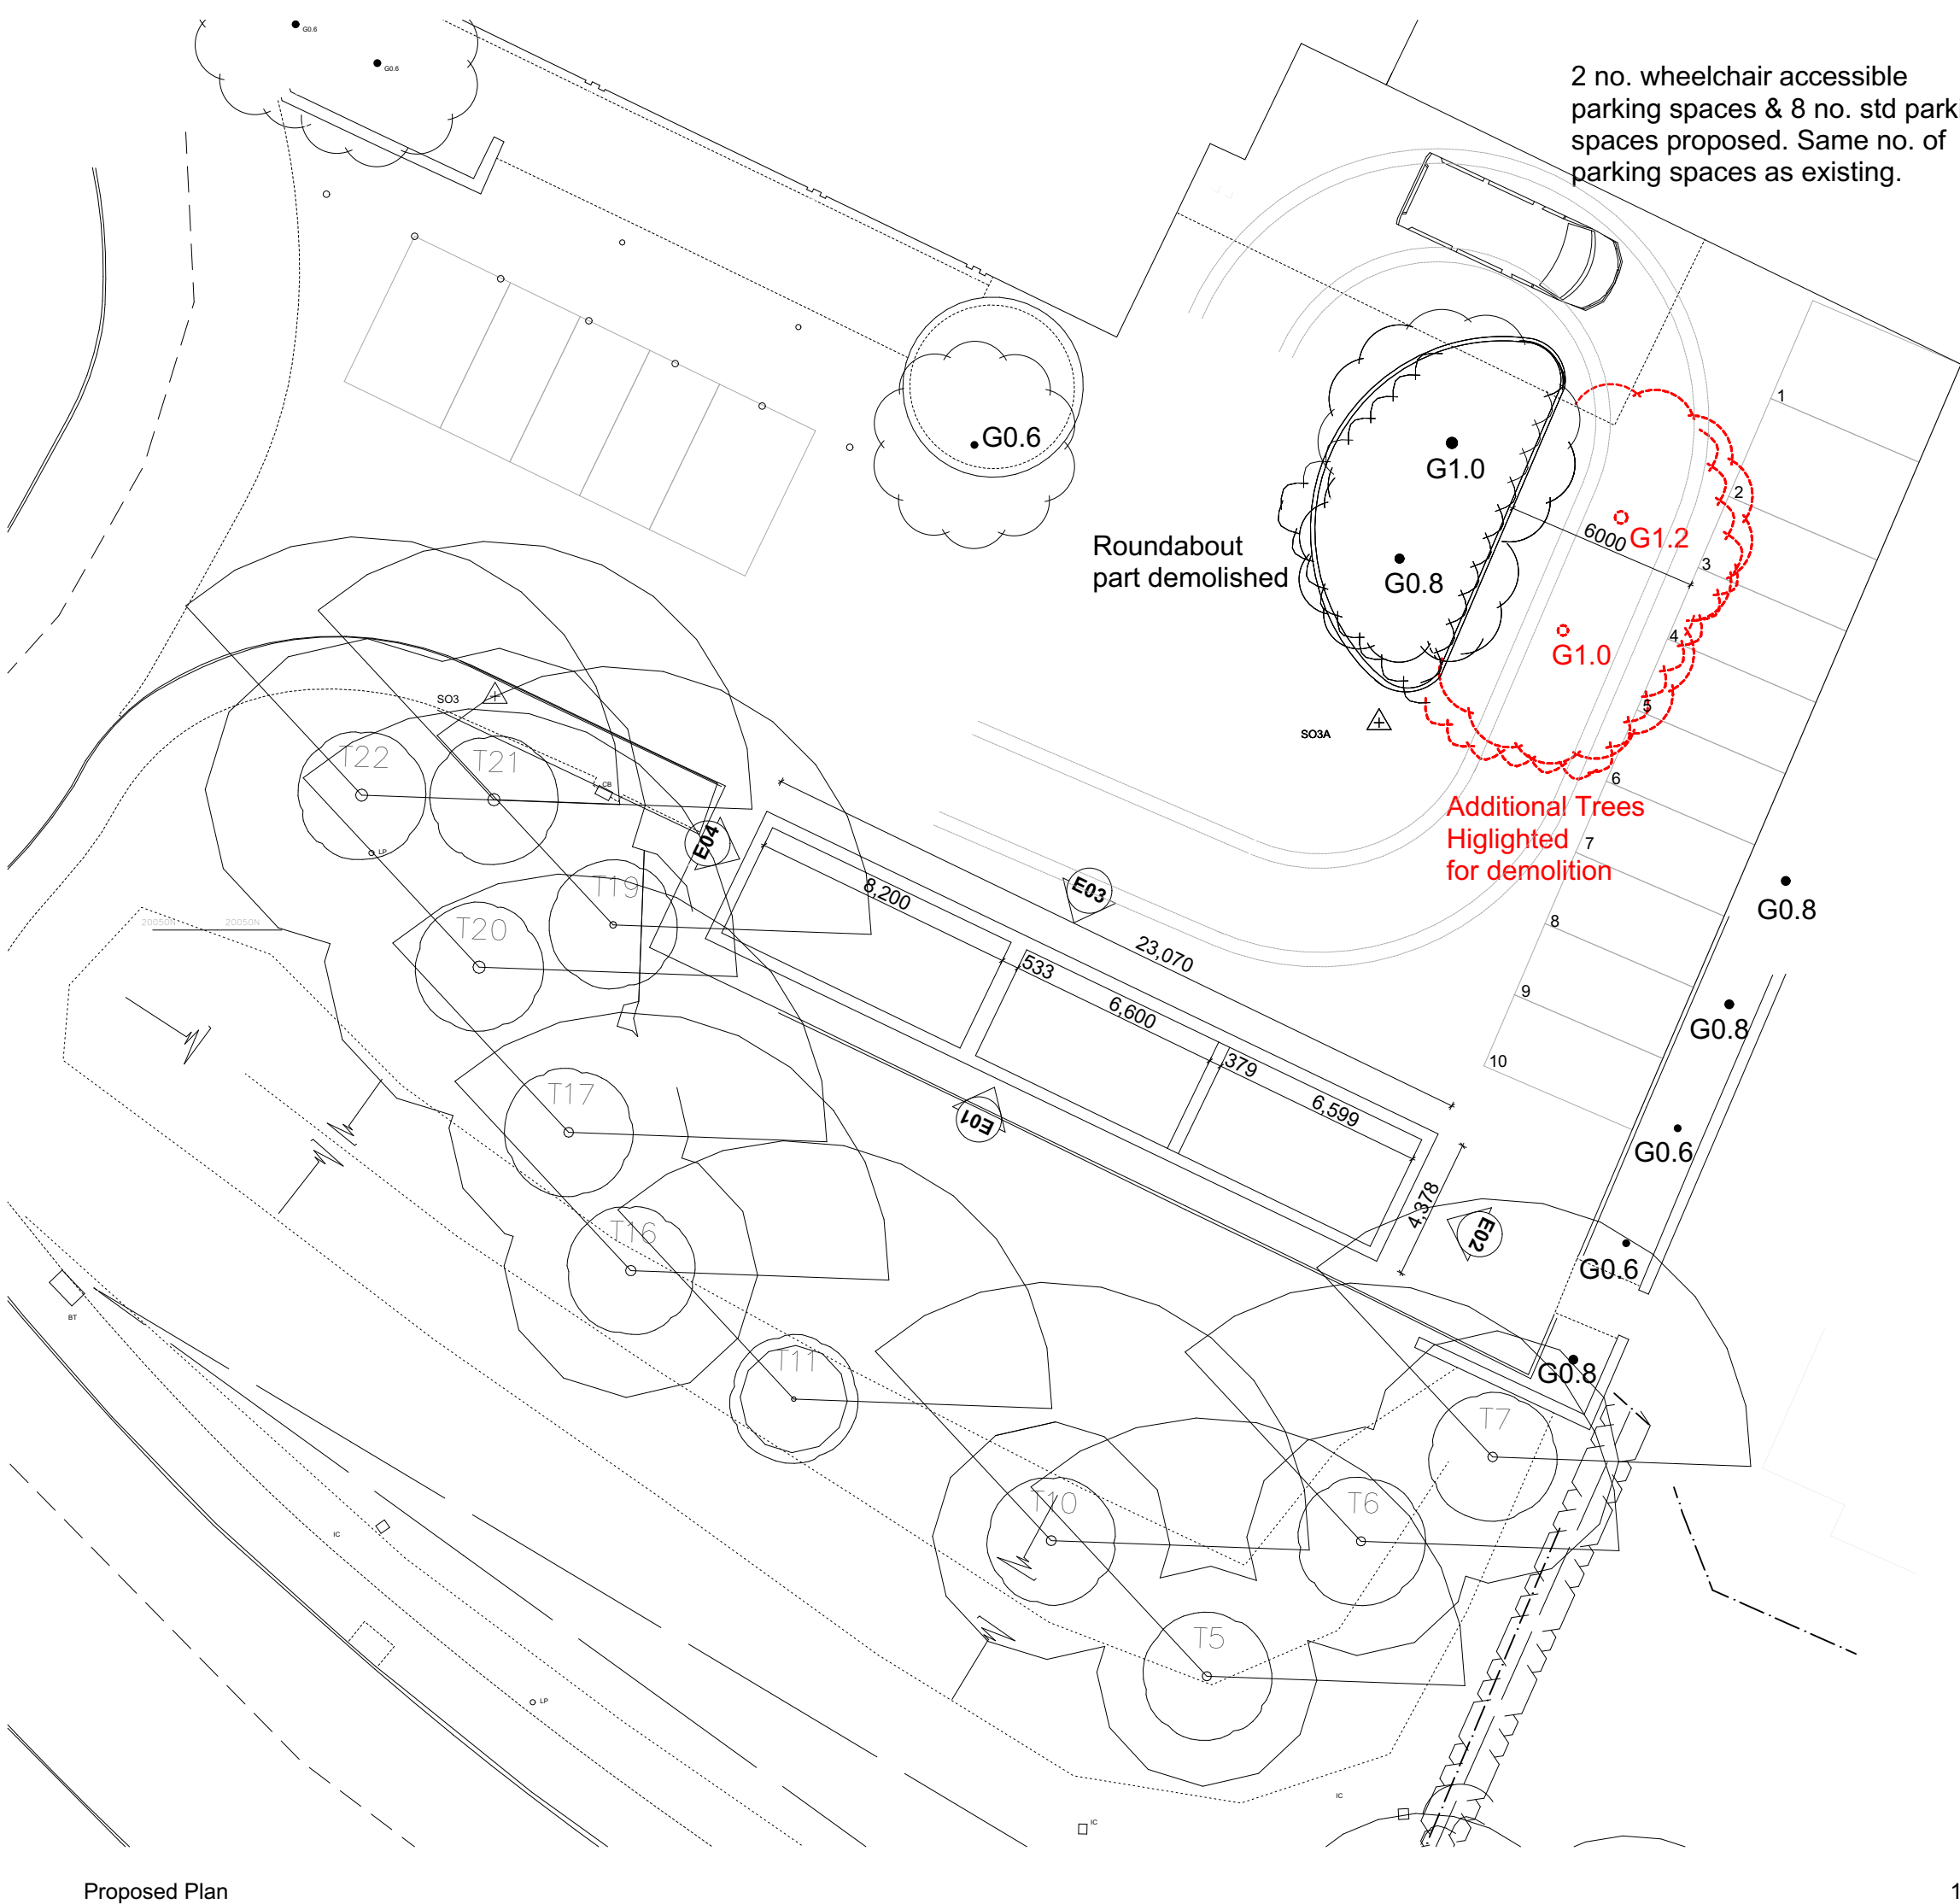
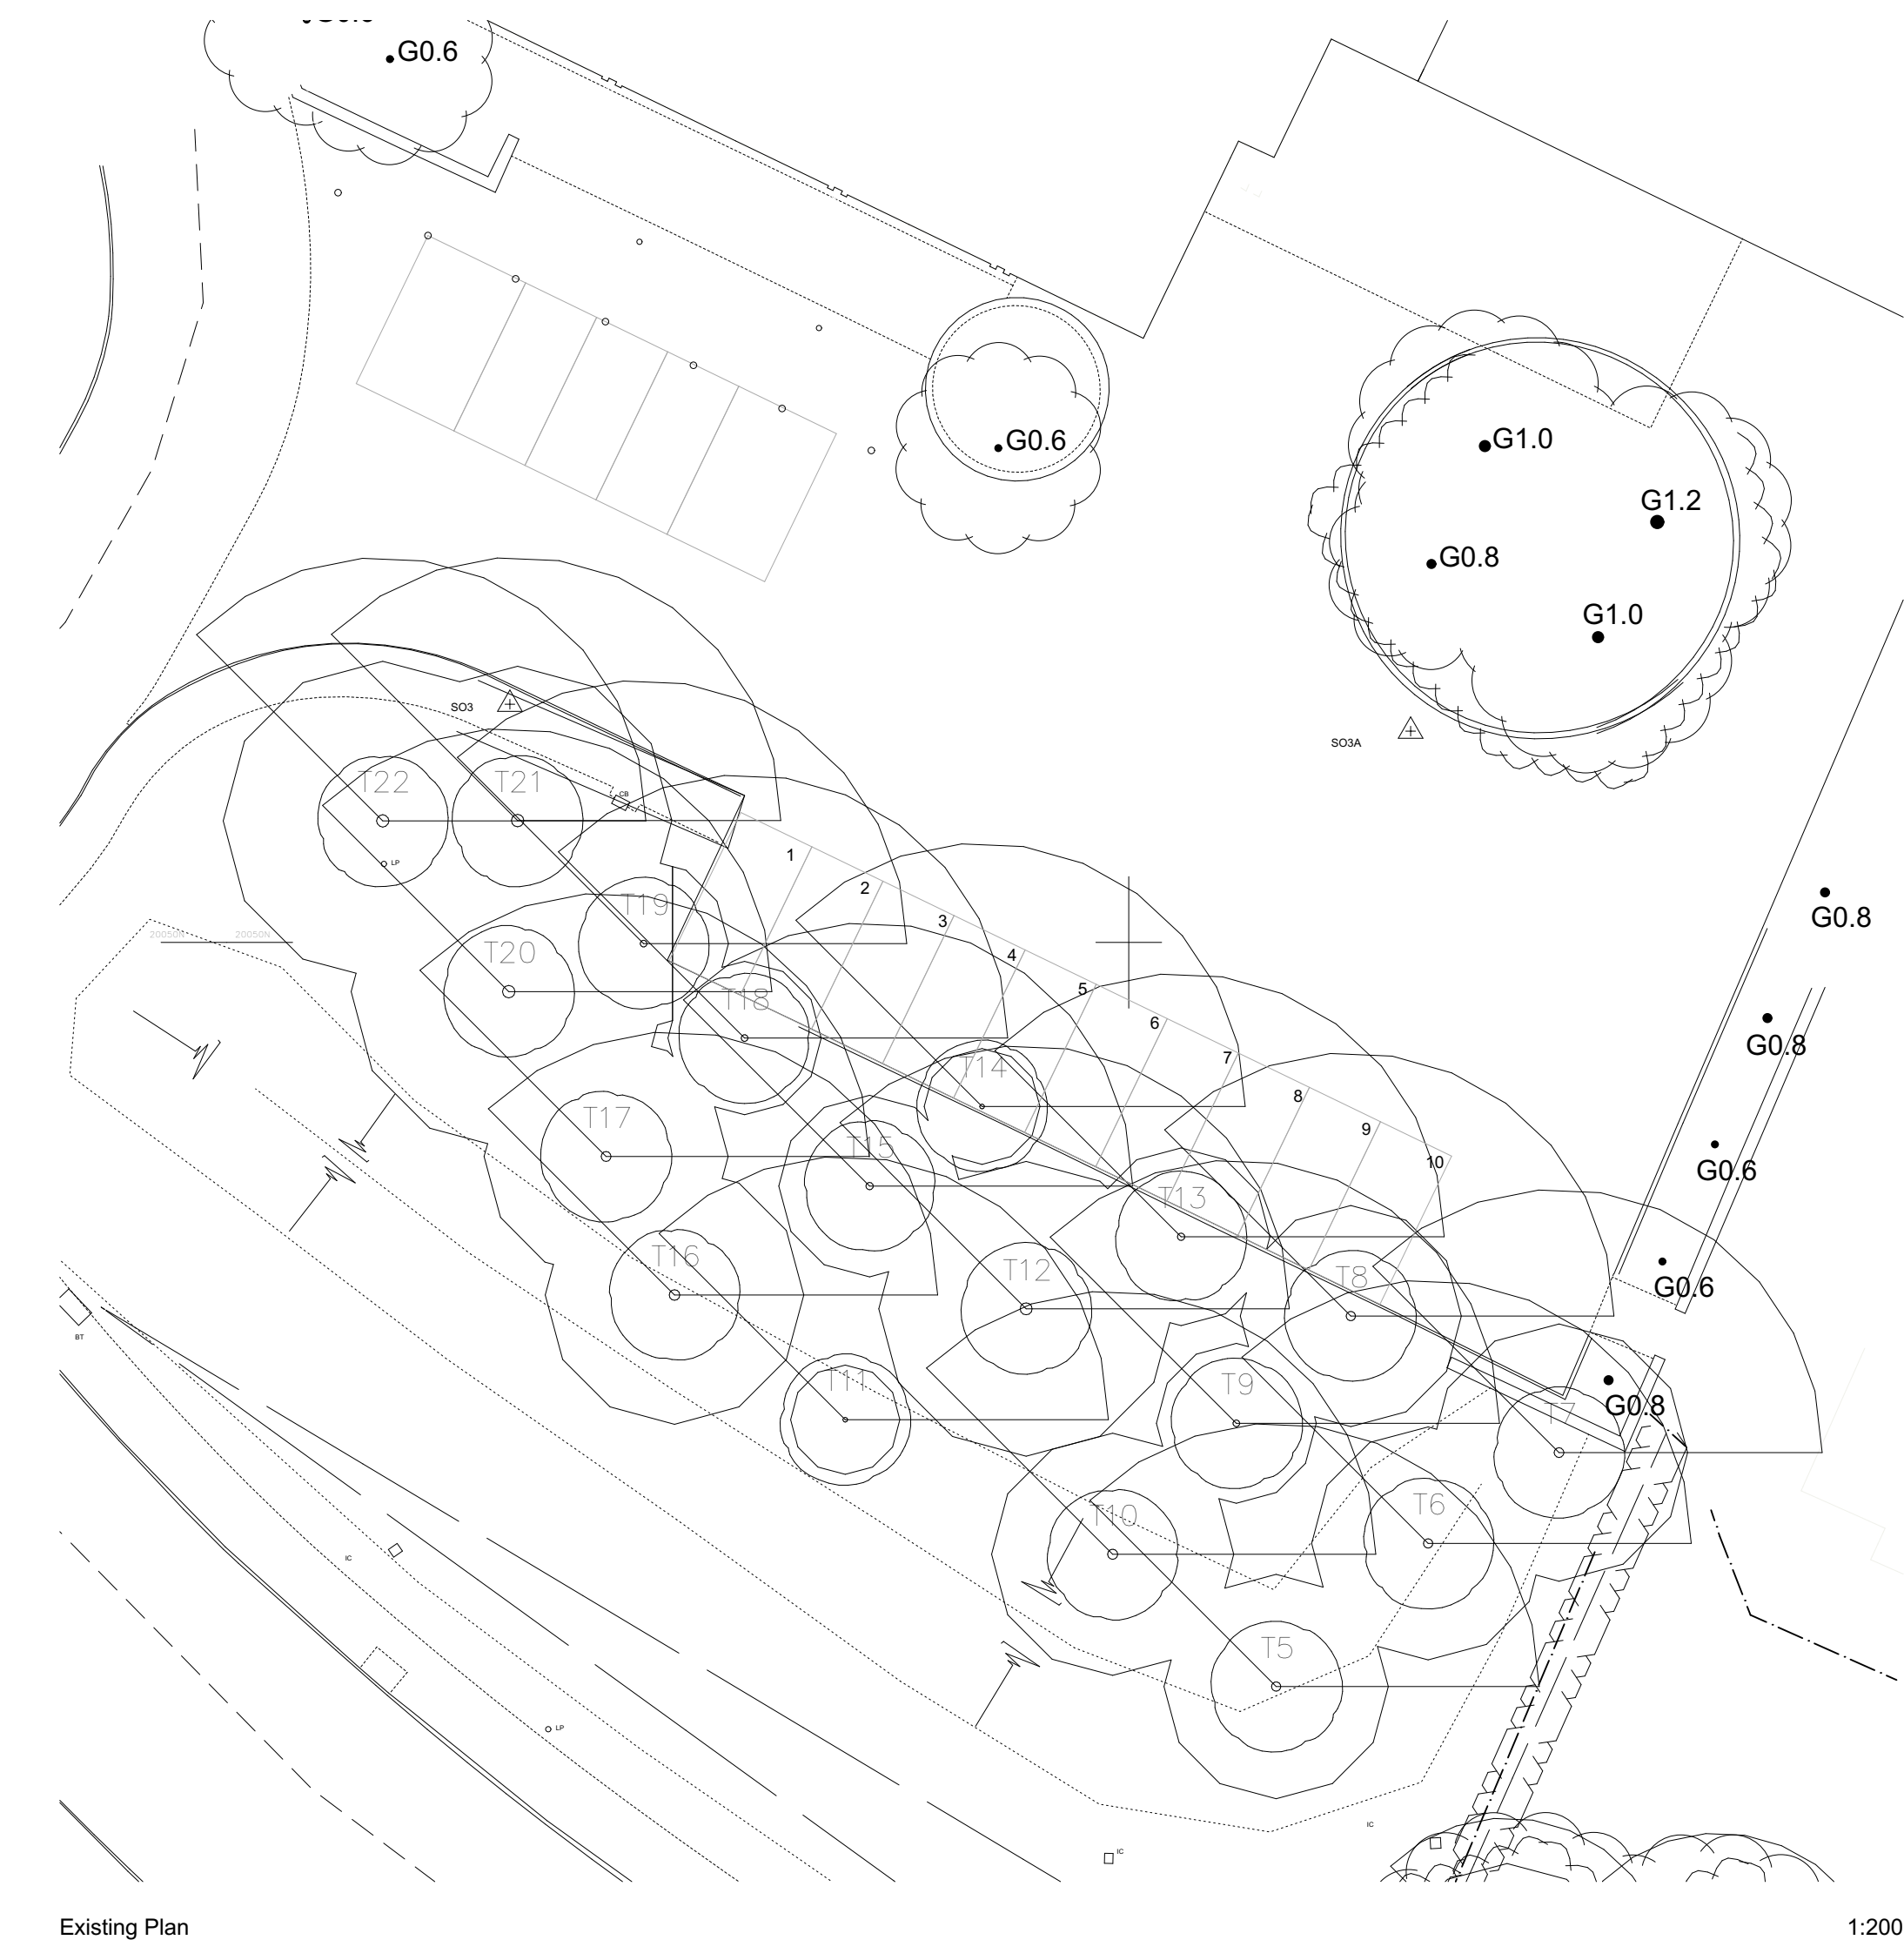
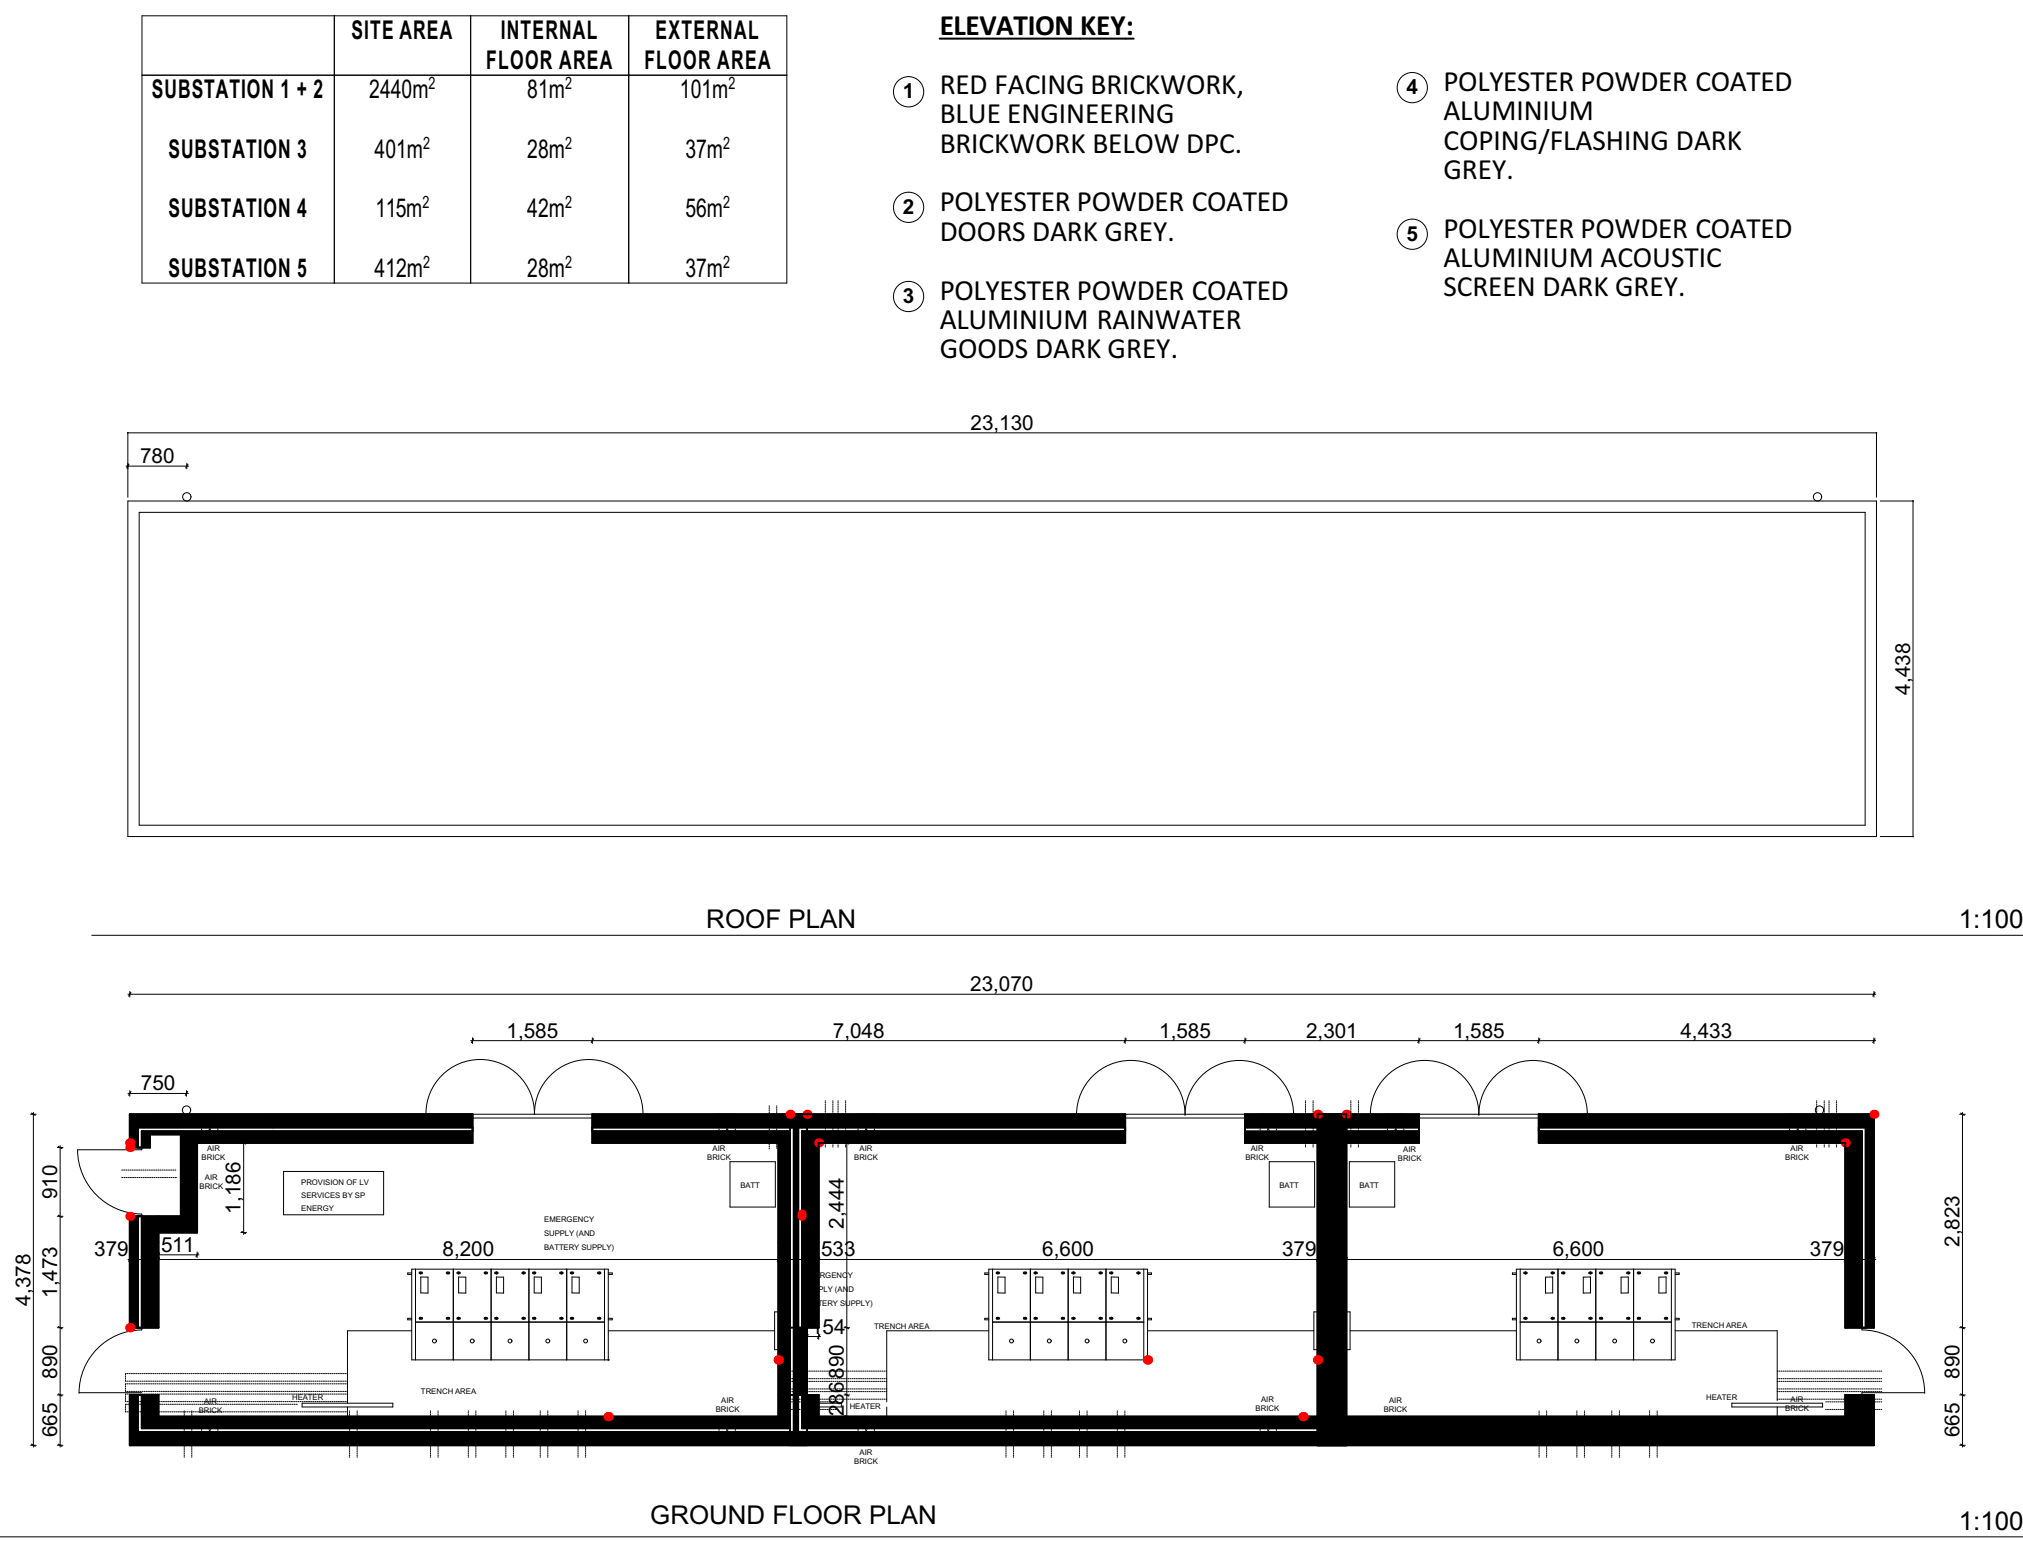
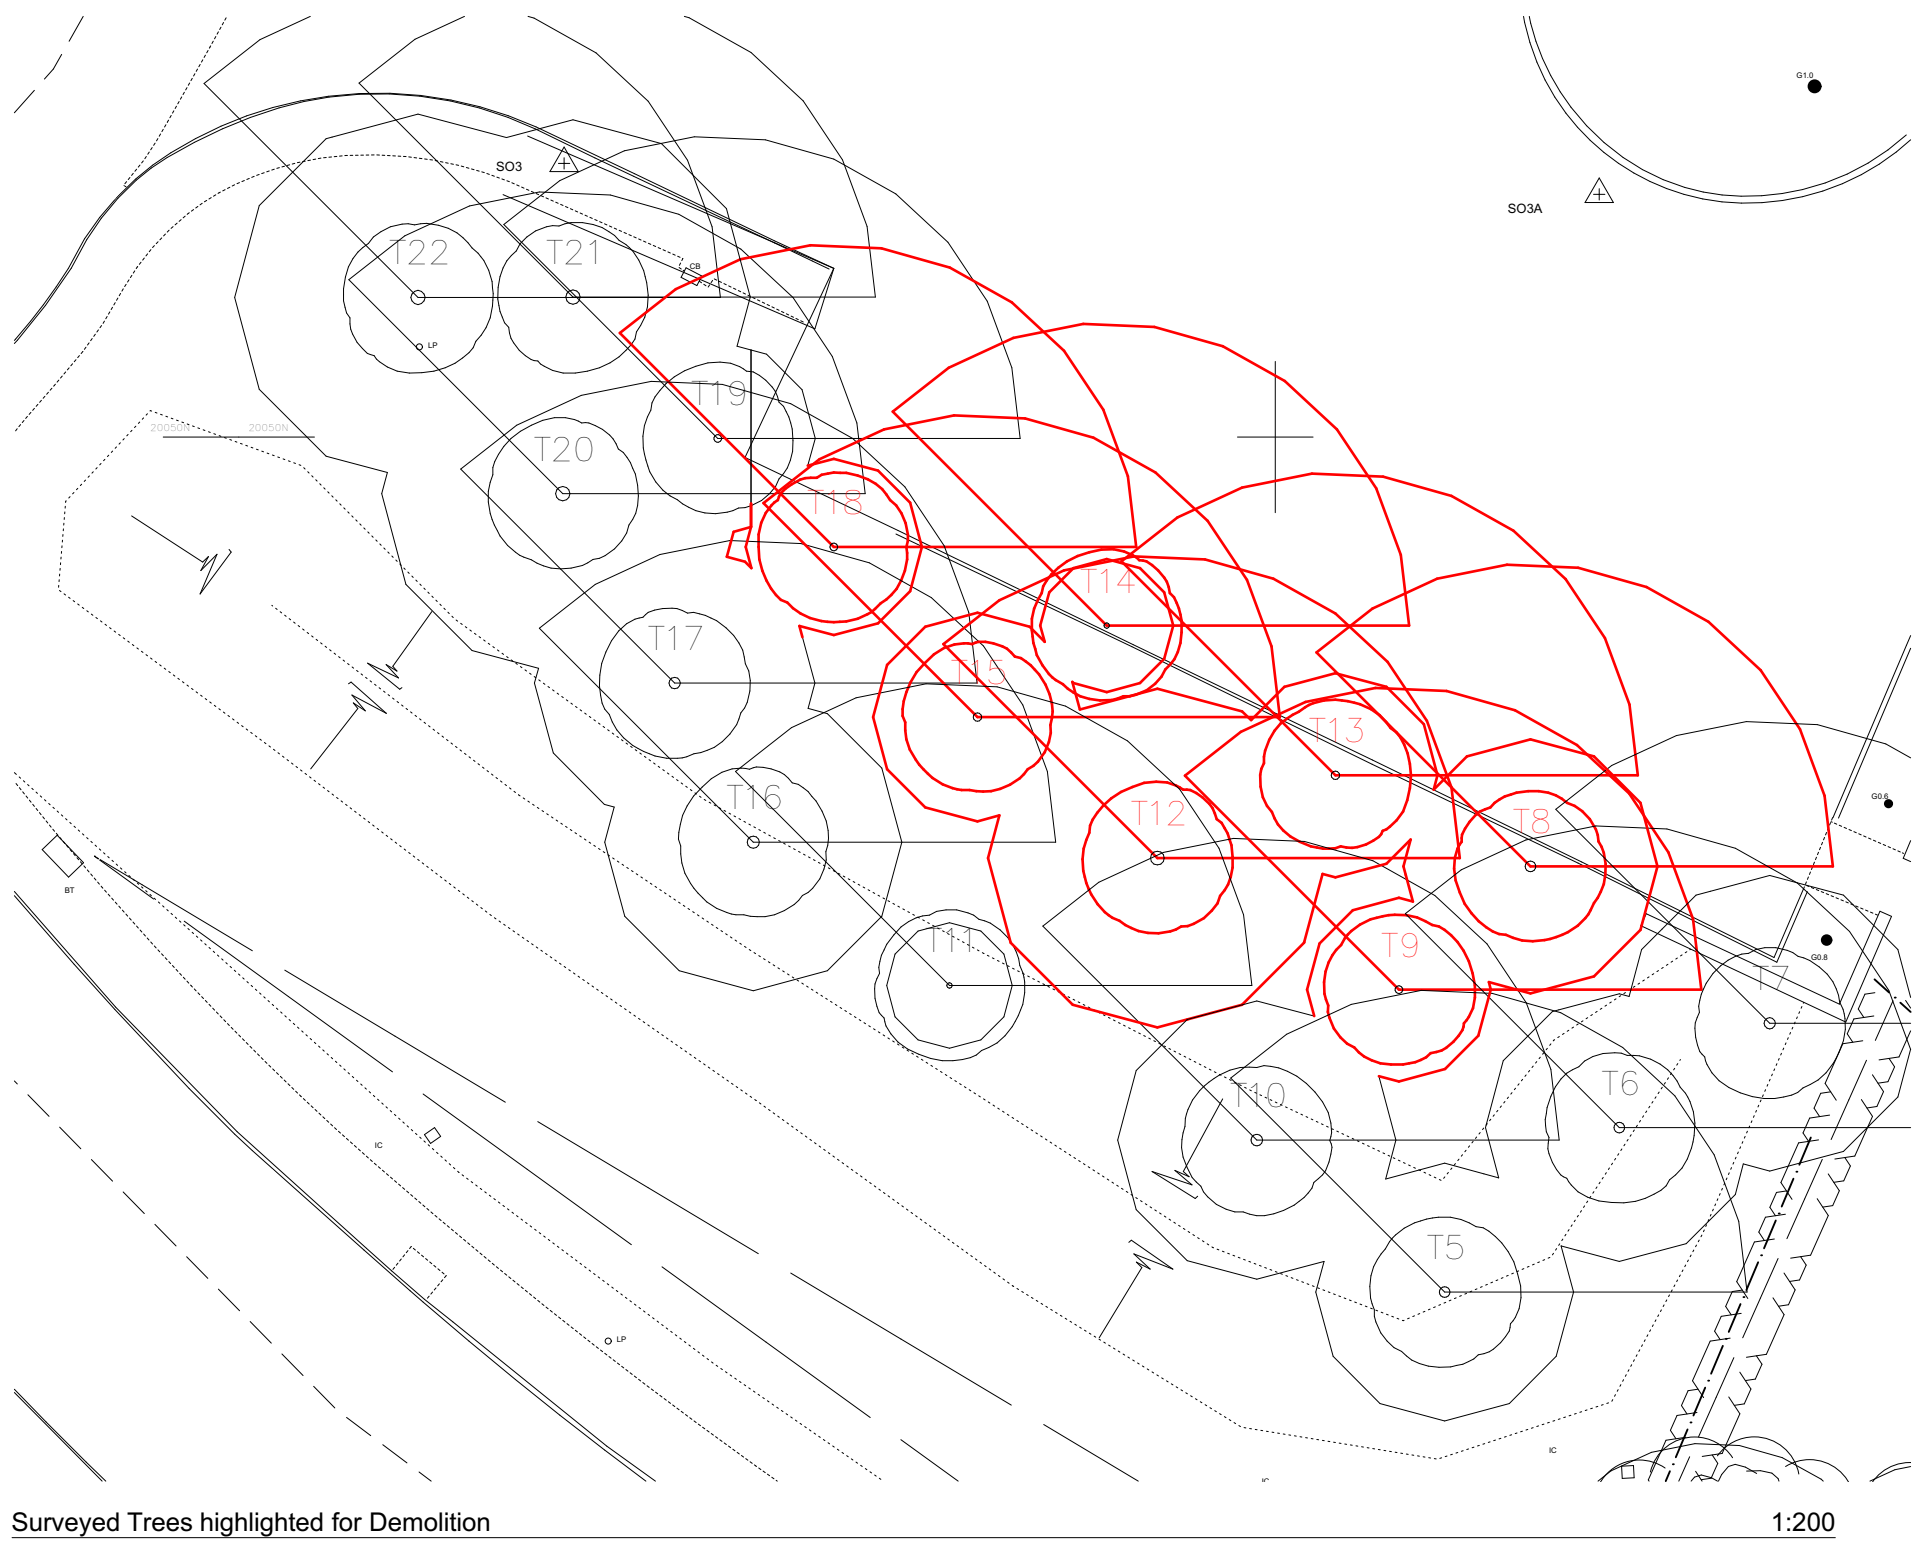
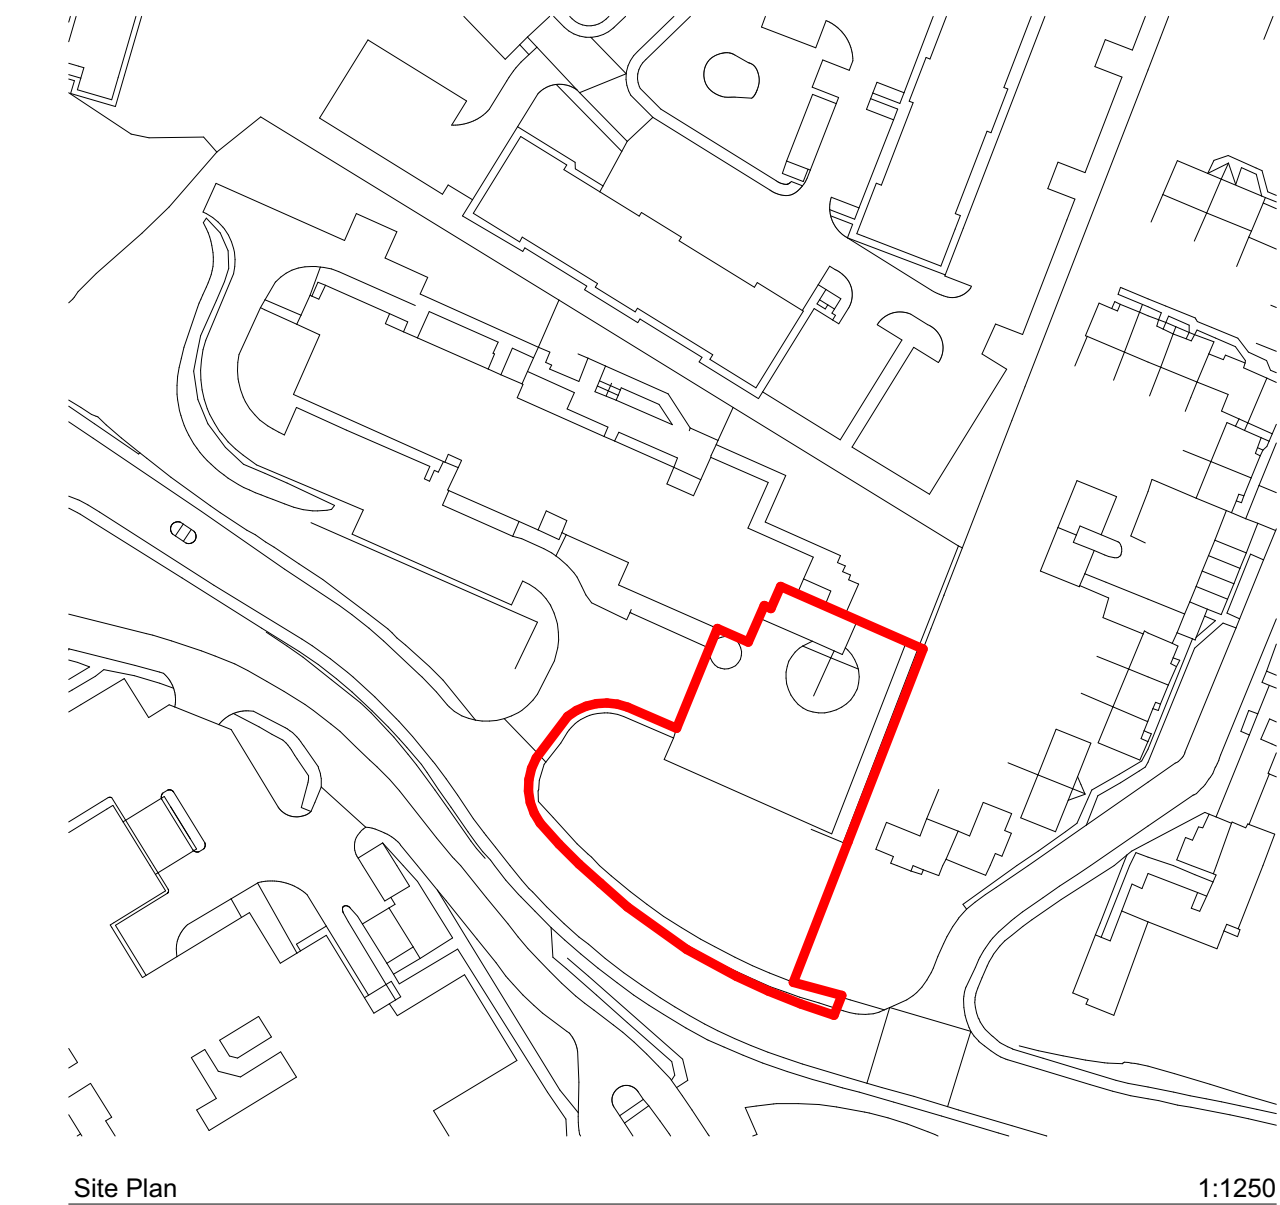


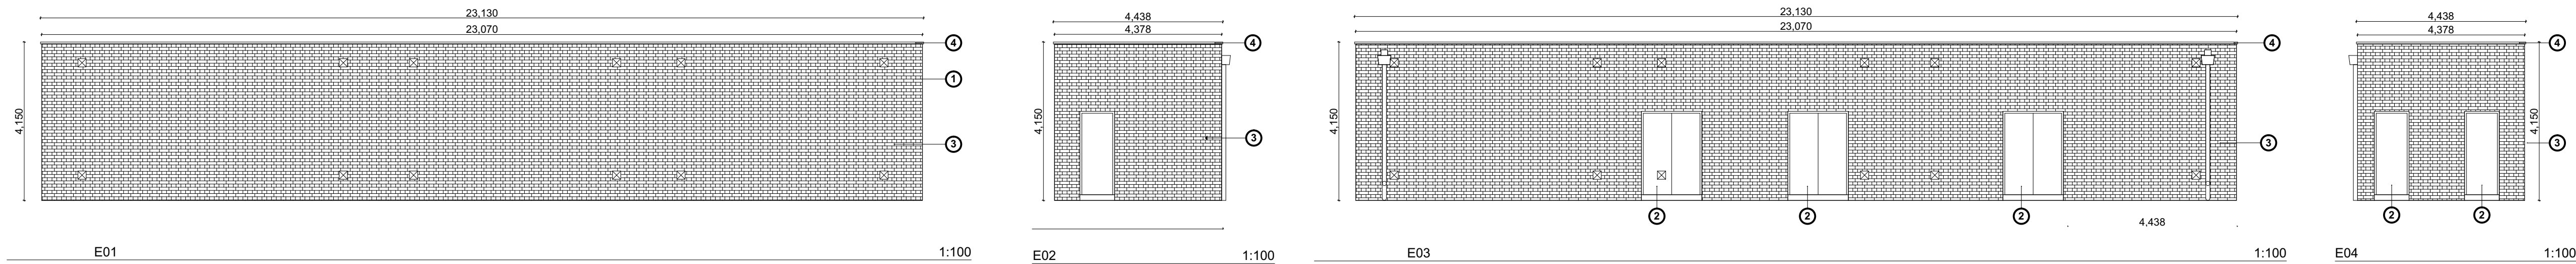


Notes

Check all dimensions on site. Do not scale from this drawing

Report any discrepancies and omissions to HLM Architects

This Drawing is Copyright ©

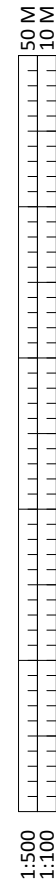

Rev	Description	Date	By	Chk
01	ISSUE TO PLANNING	09/03/23	KC	HLM

Revisions Suitability

Project S2 INFORMATION

WREXHAM MAELOR HOSPITAL

Client



Title

COMBINED SUBSTATIONS 1 & 2 - INTAKE & HB HV - PLANNING APP.

WMHCW-HLM-V01-XX-DR-A-0006 P01

Scale @ A1	Drawn
As Drawing	KC/WS
Date	Checked
09/03/2022	HLM

