





1 FRONT ELEVATION_
1 : 50

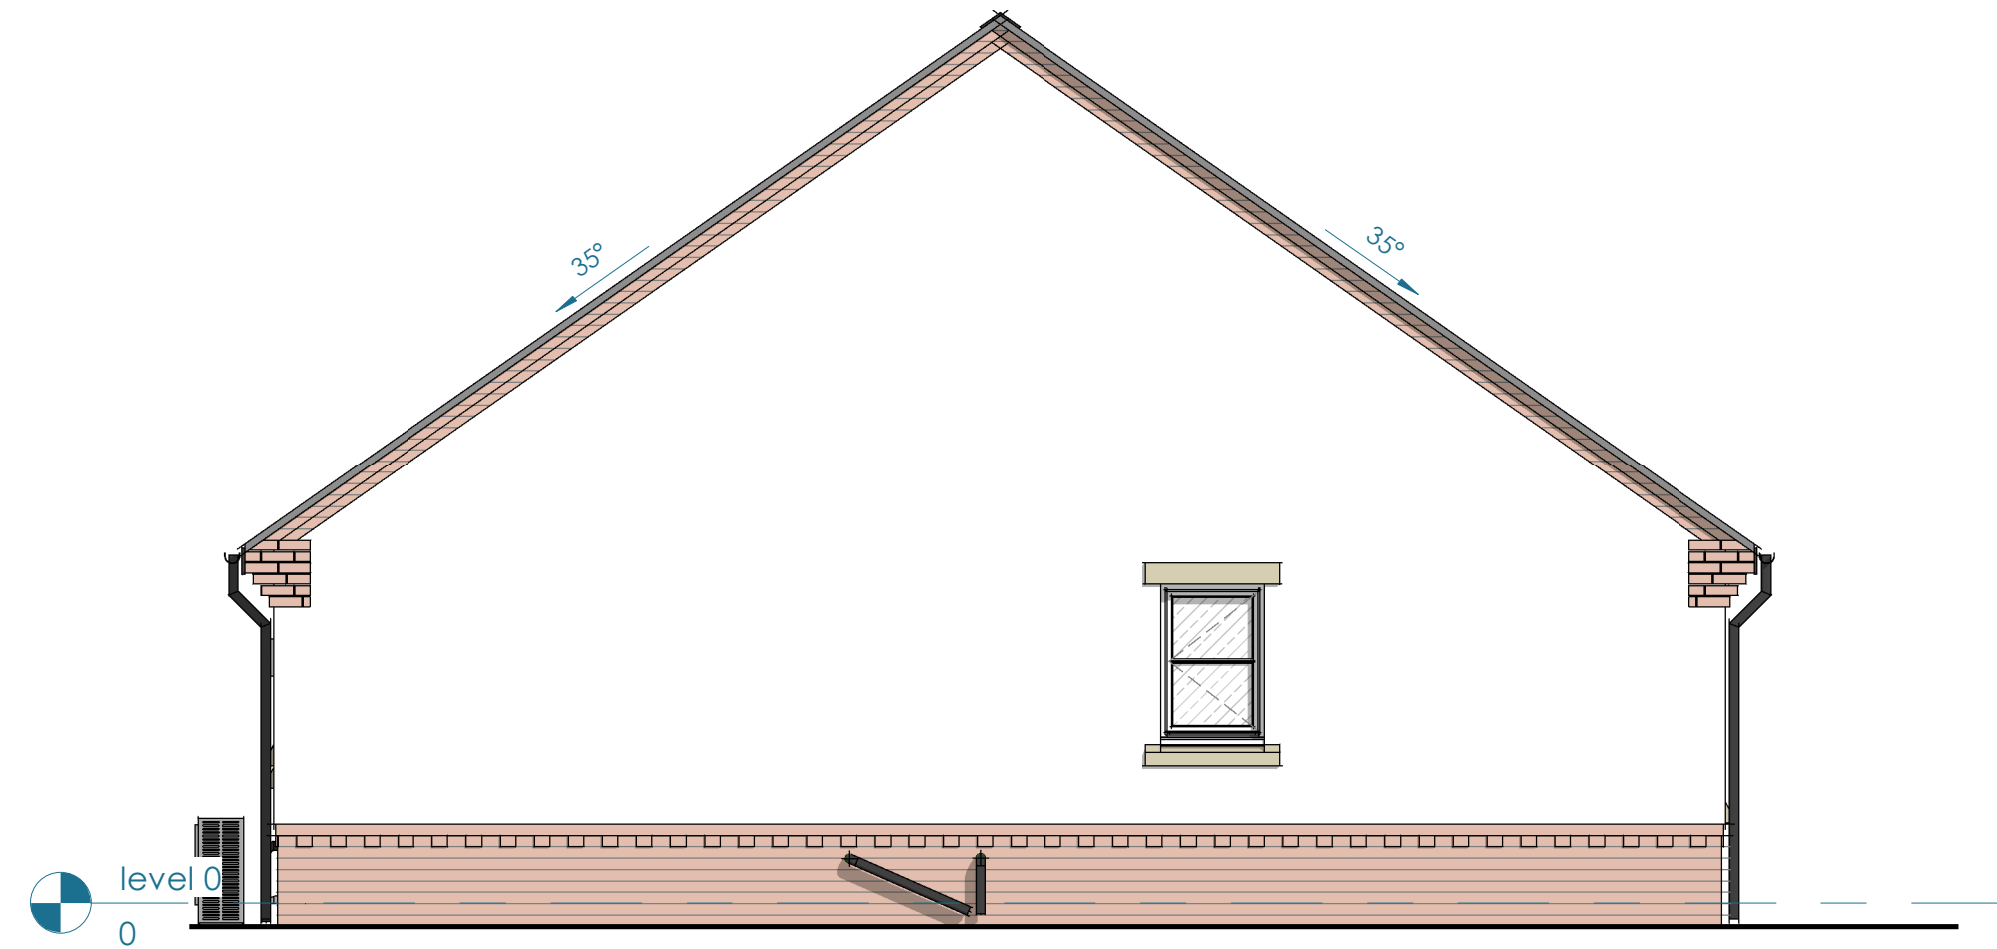

2 SIDE A ELEVATION_
1 : 50



3 REAR ELEVATION_
1 : 50

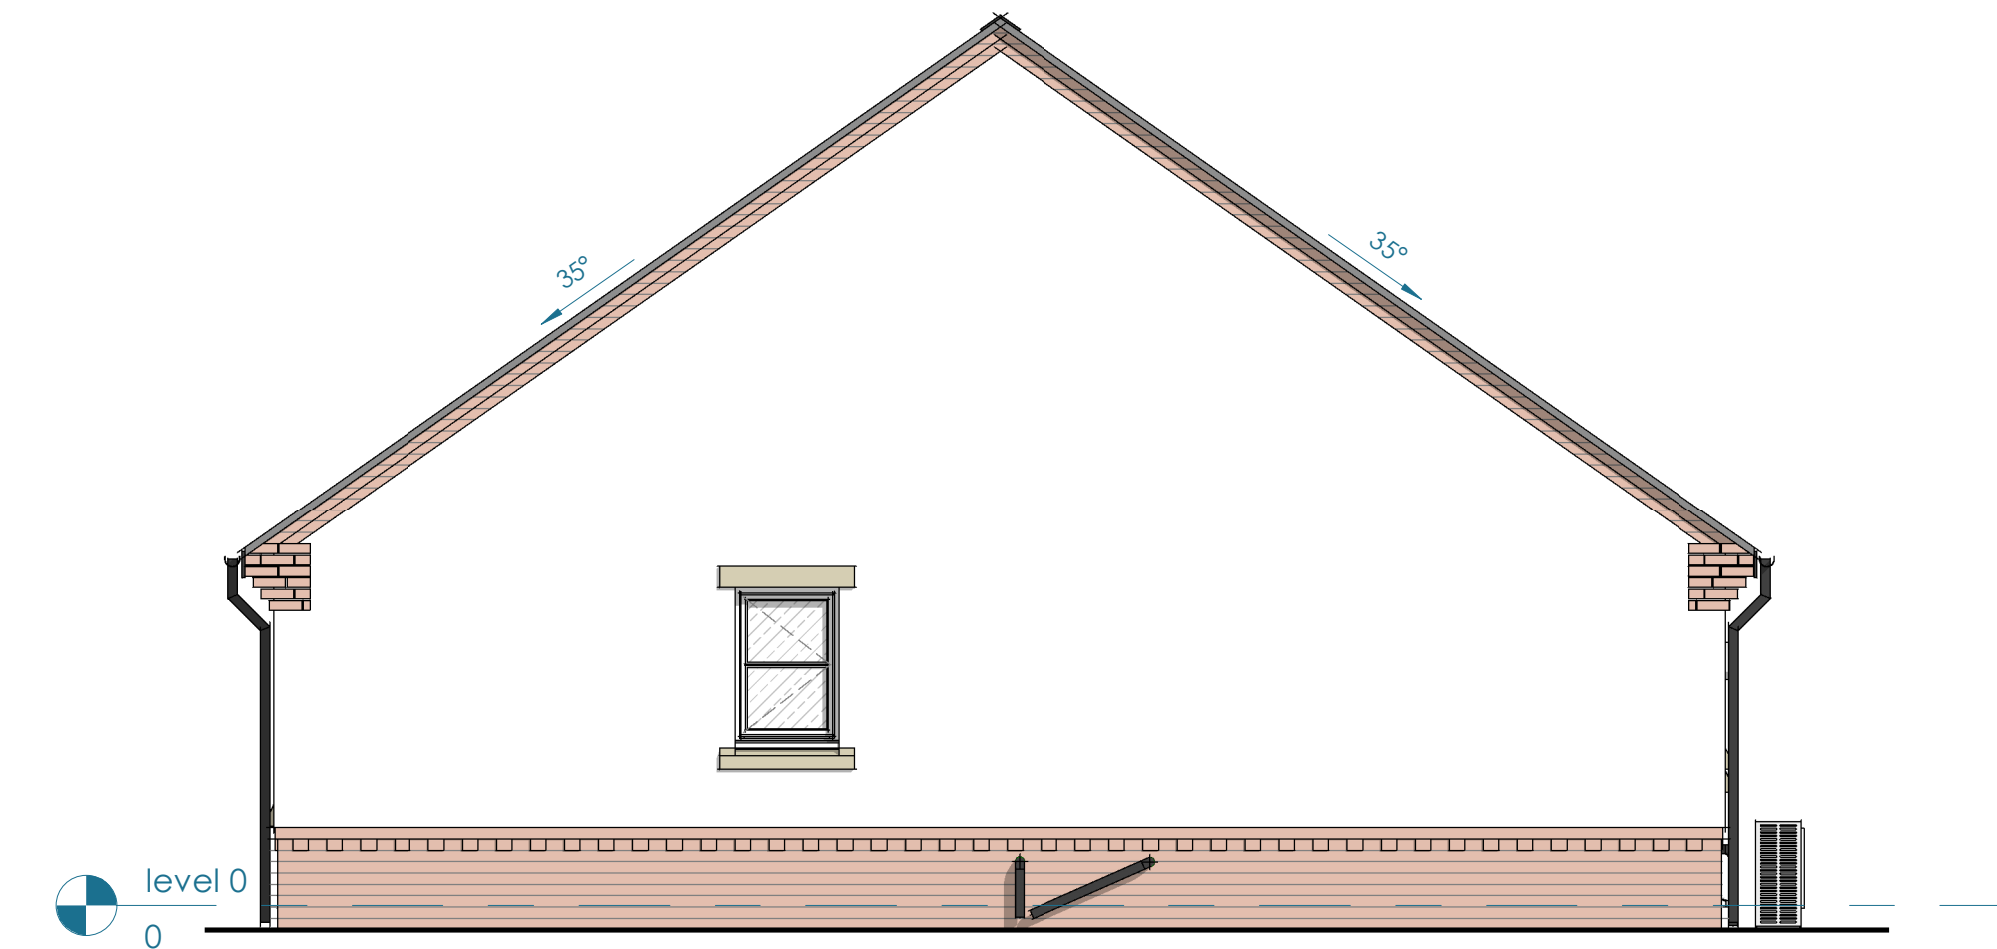

4 SIDE B ELEVATION_
1 : 50

MATERIAL LEGEND

roof Forticrete SL8 Slate grey roofing tile
brick 65mm Ibstock A3577A Calderstone Claret facing brick
render Terrax Polymer Silicate Render K10010
cill & head Abbey Artstone M05 Stone cills & headers
windows White UPVC
rainwater goods black UPVC